



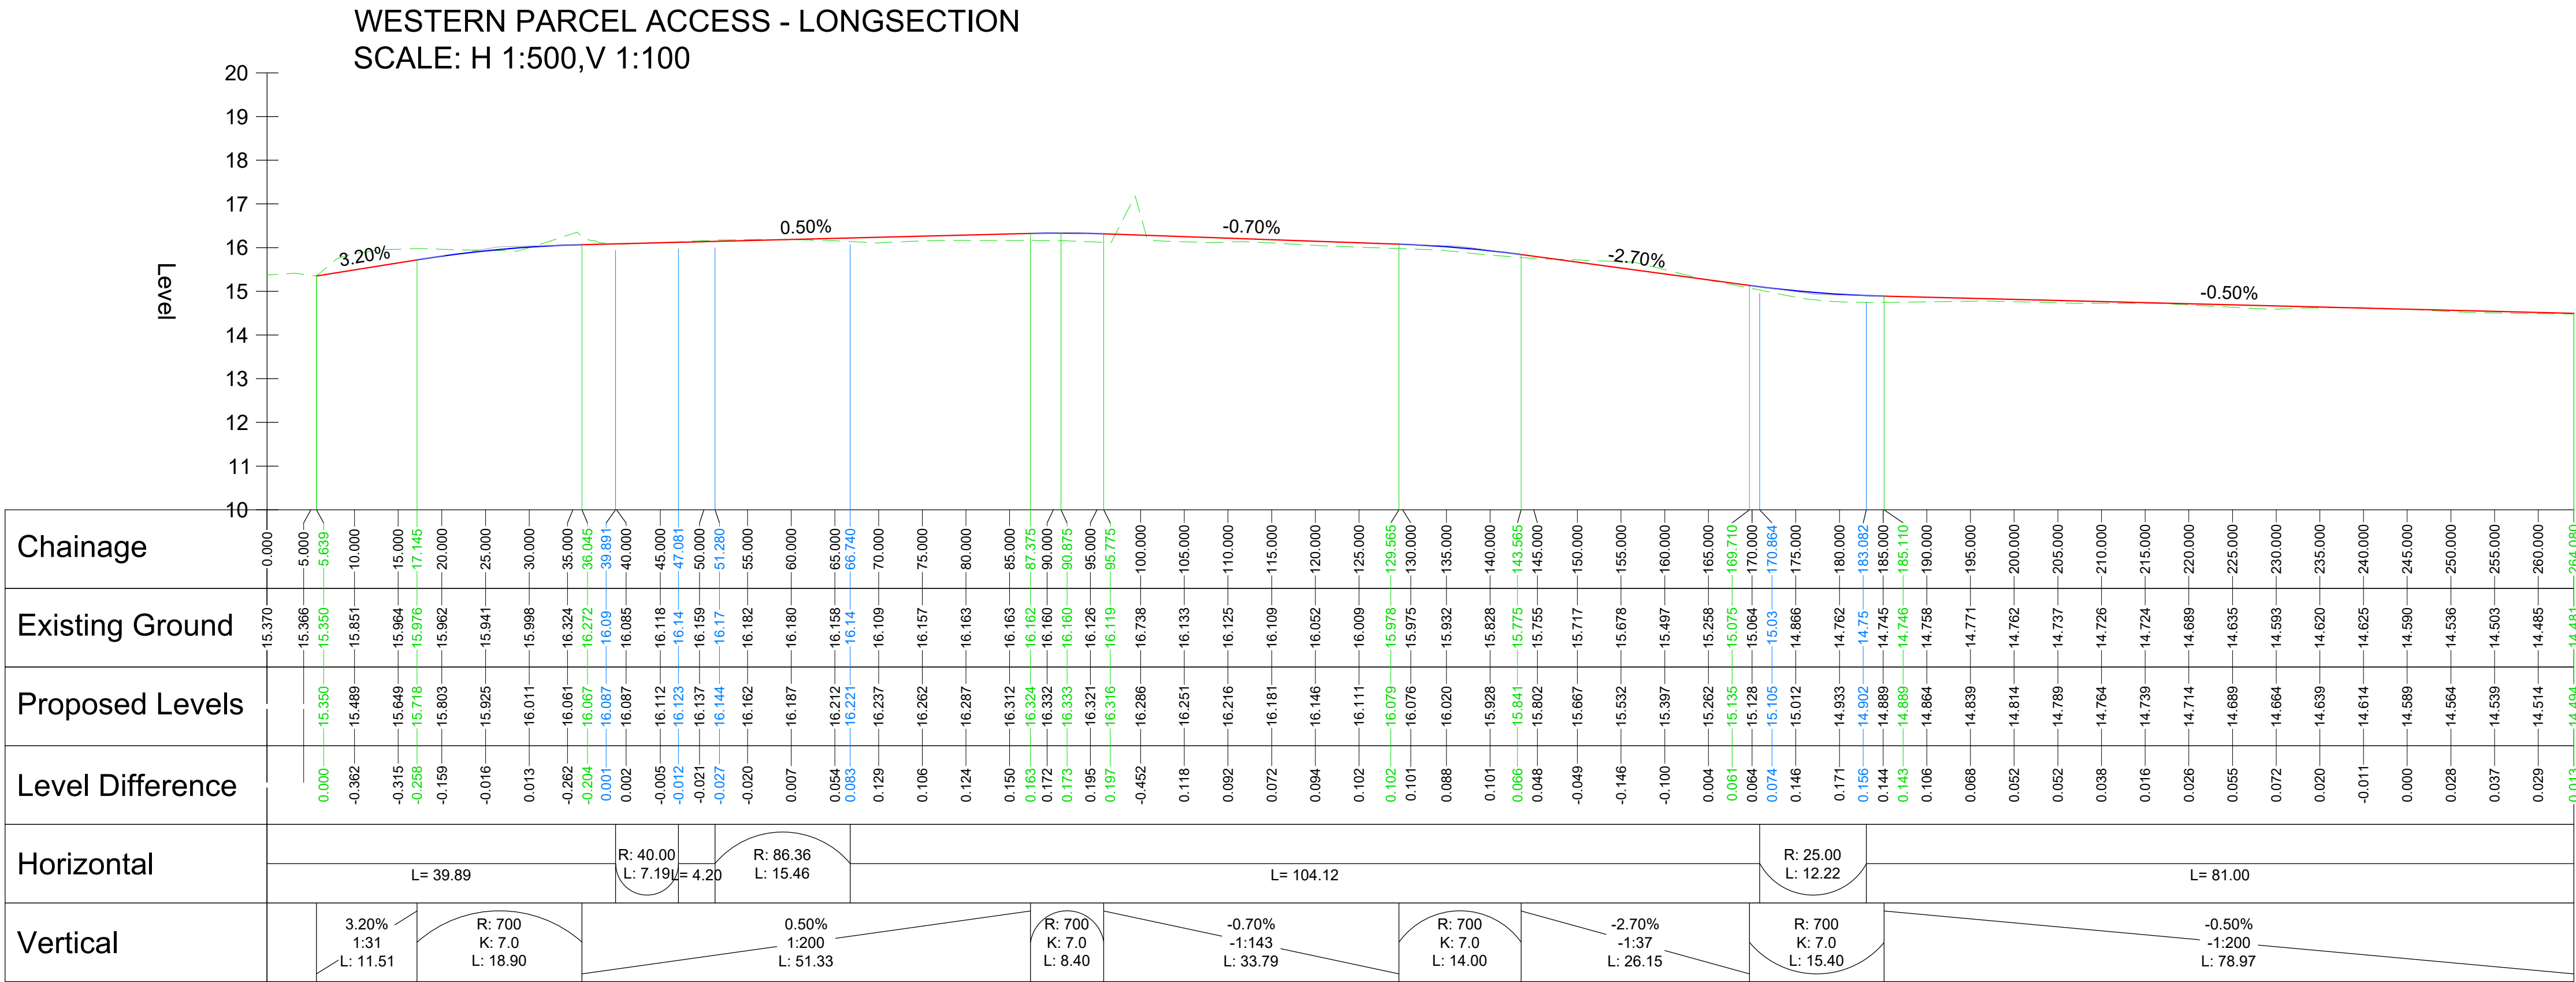

- Notes
- Any discrepancies should be reported to the architect and/or engineer immediately, so that clarification can be sought prior to the commencement of works.
 - This drawing should be read in conjunction with all other relevant architect and engineering details, drawings and specification.
 - All dimensions in metres unless stated otherwise
- Legend
- Existing Ground Profile
 - Proposed Road Profile

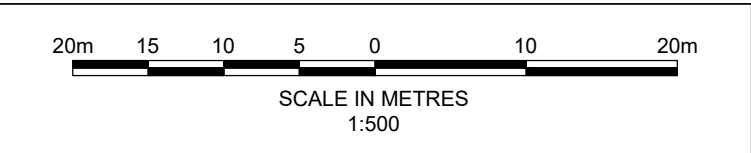

B	Issued for planning	CC	JM	MM	29/11/2021
A	First Issue	CC	JM	MM	19/11/2021
Revision Notes:		Dm	Chk	App	Date

Drawing Status:

FOR PLANNING
NOT FOR CONSTRUCTION

motion

84 North Street
Guildford
Surrey
GU1 4AU
01483 531300

9 Greyfriars Road
Reading
Berkshire
RG1 1NU
0118 206 2930

Golden Cross House
8 Duncannon Street
London
WC2N 4JF
020 7031 8141

www.motion.co.uk

Client:

Rydon Homes Ltd / Gleeson Land

Project:				Land North of Water Lane, Angmering	
Title:					
Internal Roads					
Long Sections					
Sheet 5 of 5					
Scale: As Shown		Size: A1		Project No: 2003033	
Drawing:				Revision:	
2003033-0320-05				B	