


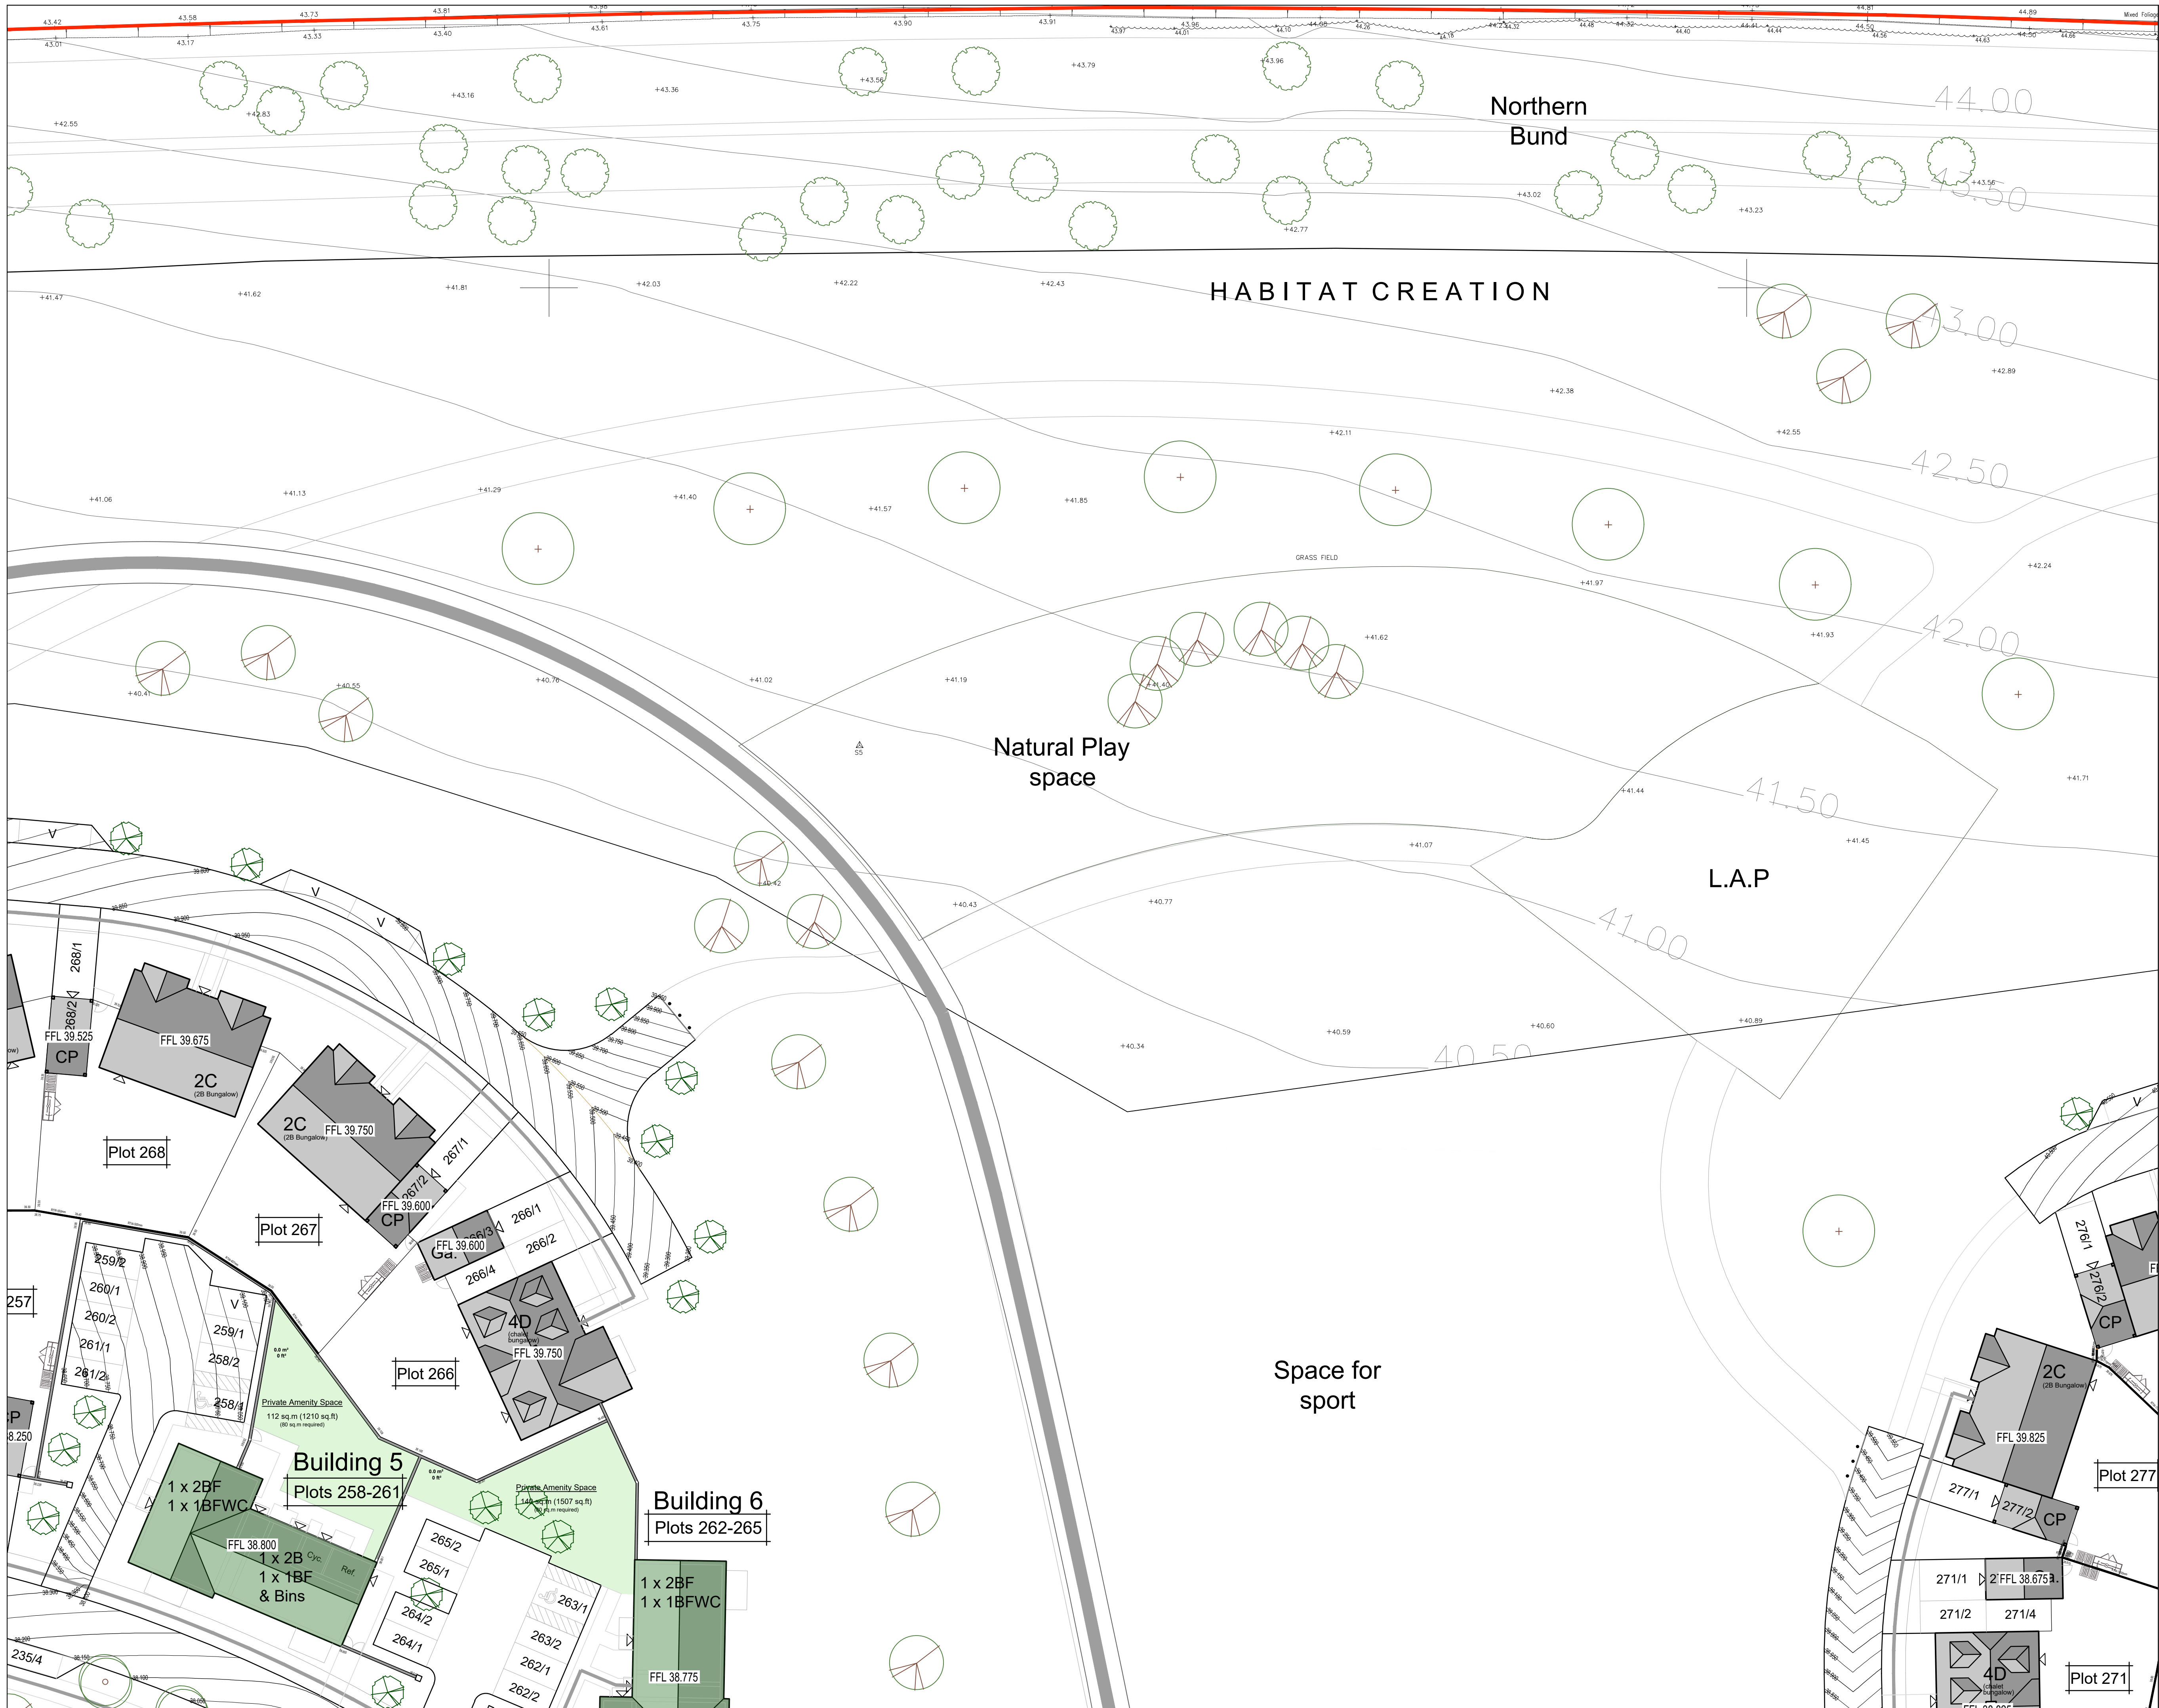



NOTES:

1. All dimensions to be checked on site. All details and dimensions relating to sub-Contractors work must be checked and agreed between the sub-Contractor or supplier and the general Contractor.

2. This drawing is to be read in conjunction with all relevant Architect's and Engineer's drawings and specification.

3. The main Contractor is responsible for ensuring the stability of the structure whilst the works are in progress.

4. Any information given regarding existing underground services is given in good faith after consultation with the relevant authority. No liability is accepted by the Consultant and the main Contractor is responsible for obtaining and checking all information and taking due care and attention whilst undertaking the works.

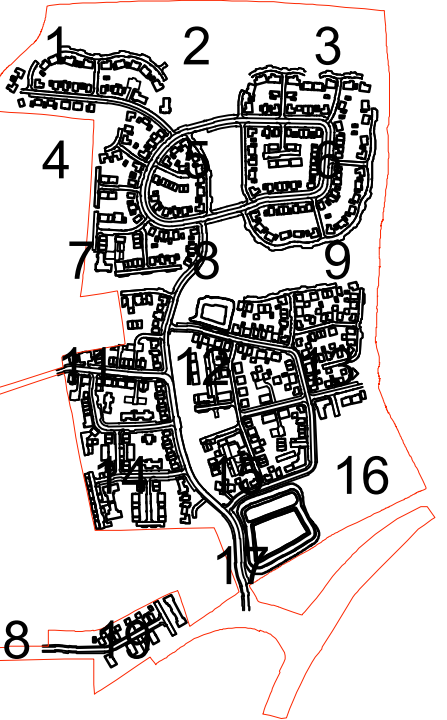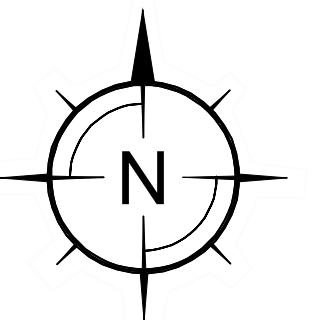

17.05.22	MJP	Updated site layout - levels to suit	SRM
29.04.22	MJP	Updated site layout - levels to suit	SRM
28.01.22	MJP	Retaining walls and plot boundary levels added	SRM

Issue Status **FOR APPROVAL**

 **The Civil Engineering Practice**
11 Tungsten Building
George Street
Fishergate
Sussex
BN41 1RA

01273 424424
reception@civil.co.uk
www.civil.co.uk

CLIENT
Rydon Homes Ltd / Gleeson Land

PROJECT
Land North Of Water Lane, Angmering

TITLE Proposed Levels
Sheet 2 of 19

DRAWN M Pacifico	DATE Nov 2021	PROJECT NO. 23544
ENGINEER S Magowan	CHECKED 	DRG. No. REV. 1002 C
SCALE 1:250 @ A1. 1:500 @ A3		