



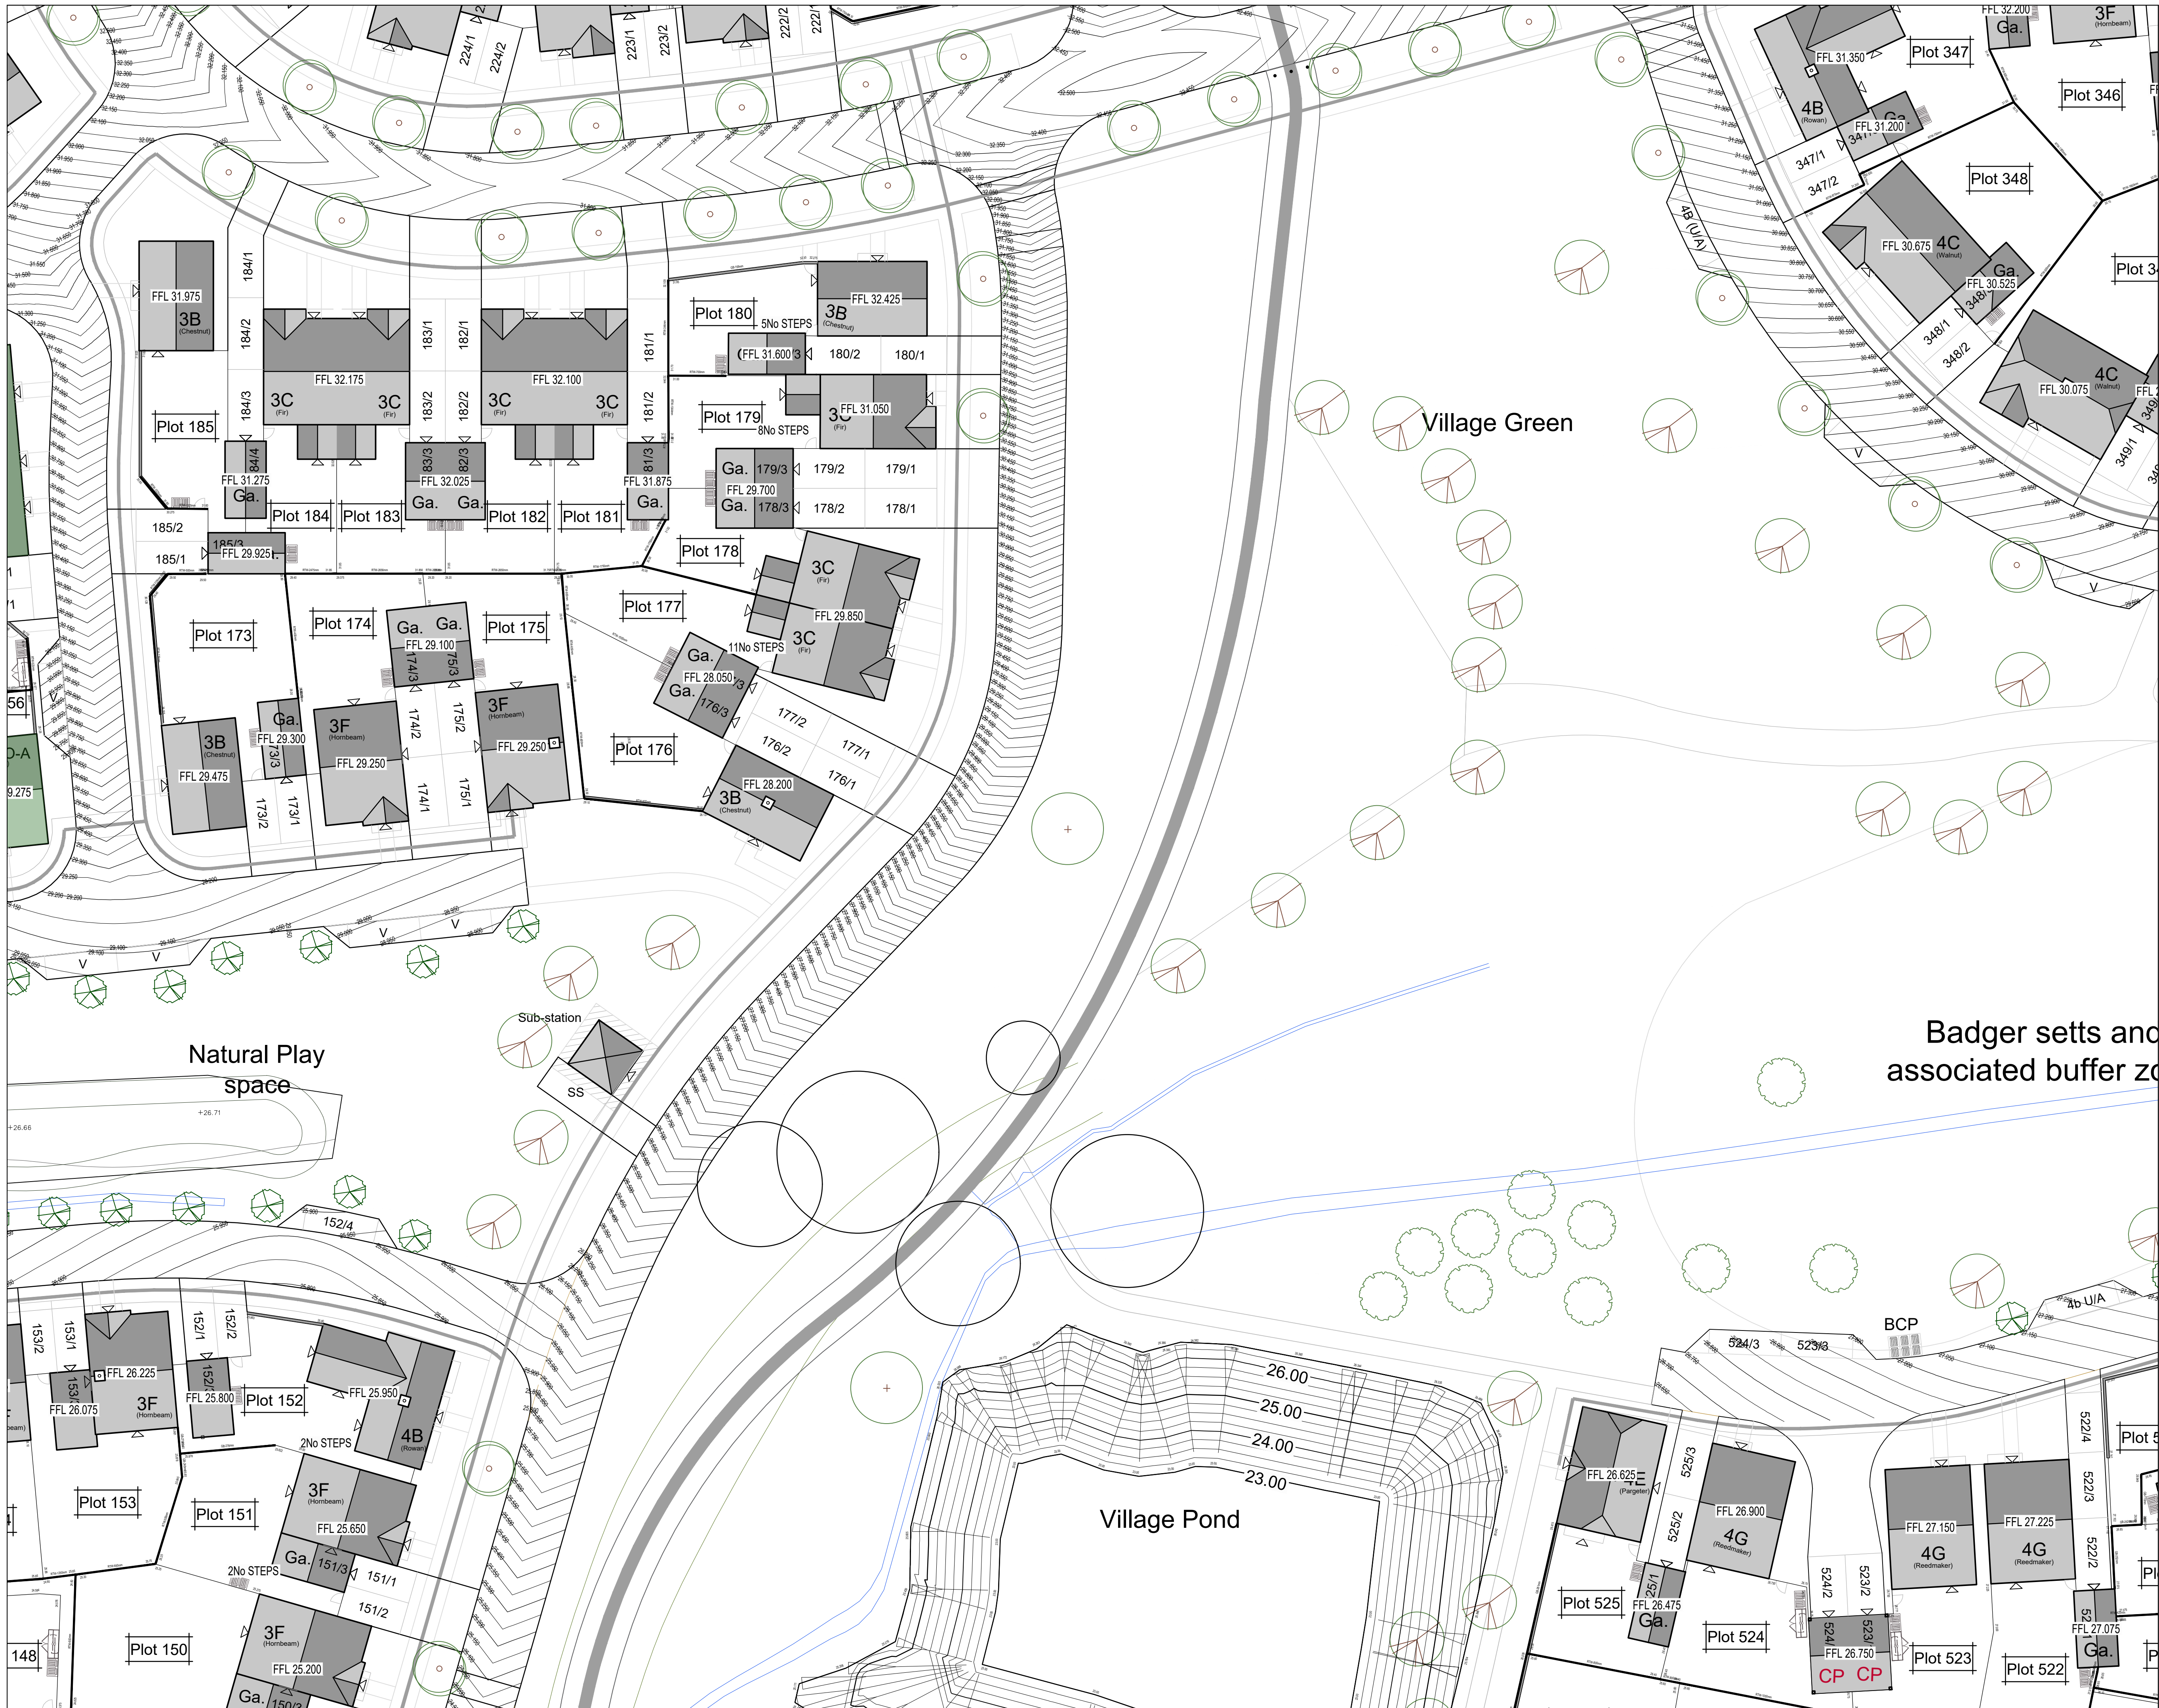


NOTES:

- All dimensions to be checked on site. All details and dimensions relating to sub-Contractors work must be checked and agreed between the sub-Contractor or supplier and the general Contractor.
2. This drawing is to be read in conjunction with all relevant Architect's and Engineer's drawings and specification.
3. The main Contractor is responsible for ensuring the stability of the structure whilst the works are in progress.
4. Any information given regarding existing underground services is given on good faith after consultation with the relevant authority. No liability is accepted by the Consultant and the main Contractor is responsible for obtaining and checking all information and taking due care and attention whilst undertaking the works.

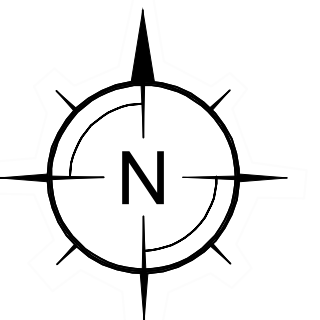

Scale 1:250

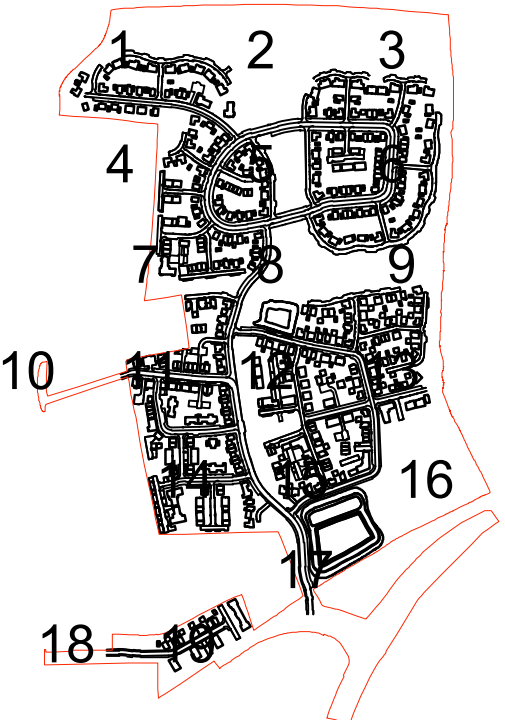

Badger setts and associated buffer zone

Natural Play space

Village Pond

C	17.05.22	MJP	Updated site layout - levels to suit	SRM
B	29.04.22	MJP	Updated site layout - levels to suit	SRM
A	28.01.22	MJP	Retaining walls and plot boundary levels added	SRM
REV	DATE	INT	DESCRIPTION	CHK

Issue Status **FOR APPROVAL**



The Civil Engineering Practice
11 Tungsten Building
George Street
Fishersgate
Sussex
BN41 1RA

01273 424424
reception@civil.co.uk
www.civil.co.uk

Rydon Homes Ltd / Gleeson Land

PROJECT Land North Of Water Lane, Angmering

TITLE Proposed Levels
Sheet 8 of 19

DRAWN	DATE	PROJECT NO.
M Pacifico	Nov 2021	23544
ENGINEER	CHECKED	DWG. No.
S Magowan		REV.
SCALE		1008 C
1:250 @ A1. 1:500 @ A3		