

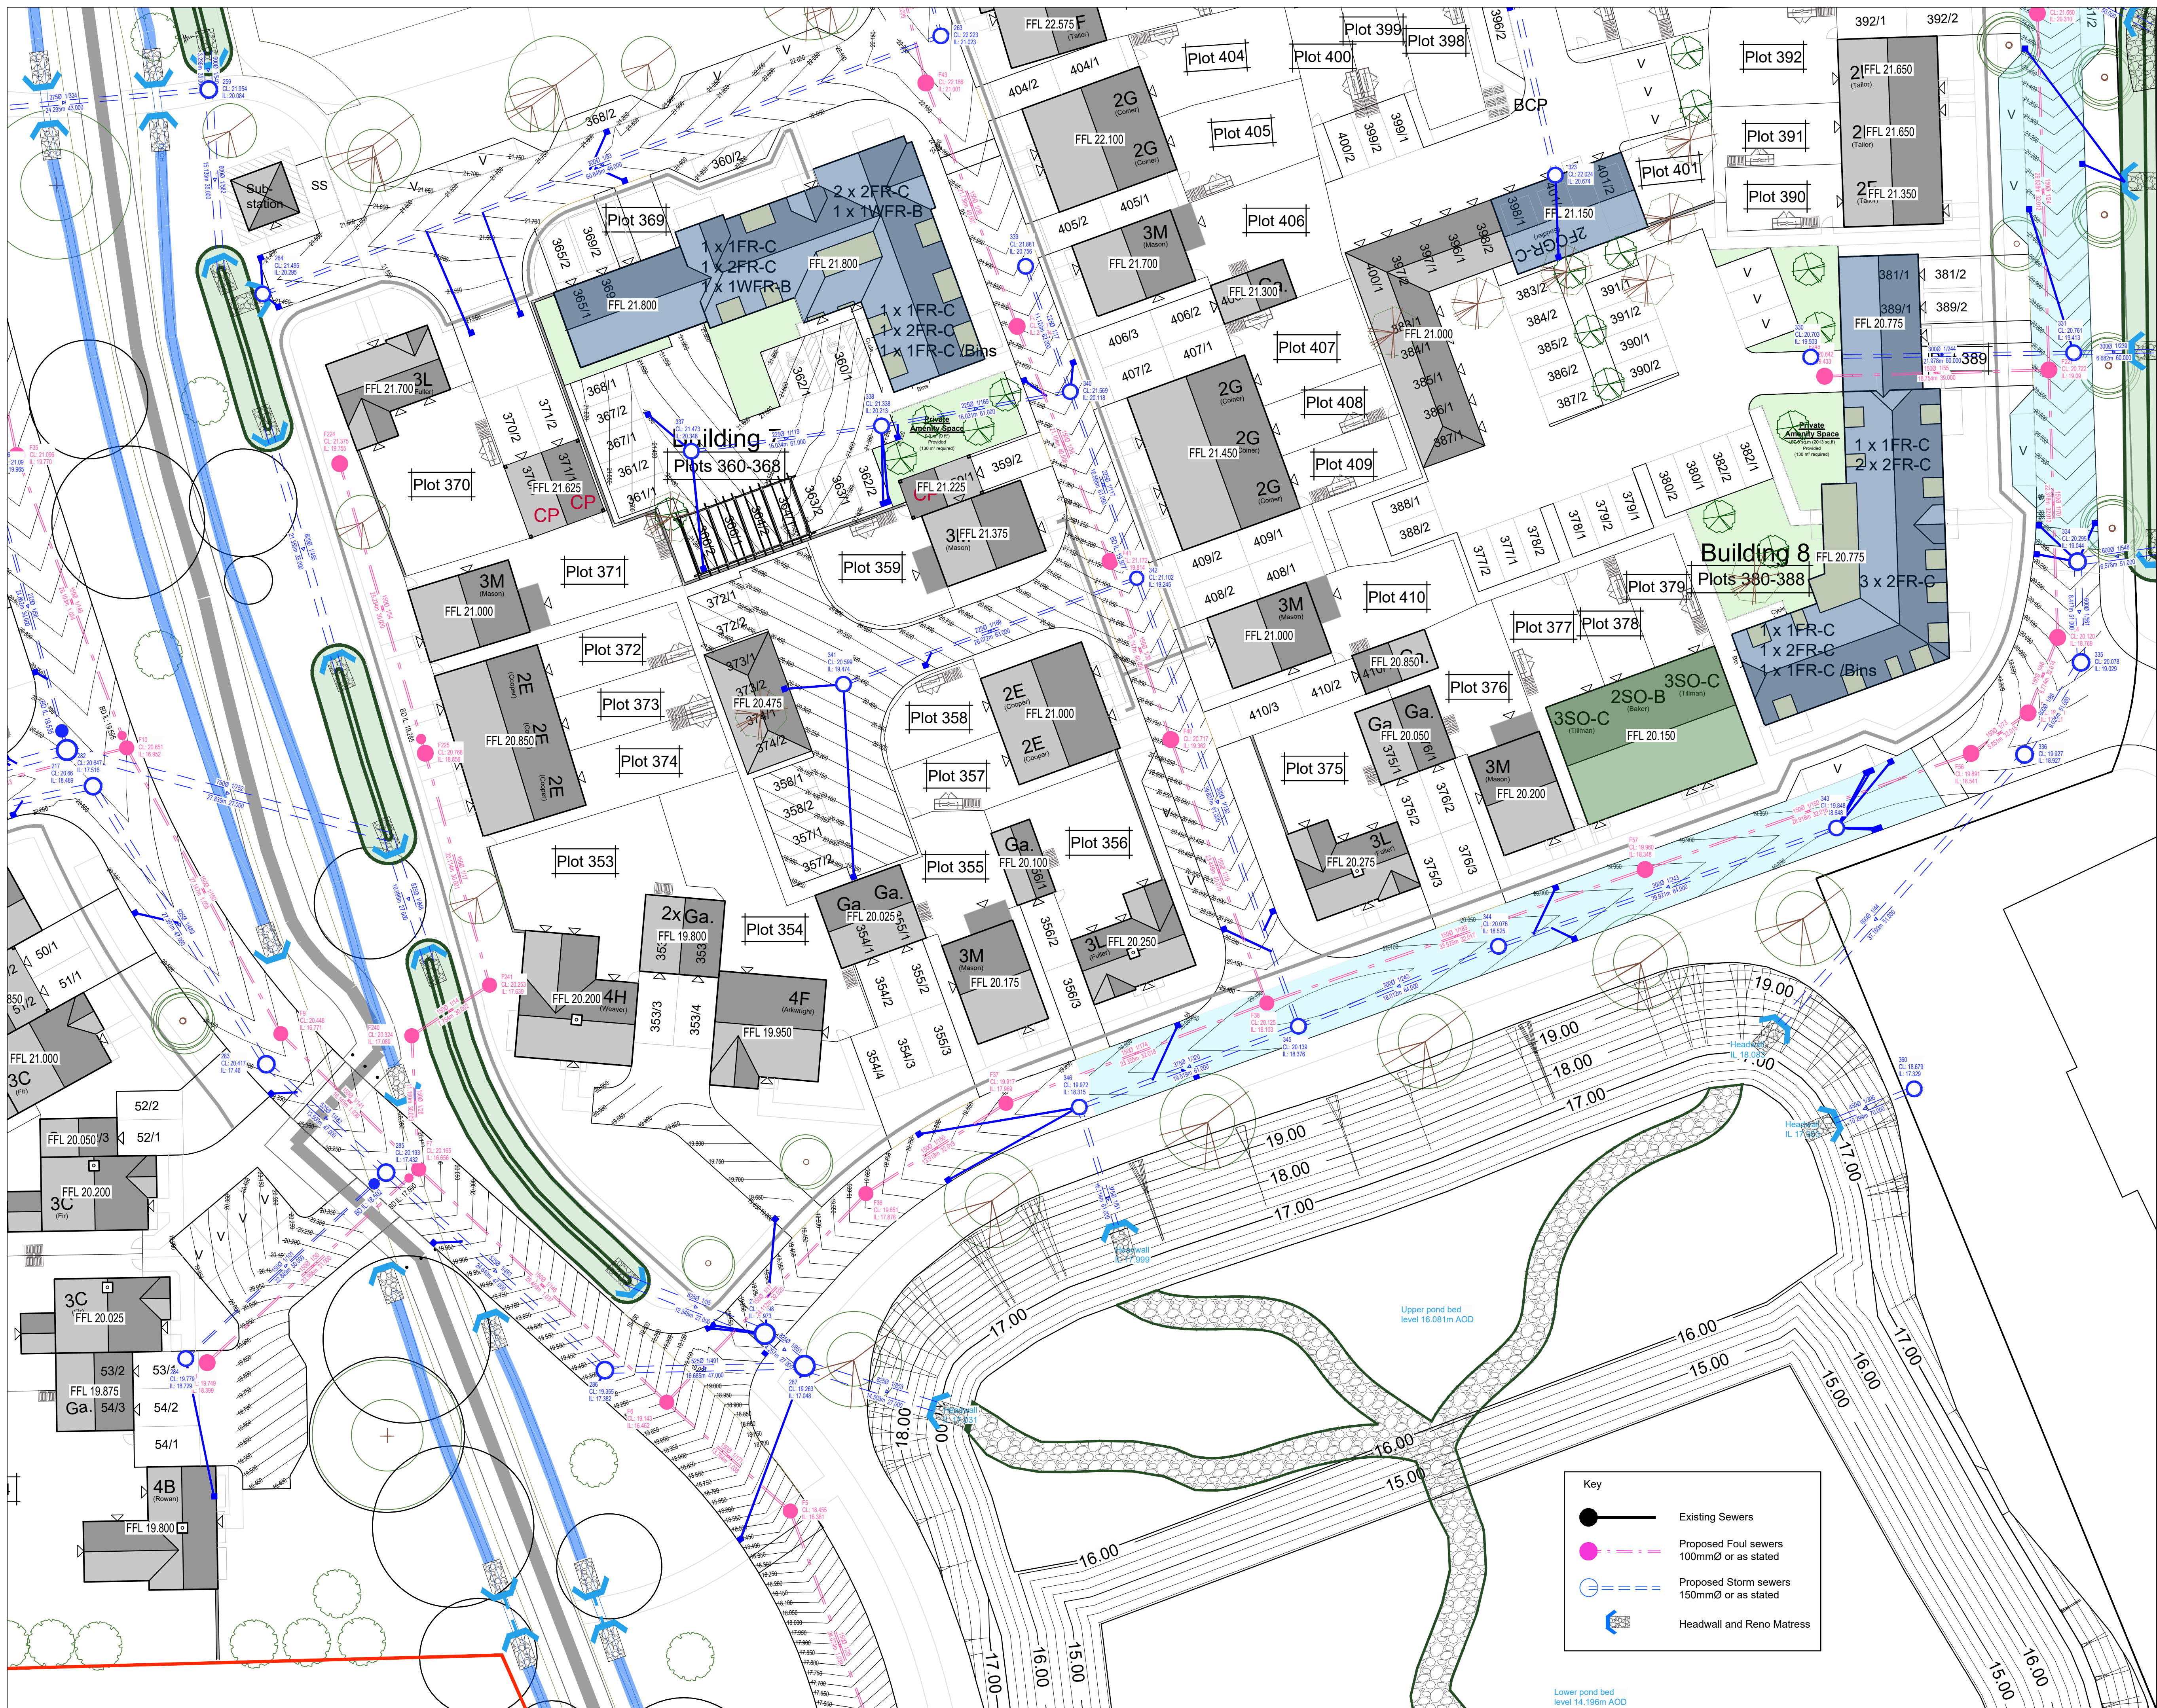
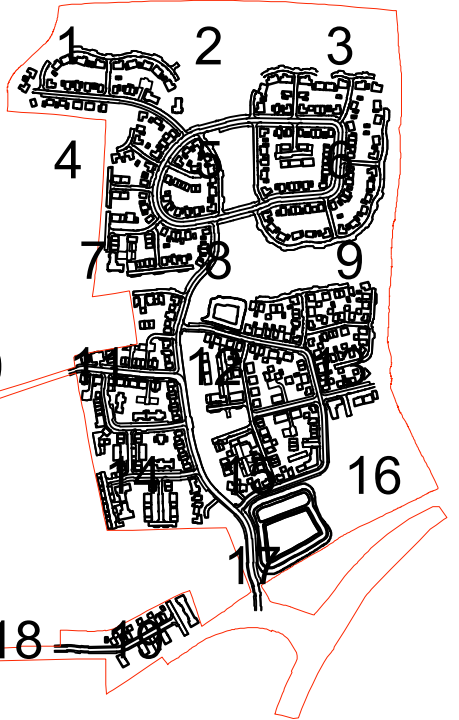


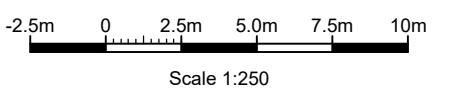

- NOTES:**
1. All dimensions to be checked on site. All details and dimensions relating to sub-contractor works must be checked and agreed between the sub-contractor / supplier and the general Contractor.
 2. This drawing is to be read in conjunction with all relevant Architect's and Engineer's drawings and specification.
 3. The main Contractor is responsible for ensuring the stability of the structure whilst the works are in progress.
 4. Any information given regarding existing underground services is given in good faith after consultation with the relevant authority. No liability is accepted by the main Contractor. The main Contractor is responsible for obtaining and checking all information and taking due care and responsibility whilst undertaking the works.
 5. All pipes, bends and junctions shall be verified day to BS EN 295-1, with flexible joints and kitemarked certified. Alternatively all pipes and fittings can be UPVC conforming to BS EN 1401-1 and shall be laid in accordance with the relevant standards. All underground pipes are to be used then the manufacturer shall be approved by the Engineer prior to construction.
 6. All adoptable sewers shall be in strict accordance with the current edition of Sewers Adoption. Unless otherwise stated adoptable sewers shall be 150mm diameter and shall be laid in a class B bedding. Where the depth to soil is less than 1.2m under a public highway or 0.9m elsewhere the pipe shall be laid with a class C bedding.
 7. All private building drainage shall be constructed in strict accordance with BS EN 752:1996. Unless otherwise specified building drainage shall be 100mm diameter and shall be laid at a minimum gradient of 1 in 40 for foul drains and 1 in 60 for surface water drains. All building drains shall be laid in class B bedding unless otherwise specified.
 8. Where the service trench is not to the foundation of any building, refer to the guidance in Approved Document H, Building Regulations Part H5.
 9. Where pipes, external to the structures, have a depth to soil of more than ground level of less than 450mm they shall have a class GEN 3 concrete encasement (150mm thick). In all other cases the pipes shall be bedded and surrounded with 100mm thick granular material.
 10. In any circumstances where pipes are bedded and surrounded in concrete flexible joints should be provided. Compressible boards (fibreglass or polystyrene) shall be provided at a maximum of 8mm centres (outside pipe to outside pipe). The boards shall be fit to pipe diameter and to a height and width equal to the concrete core size. Board thickness of 18mm for pipes up to 450mm nominal diameter and 36mm for pipes over 450mm nominal diameter.
 11. All sumps shall have rodding access plates fitted at their bases (ground floor level).
 12. Where existing pipes are to be abandoned they shall be dug out together with any abandoned manholes.

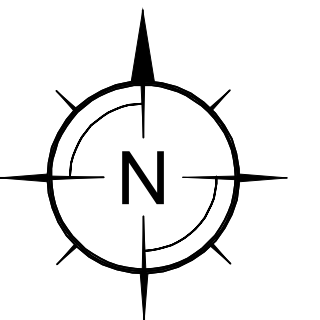

C	17.05.22	MJP	Updated site layout	SRM
B	29.04.22	MJP	Updated site layout	SRM
A	04.02.22	MJP	Updated site layout	SRM
REV	DATE	INT	DESCRIPTION	CHK

Issue Status	FOR APPROVAL
--------------	--------------

CLIENT	Rydon Homes Ltd / Gleeson Land		
PROJECT	Land North Of Water Lane, Angmering		
TITLE	Proposed Drainage Sheet 15 of 19		
DRAWN	DATE	PROJECT NO.	
M Pacifico	Dec 2021		23544
ENGINEER	CHECKED	DWG. No.	REV.
S Magowan			
SCALE		2015 C	
1:250 @ A1. 1:500 @ A3			