
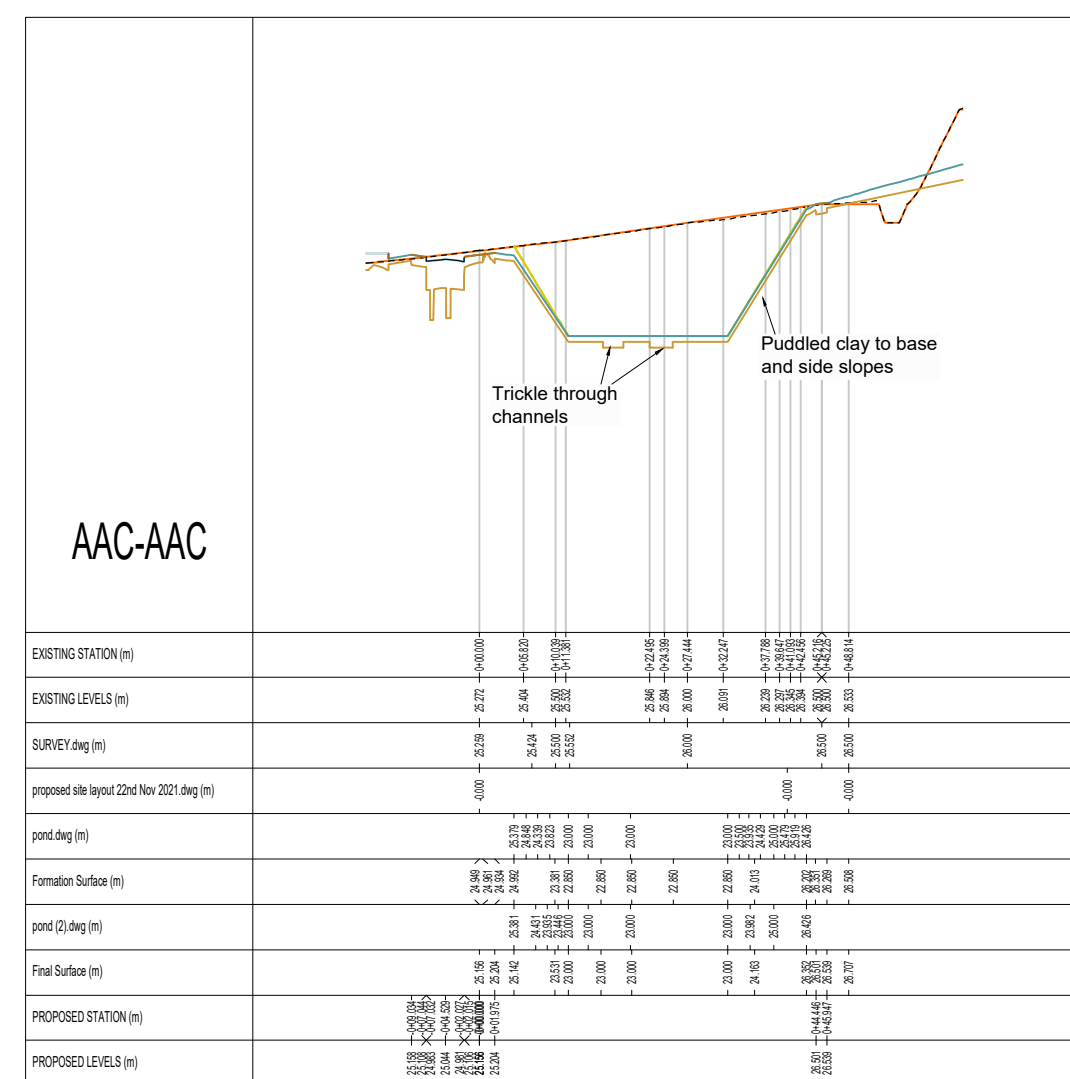
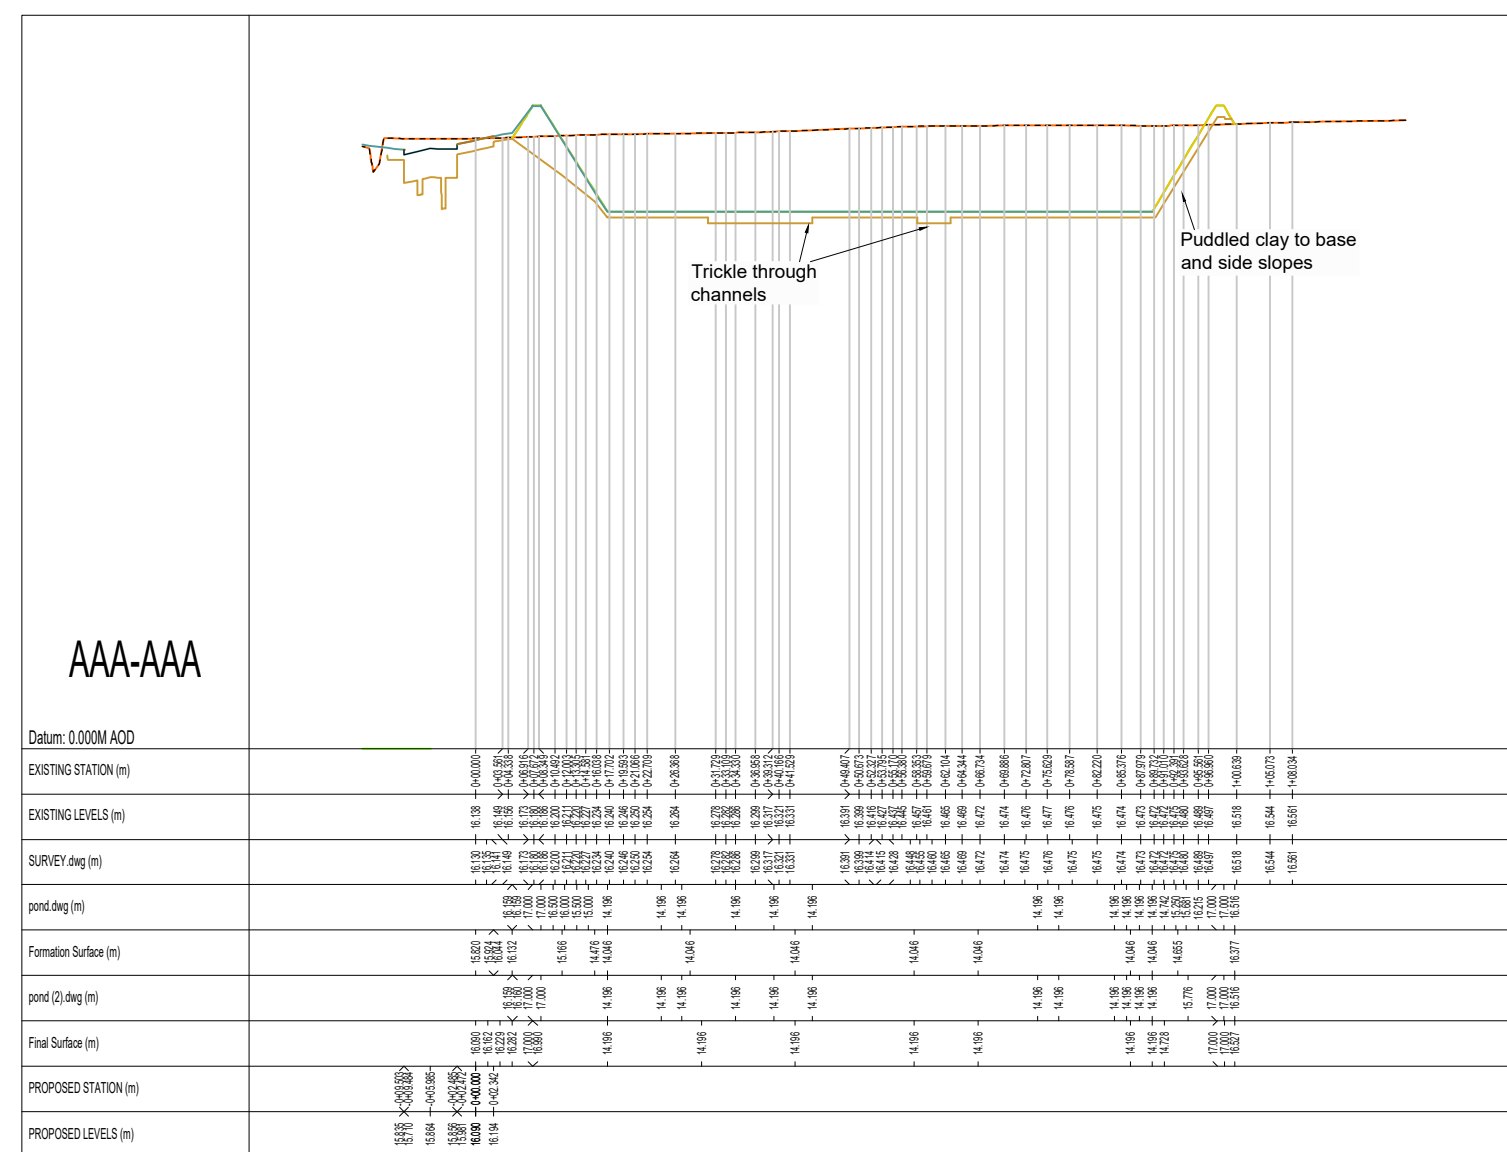
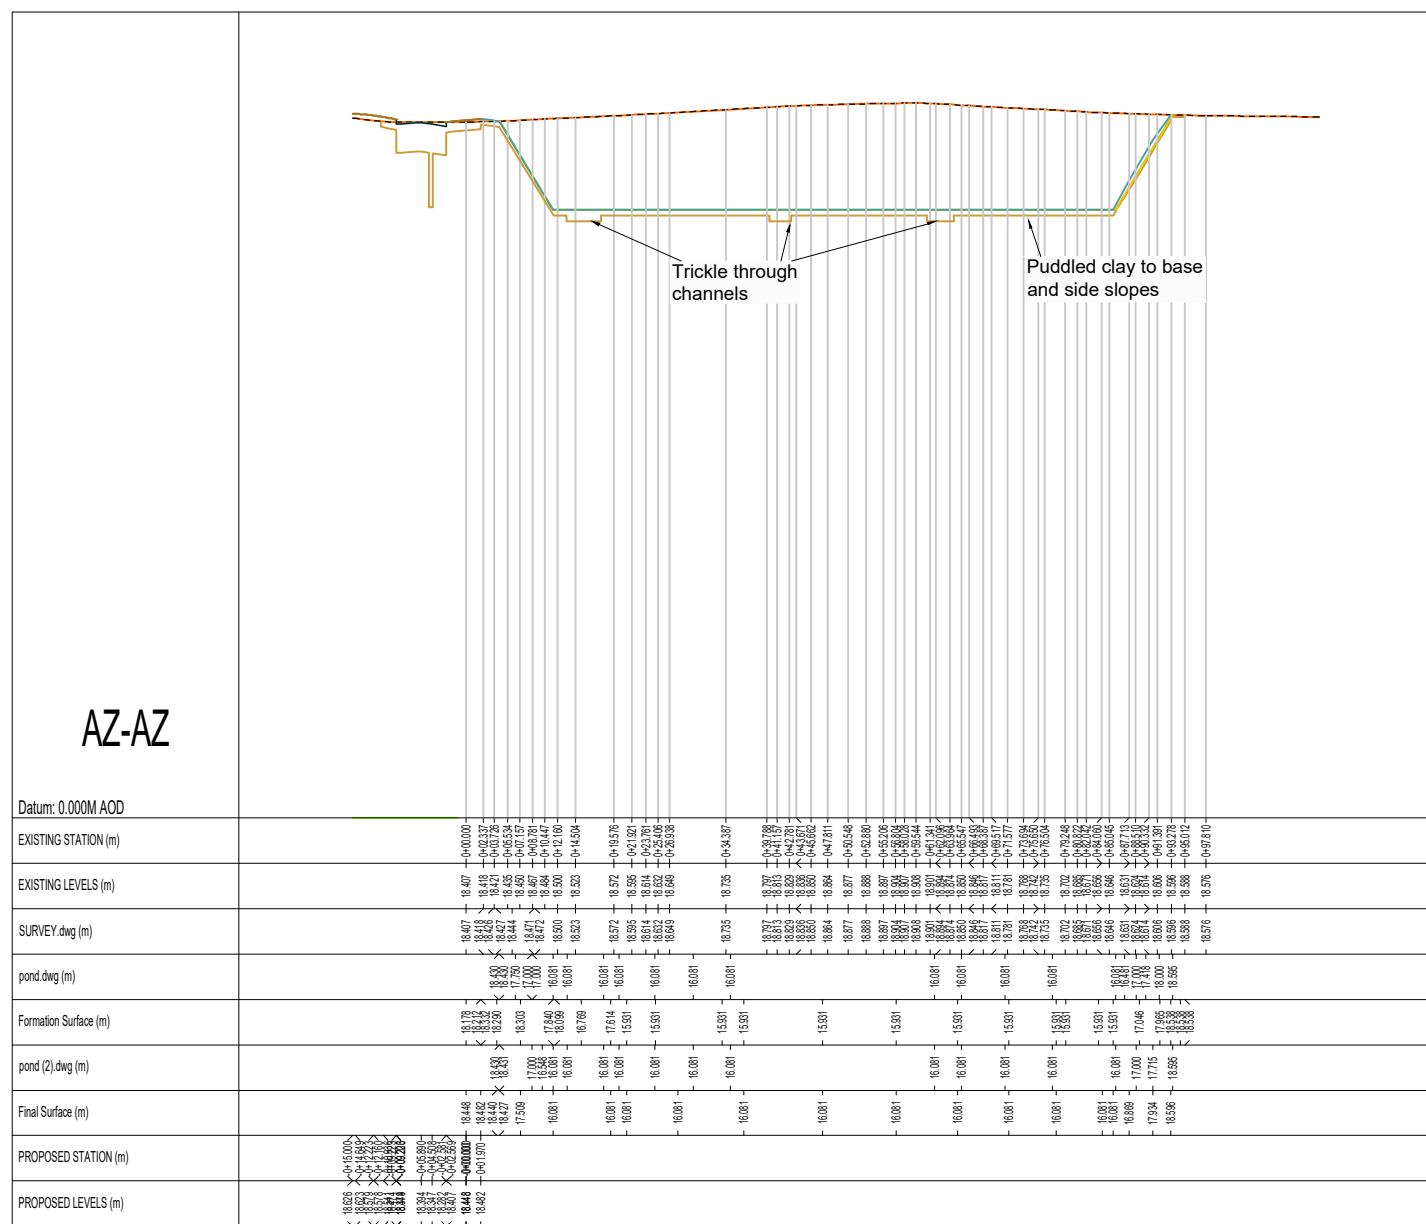


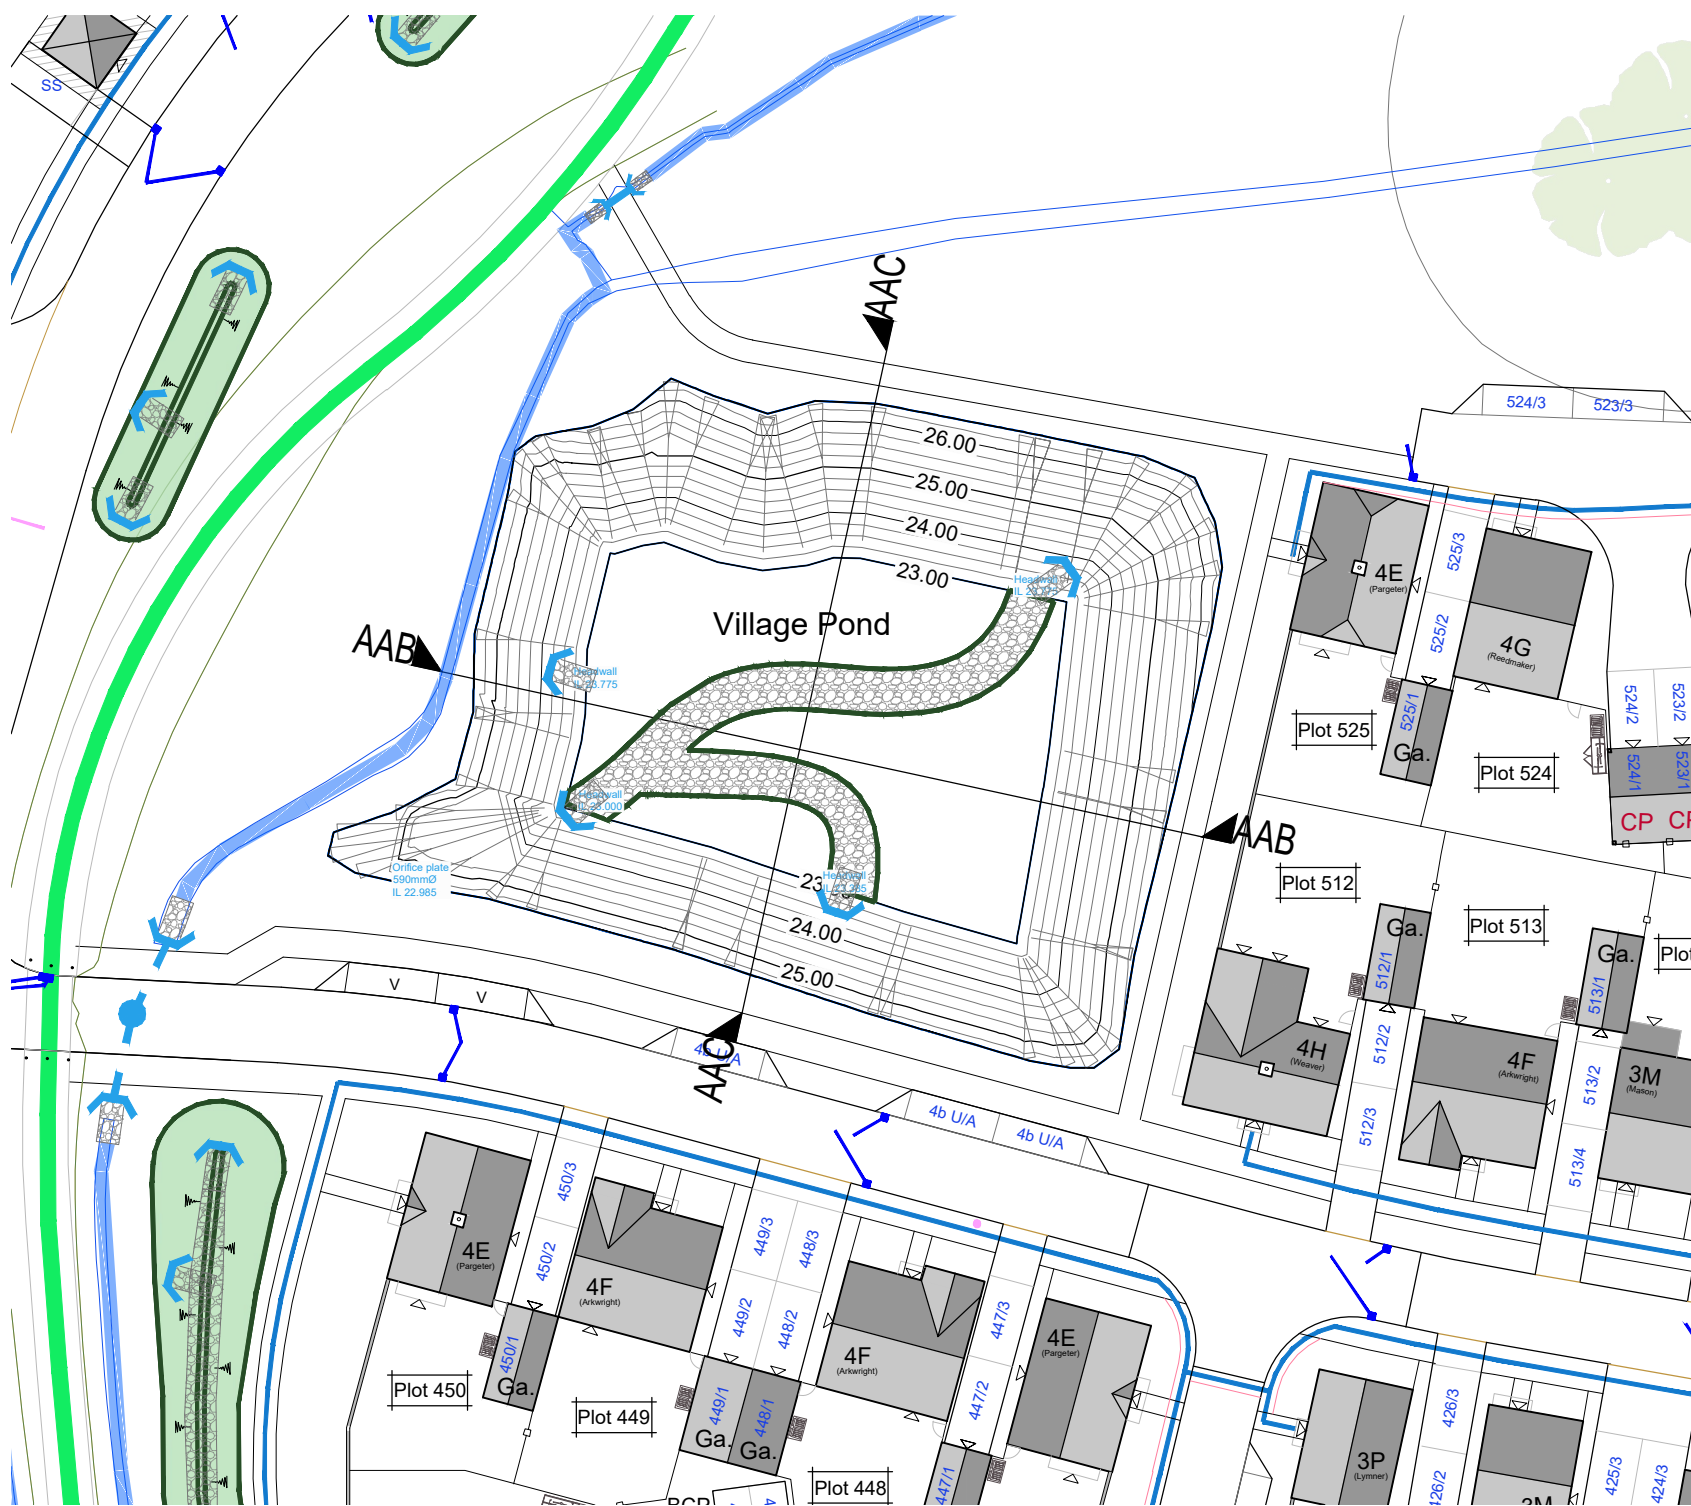

-