


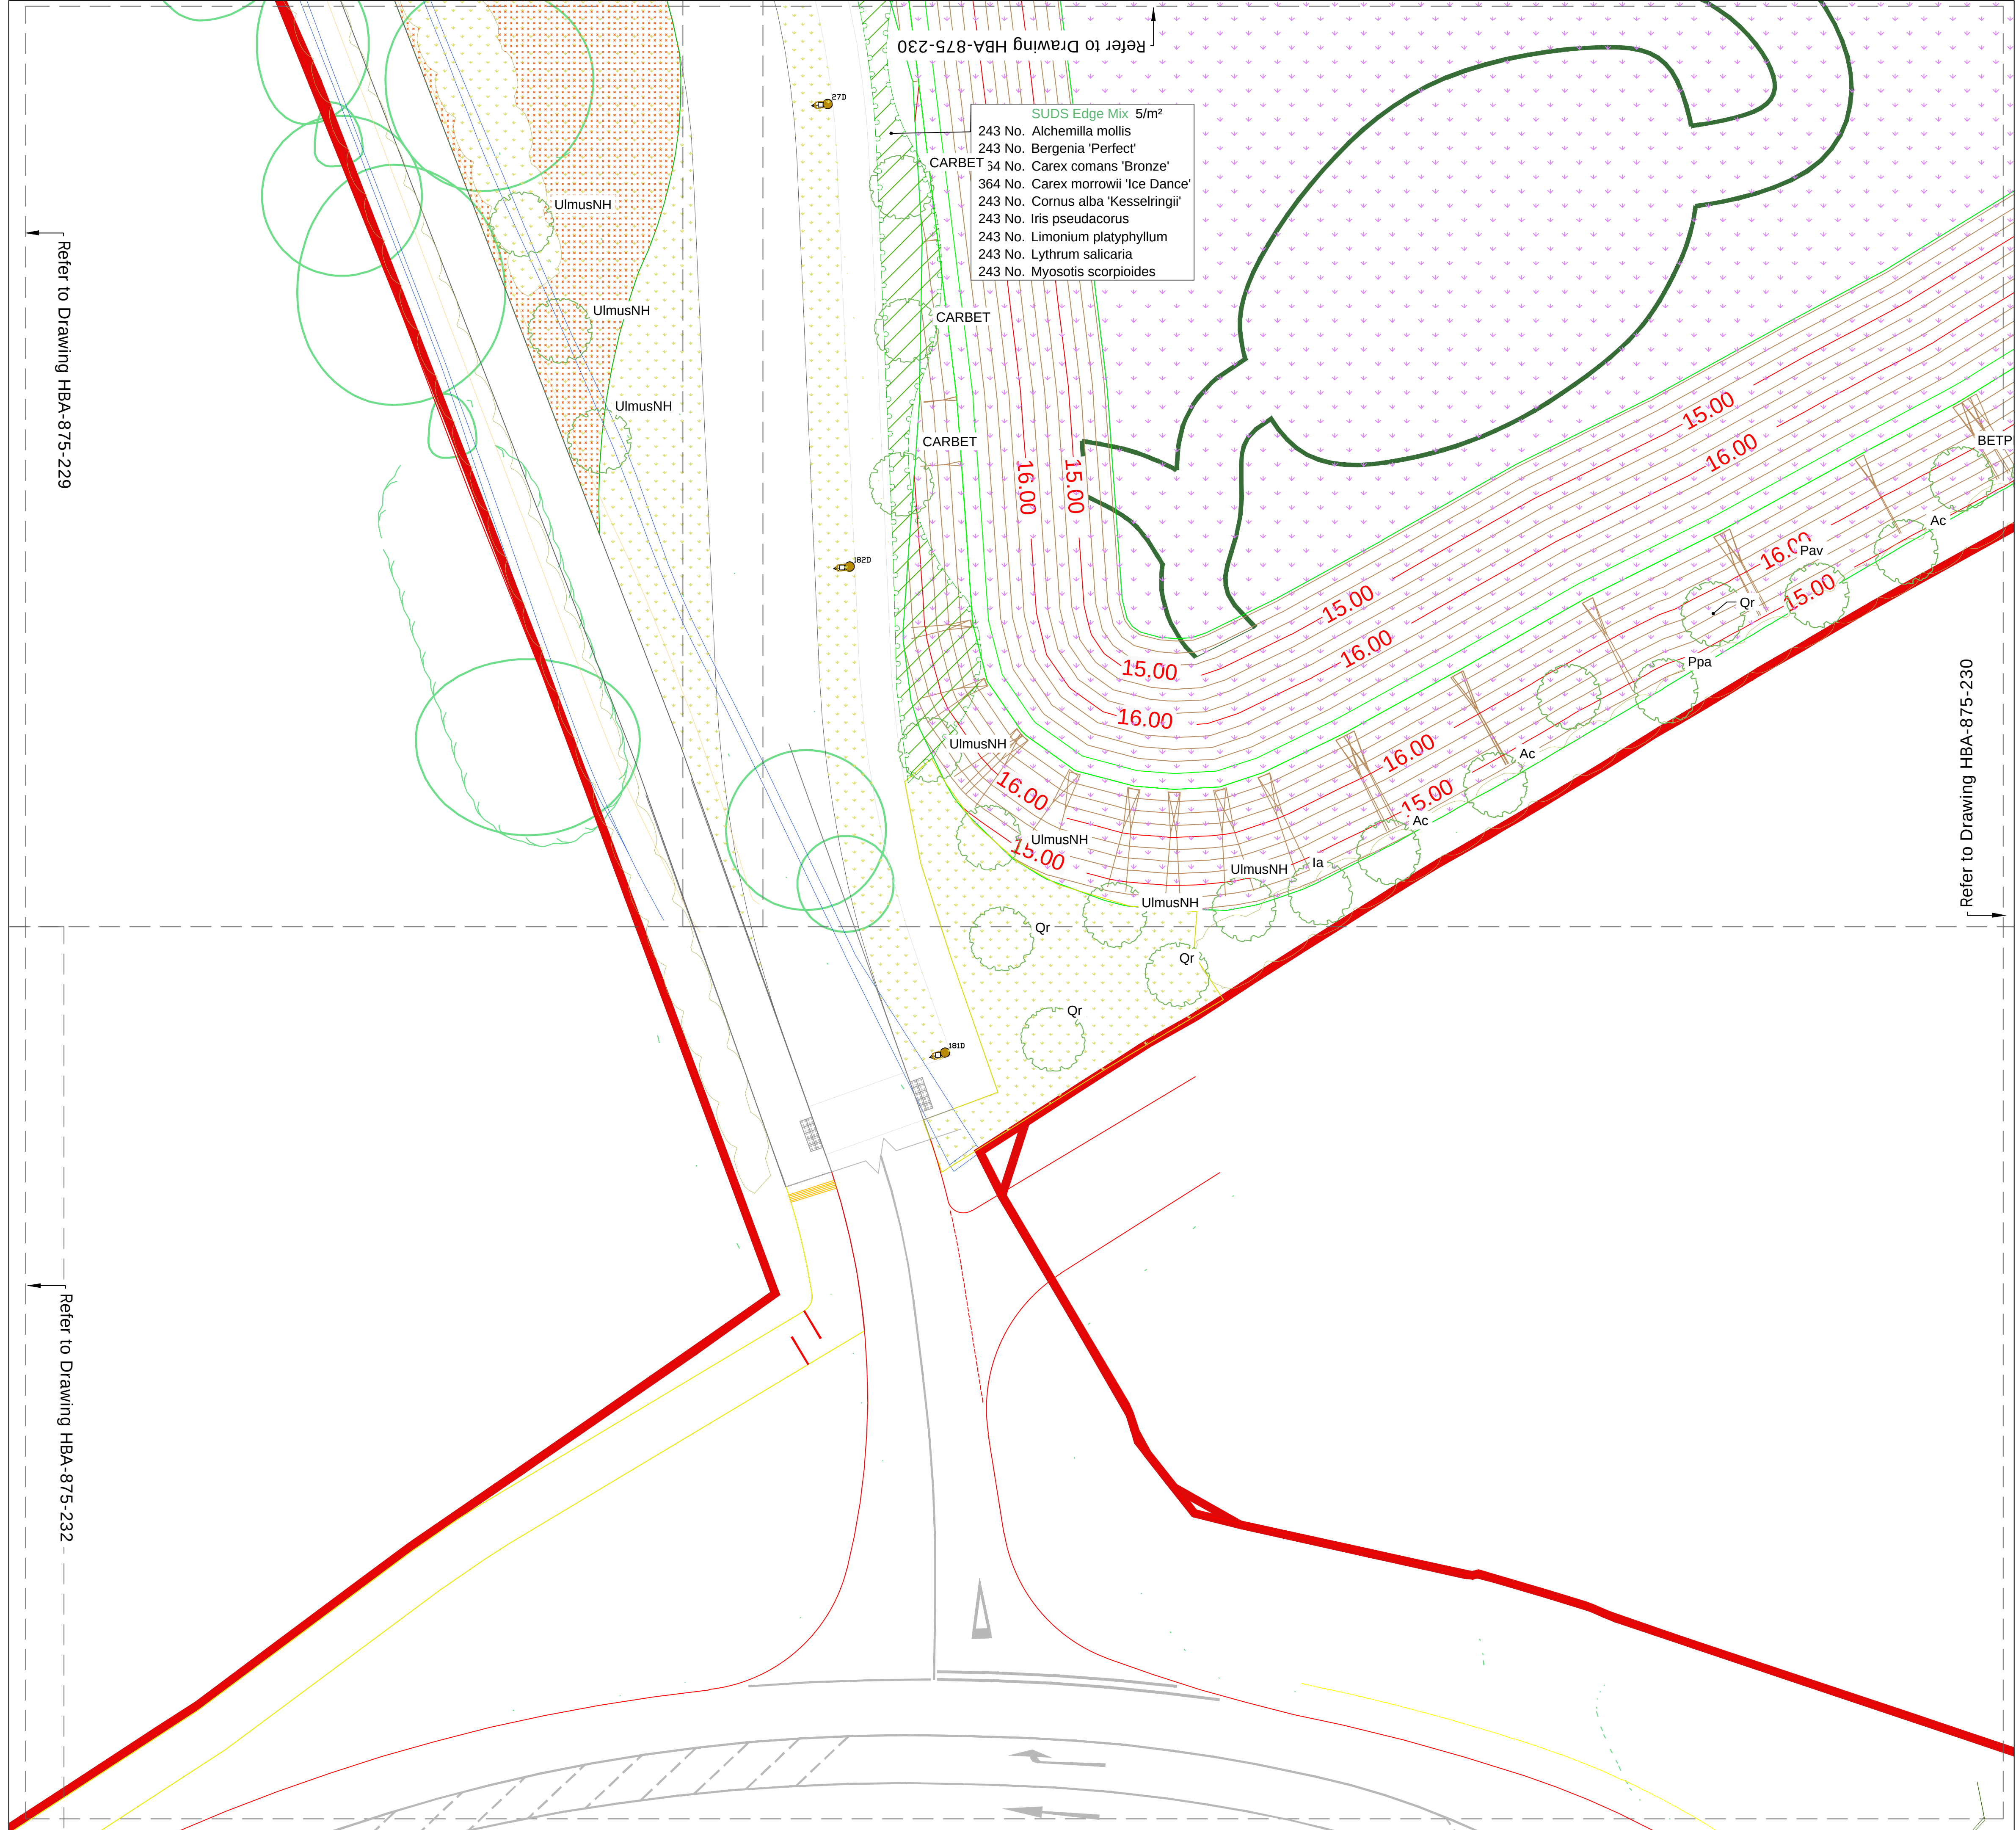

- KEY
- Site Boundary
 - Existing trees and vegetation to be retained
Refer to Arboricultural information by Barrell Tree Consultancy and PEA by Ethos
 - Existing trees to be removed
Refer to Arboricultural information by Barrell Tree Consultancy
 - Proposed legacy trees
Semi-mature (30-35cm, 35-40cm and 40-45cm girth)
 - Proposed feature trees to public open spaces
Extra Heavy Standards (12-14cm, 14-16cm, 18-20cm girth), Heavy Standards (12-14cm girth) and multi-stems
 - Proposed street trees
Heavy Standards (12-14cm girth) and Extra Heavy Standard (18-20cm girth)
 - Proposed trees to courtyards, lanes and incidental planting
Extra Heavy Standards (16-18cm and 18-20cm girth), Heavy Standards (12-14cm and 14-16cm girth), multi-stems and Advanced Nursery Stock
 - Proposed Advanced Nursery Stock native trees to landscape buffers
Standards and multi-stems within mixes of transplants, whips and feathered trees. Species labelled as part of mix.

All tree sizes are subject to nursery stock availability
- where alternative sizes are required this shall be approved by Arun DC.


- Hedge planting
- Native woodland edge and thicket planting mixes
- Ornamental shrub and herbaceous planting mixes
- Ornamental shrubs and herbaceous 'doorstep' planting mixes to private gardens addressing streets
Refer to separate private garden planting plans for details of species, specification and density of each mix

- Willow tunnel
- Specimen shrubs
- Climbing plants
- Marginal and aquatic planting to SUDS basins
- Native species-rich meadow (and restoration of some existing neutral grassland)
Emorsgate mix EM1
- Pictorial Meadow Turf
'Bee Happy' mix
- Amenity grass
Emorsgate mix EG22
- Species-rich lawn to front gardens
Emorsgate mix EL1 Flowering Lawn mix
- Wetland meadow to swales and SUDS basins
Emorsgate mix EM8 Meadow Mixture for Wetlands
- Private back gardens
To include amenity grass lawn and paved patio. Other shrub and/or herbaceous planting may be incorporated at the developer/owner's discretion.

NOTES:


This drawing should be read in conjunction with all other landscape drawings and information. This drawing is prepared for the purposes of Planning only and is not intended for use for construction.

This drawing and the works depicted are the property of Huskisson Brown Associates (HBA). Copyright is reserved by them and the drawing is supplied on the condition that it is not copied, reproduced, retained nor disclosed to any unauthorised person either wholly or in part without the consent of HBA.

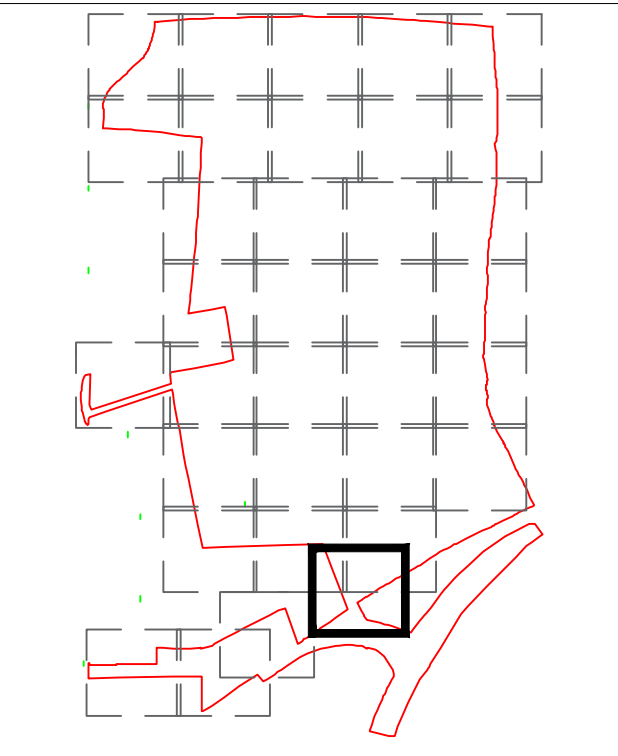

B	08.07.22	ER	For Planning	NB	NB
A	13.06.22	ER	Response to SDNPA comments	NB	NB
Rev.	Date	By	Description	Ckd	Aprd


Drawing Status:
PLANNING

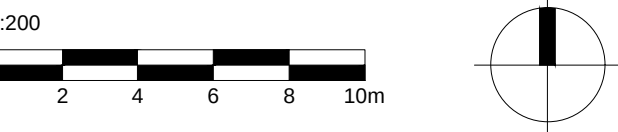

HUSKISSON BROWN
associates
landscape architecture ■ urban design
expert witness ■ environmental planning

Huskisson Brown is the trading name of David Huskisson Associates Limited
17 Upper Grosvenor Road - Tunbridge Wells - Kent TN11 2DU
tel: 01892 527629 email: office@huskissonbrown.co.uk
www.huskissonbrown.co.uk

All dimensions to be checked on site		
Client CALA (South Home Counties) Ltd / Bellway Homes Ltd		
Project Land North of Waterlane, Angmering		
Drawing Soft Landscape Plan		
Sheet 31 of 34	Scale: 1:200 @ A1	
Date 11.01.21	Drawing No. HBA-875-331	Rev. B
File location: P:\875 - Waterlane\Drawings\HBA\Current Drawings		

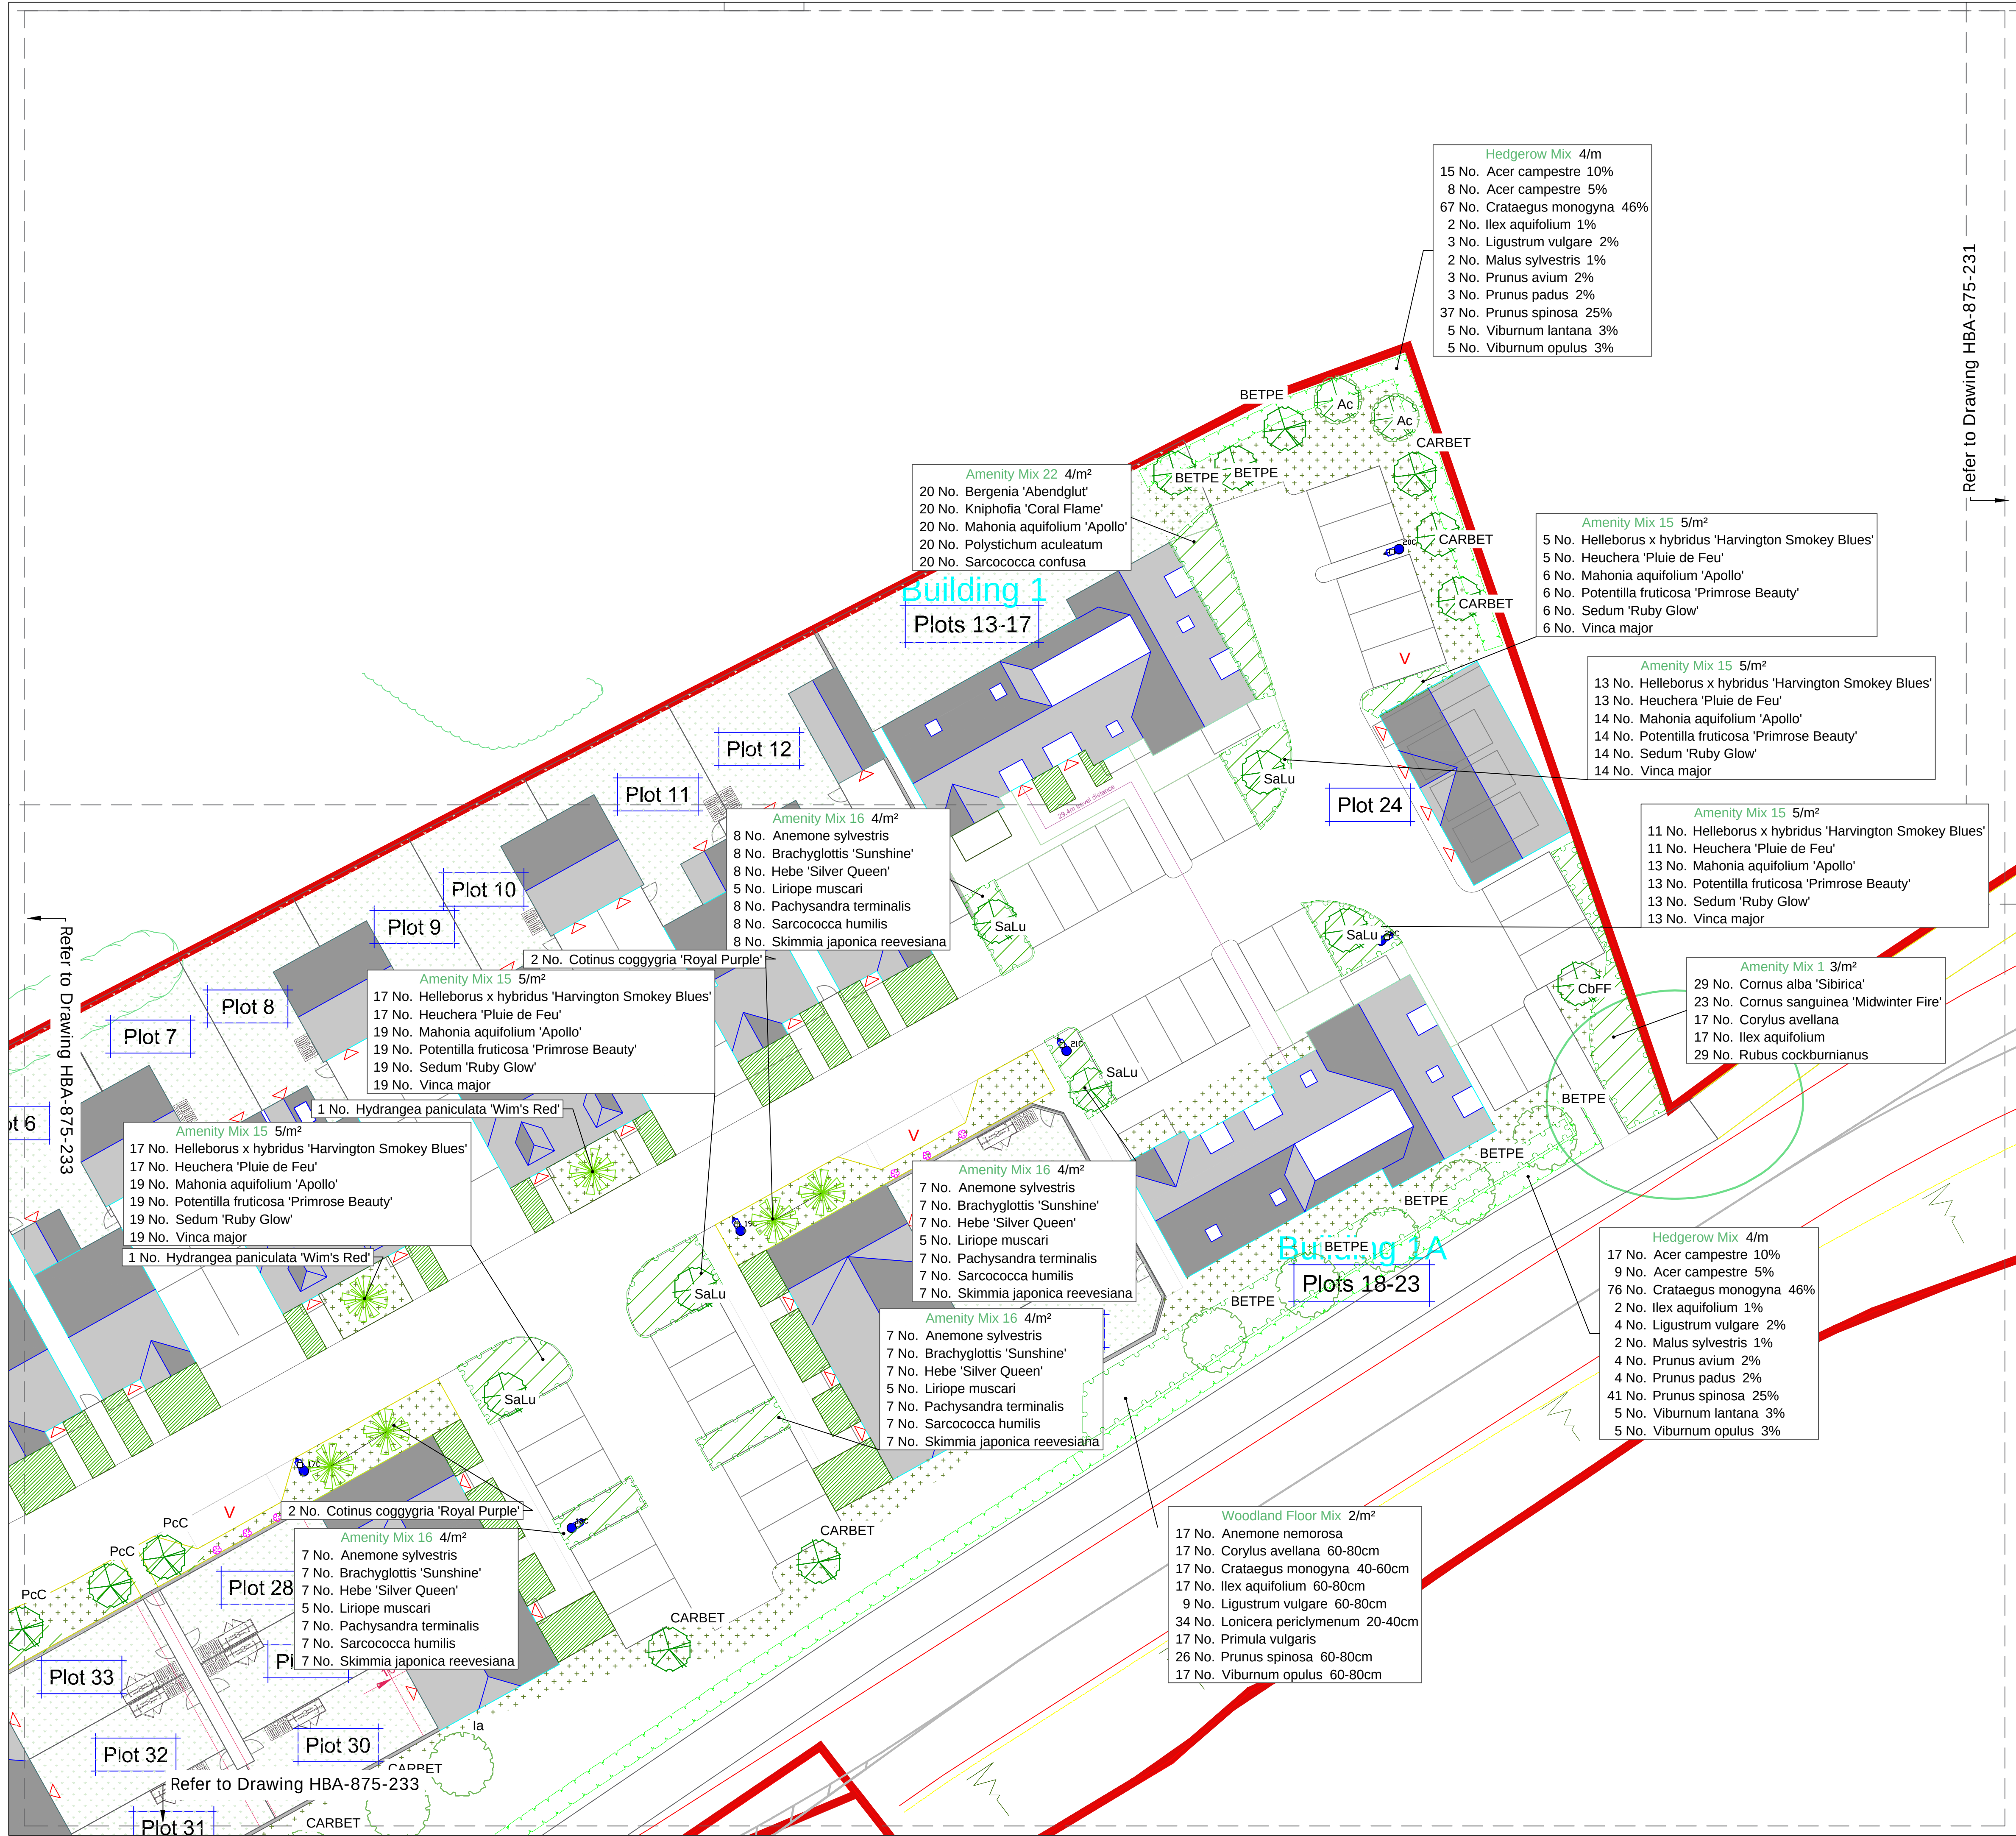


- KEY
- Site Boundary
 - Existing trees and vegetation to be retained
Refer to Arboricultural information by Barrell Tree Consultancy
 - Existing trees to be removed
Refer to Arboricultural information by Barrell Tree Consultancy
 - Proposed legacy trees
Semi-mature (30-35cm, 35-40cm and 40-45cm girth)
 - Proposed feature trees to public open spaces
Extra Heavy Standards (12-14cm, 14-16cm, 18-20cm girth), Heavy Standards (12-14cm girth) and multi-stems
 - Proposed street trees
Heavy Standards (12-14cm girth) and Extra Heavy Standard (18-20cm girth)
 - Proposed trees to courtyards, lanes and incidental planting
Extra Heavy Standards (16-18cm and 18-20cm girth), Heavy Standards (12-14cm and 14-16cm girth), multi-stems and Advanced Nursery Stock
 - Proposed Advanced Nursery Stock native trees to landscape buffers
Standards and multi-stems within mixes of transplants, whips and feathered trees. Species labelled as part of mix.

- All tree sizes are subject to nursery stock availability - where alternative sizes are required this shall be approved by Arun DC.
- Hedge planting
 - Native woodland edge and thicket planting mixes
 - Ornamental shrub and herbaceous planting mixes
 - Ornamental shrubs and herbaceous 'doorstep' planting mixes to private gardens addressing streets
Refer to separate private garden planting plans for details of species, specification and density of each mix
 - Willow tunnel
 - Specimen shrubs
 - Climbing plants
 - Marginal and aquatic planting to SUDS basins
 - Native species-rich meadow (and restoration of some existing neutral grassland)
Emorsgate mix EM1
 - Pictorial Meadow Turf 'Bee Happy' mix
 - Amenity grass
Emorsgate mix EG22
 - Species-rich lawn to front gardens
Emorsgate mix EL1 Flowering Lawn mix
 - Wetland meadow to swales and SUDS basins
Emorsgate mix EM8 Meadow Mixture for Wetlands
 - Private back gardens
To include amenity grass lawn and paved patio. Other shrub and/or herbaceous planting may be incorporated at the developer/owner's discretion.

NOTES:


This drawing should be read in conjunction with all other landscape drawings and information. This drawing is prepared for the purposes of Planning only and is not intended for use for construction.

This drawing and the works depicted are the property of Huskisson Brown Associates (HBA). Copyright is reserved by them and the drawing is supplied on the condition that it is not copied, reproduced, retained nor disclosed to any unauthorised person either wholly or in part without the consent of HBA.

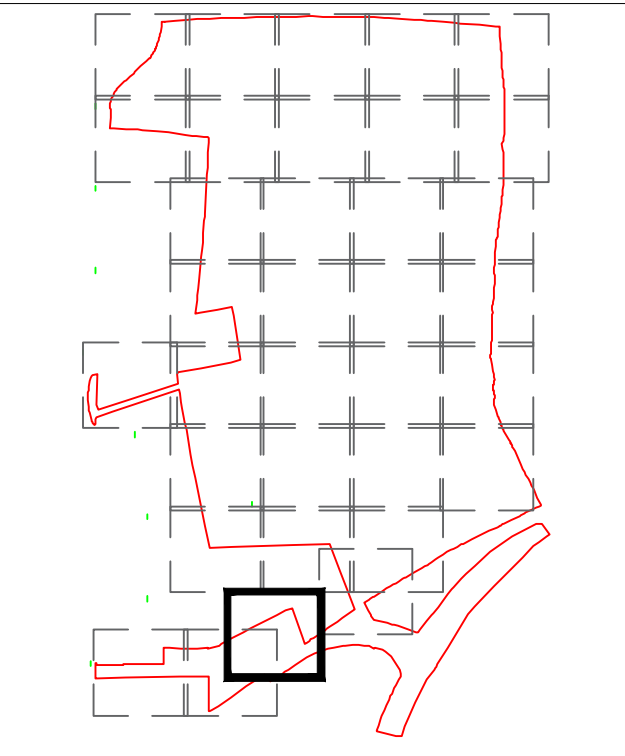


B	08.07.22	ER	For Planning	NB	NB
A	13.06.22	ER	Response to SDNPA comments	NB	NB
Rev.	Date	By	Description	Ckd	Aprd

Drawing Status:
PLANNING

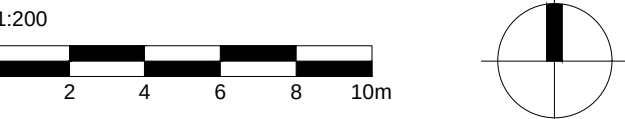

HUSKISSON BROWN
associates
landscape architecture ■ urban design
expert witness ■ environmental planning

Huskisson Brown is the trading name of David Huskisson Associates Limited 17 Upper Grosvenor Road - Tunbridge Wells - Kent TN11 2DU tel: 01892 527629 email: office@huskissonbrown.co.uk www.huskissonbrown.co.uk		
All dimensions to be checked on site		
Client CALA (South Home Counties) Ltd / Bellway		
Homes Ltd		
Project Land North of Waterlane, Angmering		
Drawing Soft Landscape Plan		
Sheet 32 of 34	Scale: 1:200 @ A1	
Date 11.01.21	Drawing No. HBA-875-332	Rev. B
File location: P:\875 - Waterlane\Drawings\HBA\Current Drawings		

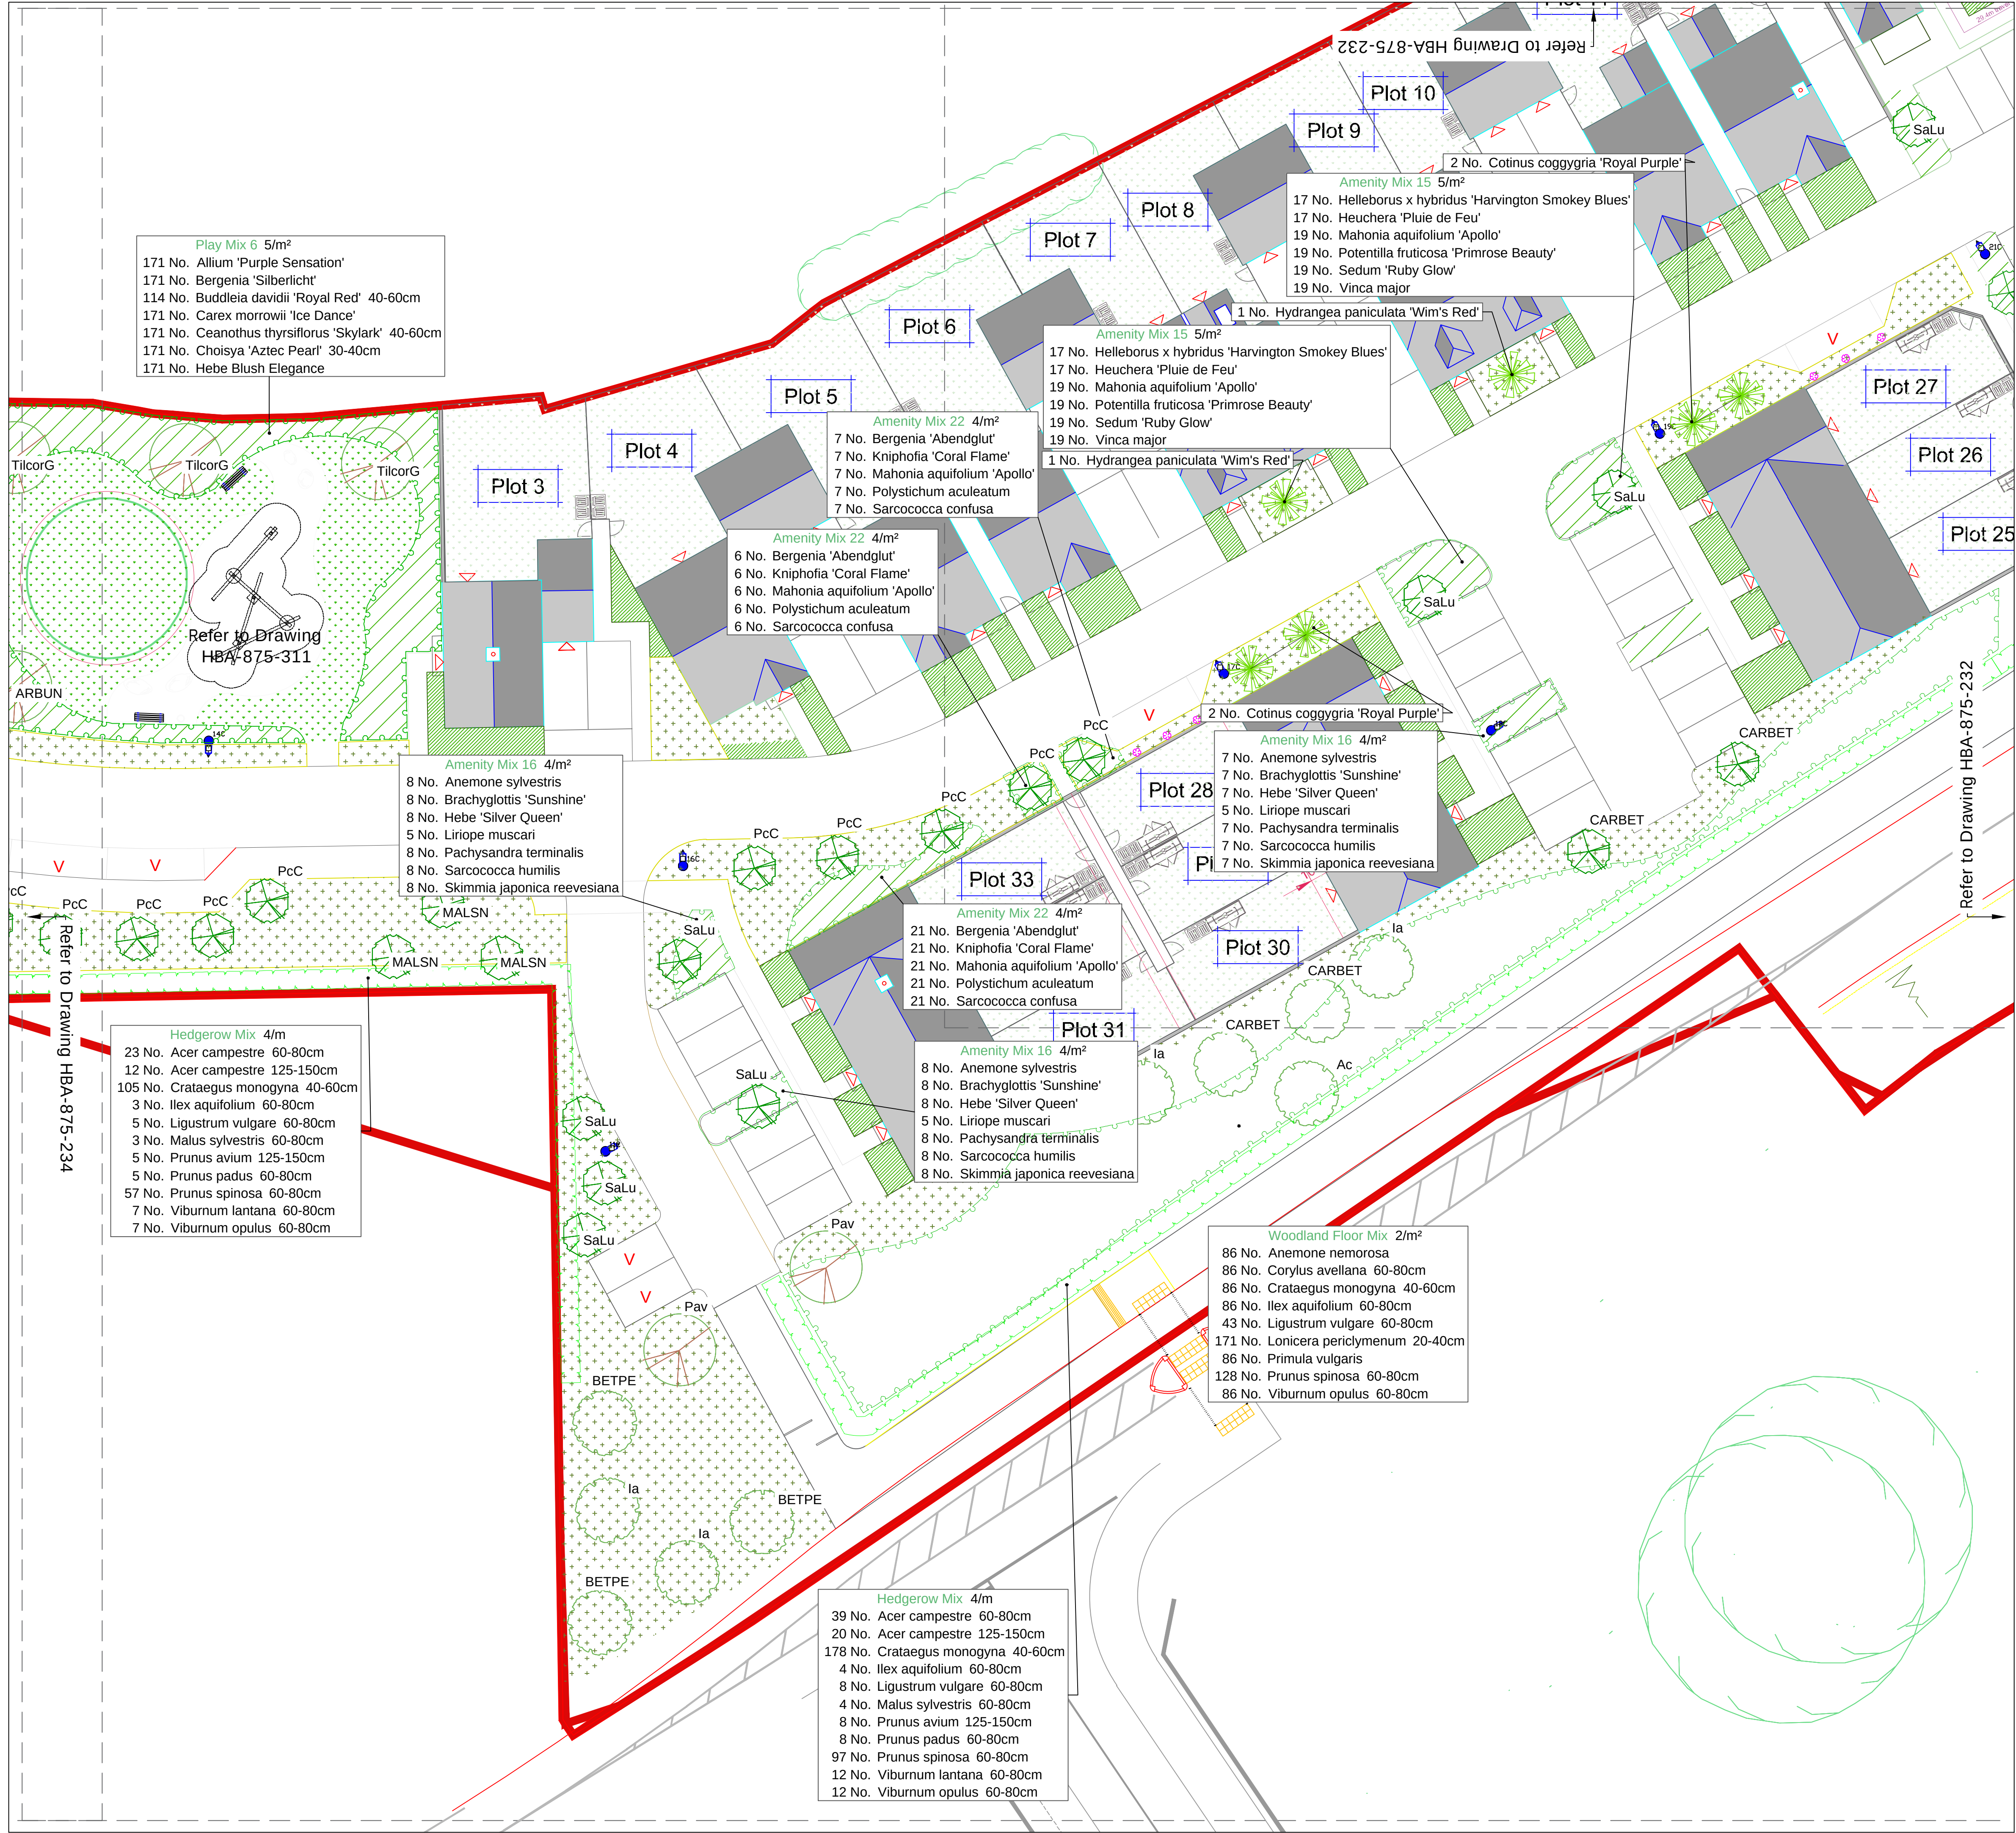


- KEY
- Site Boundary
 - Existing trees and vegetation to be retained
Refer to Arboricultural information by Barrell Tree Consultancy and PEA by Ethos
 - Existing trees to be removed
Refer to Arboricultural information by Barrell Tree Consultancy
 - Proposed legacy trees
Semi-mature (30-35cm, 35-40cm and 40-45cm girth)
 - Proposed feature trees to public open spaces
Extra Heavy Standards (12-14cm, 14-16cm, 18-20cm girth), Heavy Standards (12-14cm girth) and multi-stems
 - Proposed street trees
Heavy Standards (12-14cm girth) and Extra Heavy Standard (18-20cm girth)
 - Proposed trees to courtyards, lanes and incidental planting
Extra Heavy Standards (16-18cm and 18-20cm girth), Heavy Standards (12-14cm and 14-16cm girth), multi-stems and Advanced Nursery Stock
 - Proposed Advanced Nursery Stock native trees to landscape buffers
Standards and multi-stems within mixes of transplants, whips and feathered trees. Species labelled as part of mix.
 - All tree sizes are subject to nursery stock availability - where alternative sizes are required this shall be approved by Arun DC.
 - Hedge planting
 - Native woodland edge and thicket planting mixes
 - Ornamental shrub and herbaceous planting mixes
 - Ornamental shrubs and herbaceous 'doorstep' planting mixes to private gardens addressing streets
Refer to separate private garden planting plans for details of species, specification and density of each mix
 - Willow tunnel
 - Specimen shrubs
 - Climbing plants
 - Marginal and aquatic planting to SUDS basins
 - Native species-rich meadow (and restoration of some existing neutral grassland)
Emorsgate mix EM1
 - Pictorial Meadow Turf
'Bee Happy' mix
 - Amenity grass
Emorsgate mix EG22
 - Species-rich lawn to front gardens
Emorsgate mix EL1 Flowering Lawn mix
 - Wetland meadow to swales and SUDS basins
Emorsgate mix EM8 Meadow Mixture for Wetlands
 - Private back gardens
To include amenity grass lawn and paved patio. Other shrub and/or herbaceous planting may be incorporated at the developer/owner's discretion.

NOTES:


This drawing should be read in conjunction with all other landscape drawings and information. This drawing is prepared for the purposes of Planning only and is not intended for use for construction.

This drawing and the works depicted are the property of Huskisson Brown Associates (HBA). Copyright is reserved by them and the drawing is supplied on the condition that it is not copied, reproduced, retained nor disclosed to any unauthorised person either wholly or in part without the consent of HBA.

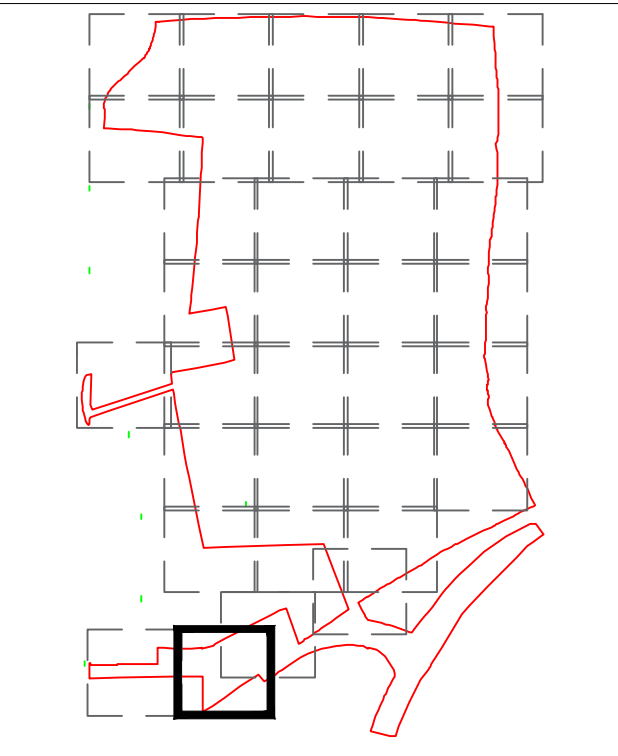


B	08.07.22	ER	For Planning	NB	NB
A	13.06.22	ER	Response to SDNPA comments	NB	NB
Rev.	Date	By	Description	Ckd	Aprd

Drawing Status:
PLANNING

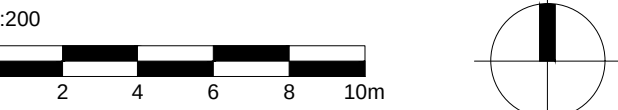

HUSKISSON BROWN
associates
landscape architecture ■ urban design
expert witness ■ environmental planning

All dimensions to be checked on site		
Client	CALA (South Home Counties) Ltd / Bellway	
Project	Homes Ltd	
Land	North of Waterlane, Angmering	
Drawing	Soft Landscape Plan	
Sheet 33 of 34	Scale: 1:200 @ A1	
Date	Drawing No.	Rev.
11.01.21	HBA-875-333	B
File location: P:\875 - Waterlane\Drawings\HBA\Current Drawings		

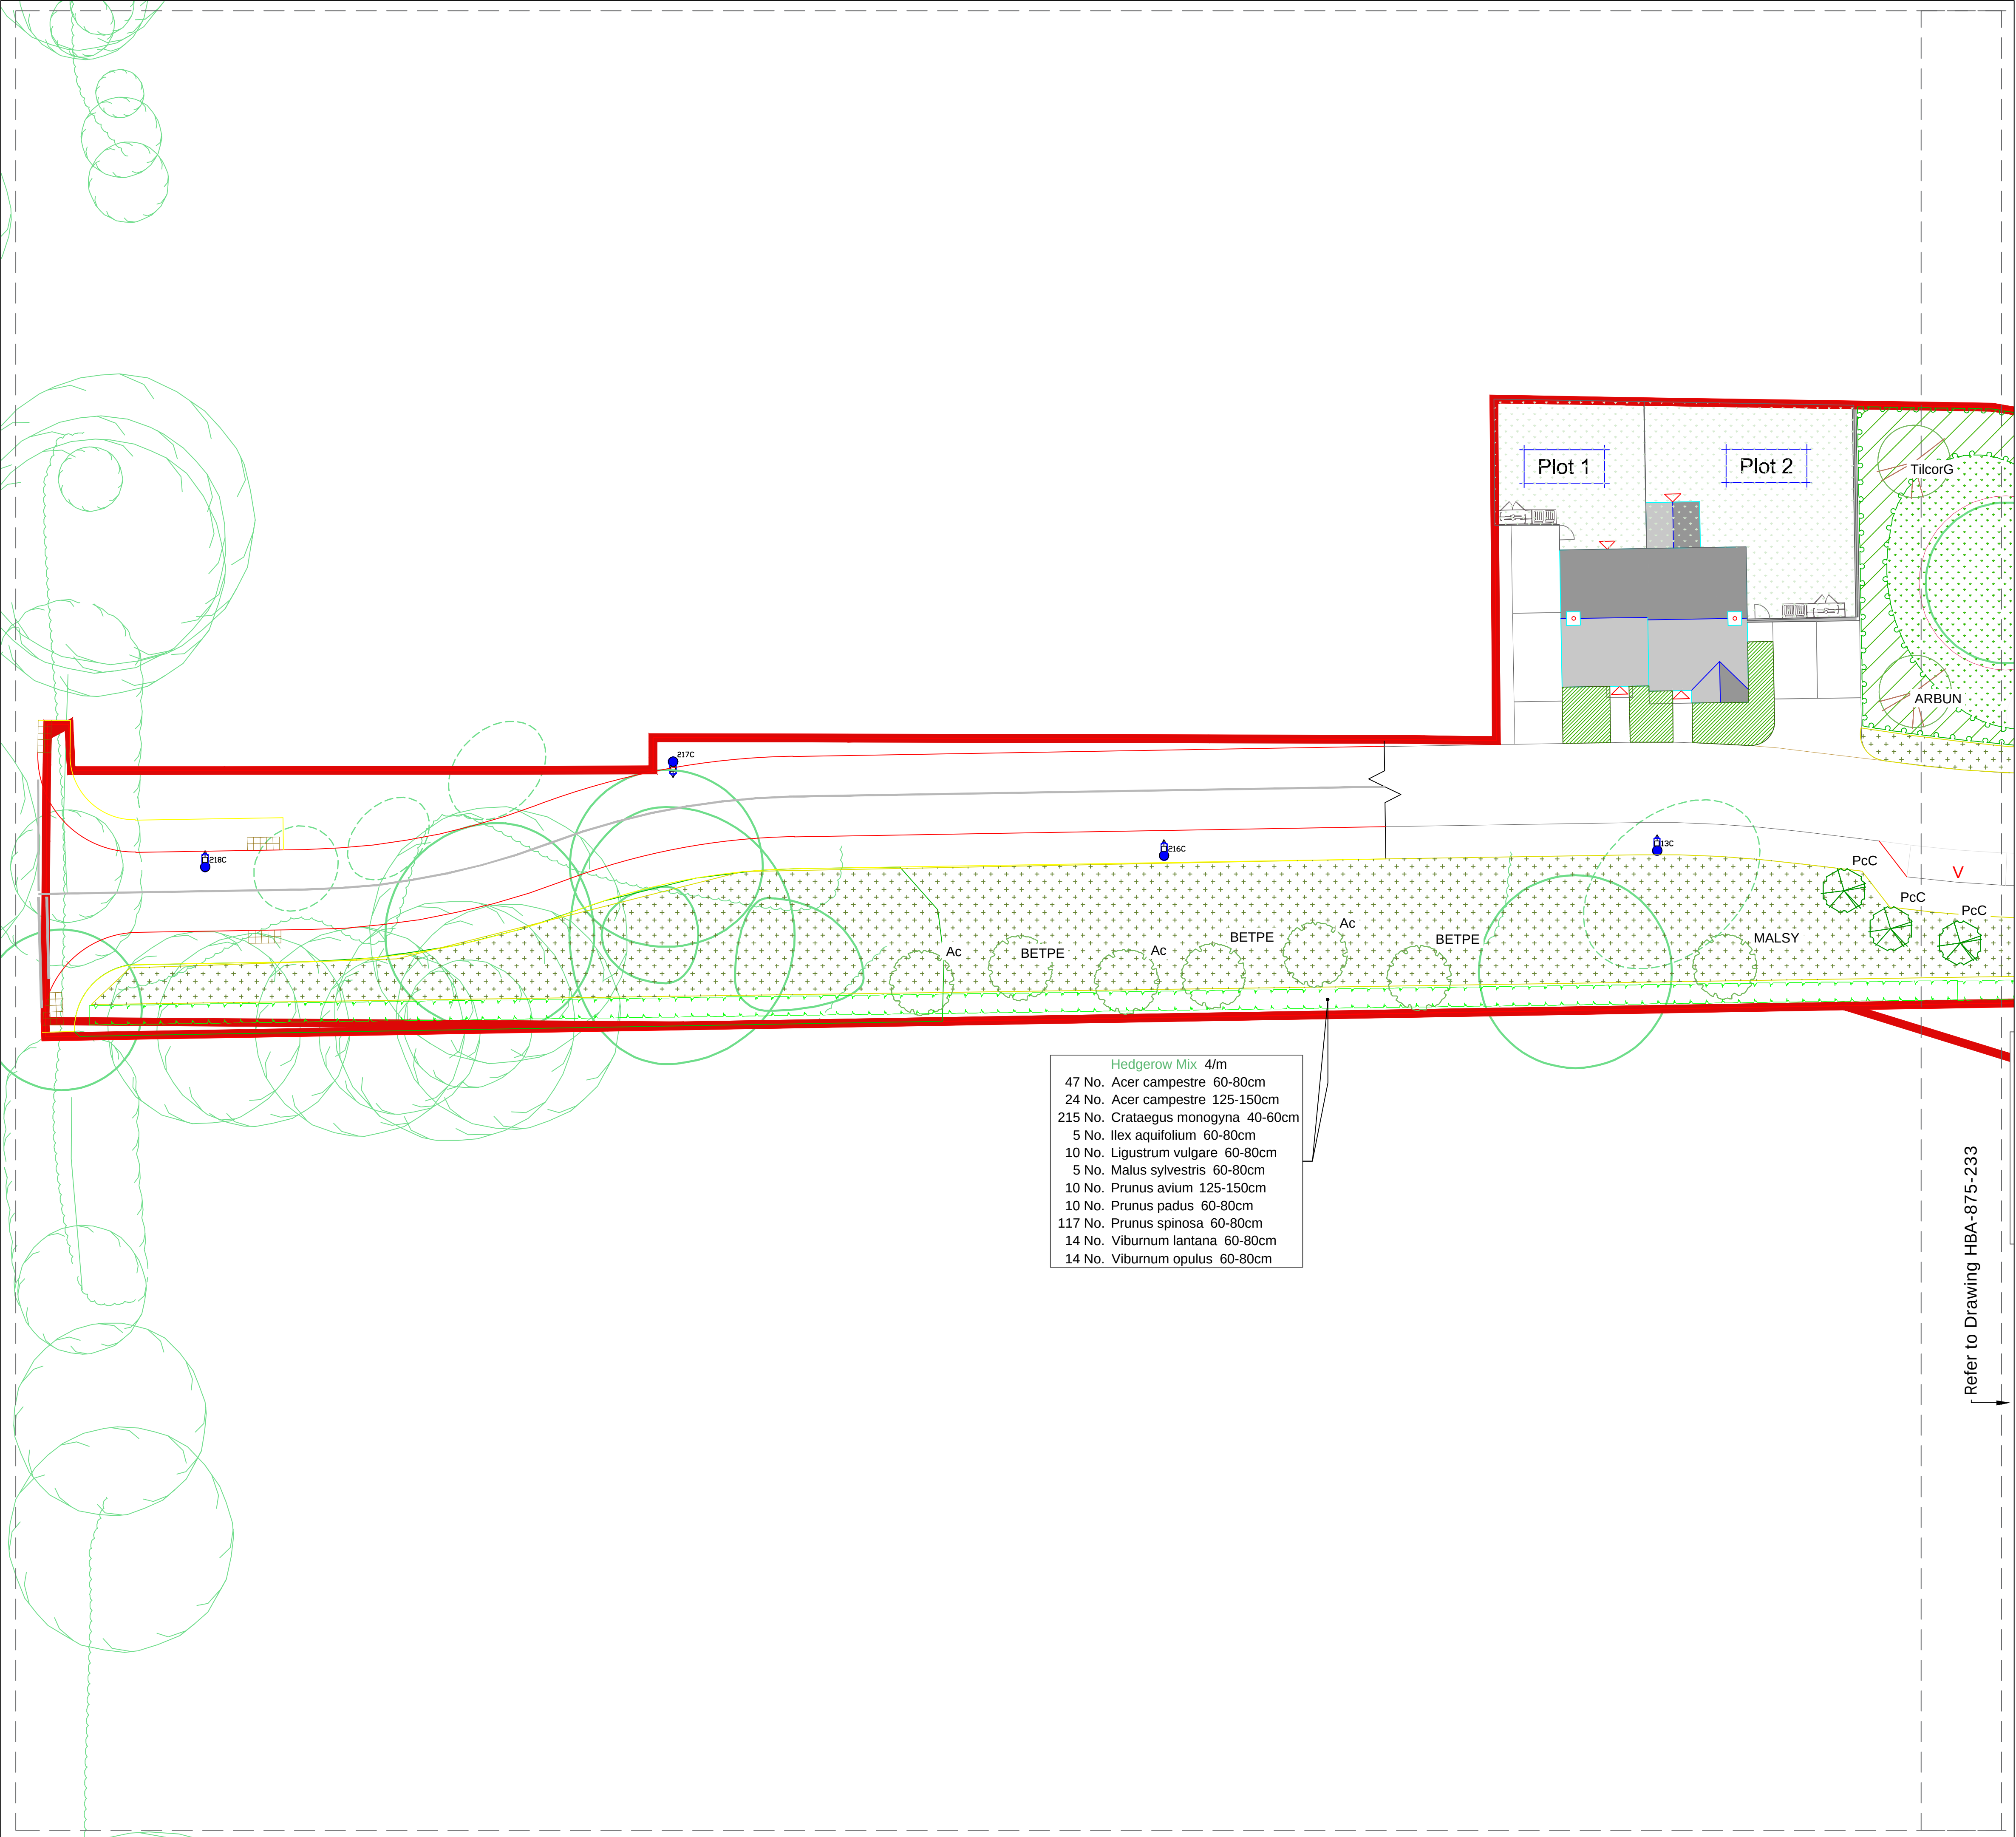

Hedgerow Mix 4/m
47 No. Acer campestre 60-80cm
24 No. Acer campestre 125-150cm
215 No. Crataegus monogyna 40-60cm
5 No. Ilex aquifolium 60-80cm
10 No. Ligustrum vulgare 60-80cm
5 No. Malus sylvestris 60-80cm
10 No. Prunus avium 125-150cm
10 No. Prunus padus 60-80cm
117 No. Prunus spinosa 60-80cm
14 No. Viburnum lantana 60-80cm
14 No. Viburnum opulus 60-80cm

- KEY**
- Site Boundary
 - Existing trees and vegetation to be retained
Refer to Arboricultural information by Barrell Tree Consultancy and PEA by Ethos
 - Existing trees to be removed
Refer to Arboricultural information by Barrell Tree Consultancy
 - Proposed legacy trees
Semi-mature (30-35cm, 35-40cm and 40-45cm girth)
 - Proposed feature trees to public open spaces
Extra Heavy Standards (12-14cm, 14-16cm, 18-20cm girth), Heavy Standards (12-14cm girth) and multi-stems
 - Proposed street trees
Heavy Standards (12-14cm girth) and Extra Heavy Standard (18-20cm girth)
 - Proposed trees to courtyards, lanes and incidental planting
Extra Heavy Standards (16-18cm and 18-20cm girth), Heavy Standards (12-14cm and 14-16cm girth), multi-stems and Advanced Nursery Stock
 - Proposed Advanced Nursery Stock native trees to landscape buffers
Standards and multi-stems within mixes of transplants, whips and feathered trees. Species labelled as part of mix.

All tree sizes are subject to nursery stock availability
- where alternative sizes are required this shall be approved by Arun DC.


- Hedge planting
- Native woodland edge and thicket planting mixes
- Ornamental shrub and herbaceous planting mixes
- Ornamental shrubs and herbaceous 'doorstep' planting mixes to private gardens addressing streets
Refer to separate private garden planting plans for details of species, specification and density of each mix

- Willow tunnel
- Specimen shrubs
- Climbing plants
- Marginal and aquatic planting to SUDS basins
- Native species-rich meadow (and restoration of some existing neutral grassland)
Emorsgate mix EM1
- Pictorial Meadow Turf
'Bee Happy' mix
- Amenity grass
Emorsgate mix EG22
- Species-rich lawn to front gardens
Emorsgate mix EL1 Flowering Lawn mix
- Wetland meadow to swales and SUDS basins
Emorsgate mix EM8 Meadow Mixture for Wetlands
- Private back gardens
To include amenity grass lawn and paved patio. Other shrub and/or herbaceous planting may be incorporated at the developer/owner's discretion.

NOTES:


This drawing should be read in conjunction with all other landscape drawings and information. This drawing is prepared for the purposes of Planning only and is not intended for use for construction.

This drawing and the works depicted are the property of Huskisson Brown Associates (HBA). Copyright is reserved by them and the drawing is supplied on the condition that it is not copied, reproduced, retained nor disclosed to any unauthorised person either wholly or in part without the consent of HBA.

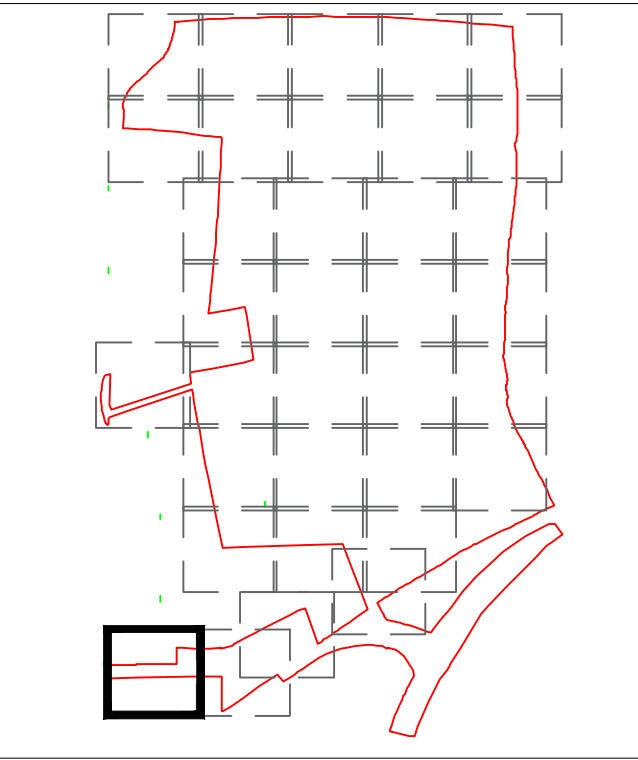

B	08.07.22	ER	For Planning	NB	NB
A	13.06.22	ER	Response to SDNPA comments	NB	NB
Rev.	Date	By	Description	Ckd	Aprd

Drawing Status:
PLANNING

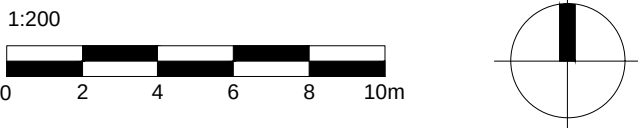

HUSKISSON BROWN
associates
landscape architecture ■ urban design
expert witness ■ environmental planning

Huskisson Brown is the trading name of David Huskisson Associates Limited
17 Upper Grosvenor Road - Tunbridge Wells Kent TN11 2DU
tel: 01892 527629 email: office@huskissonbrown.co.uk
www.huskissonbrown.co.uk

All dimensions to be checked on site		
Client CALA (South Home Counties) Ltd / Bellway Homes Ltd		
Project Land North of Water Lane, Angmering		
Drawing Soft Landscape Plan		
Sheet 34 of 34	Scale: 1:200 @ A1	
Date 11.01.21	Drawing No. HBA-875-234	Rev. B
File location: P:\875 - Waterlane\Drawings\HBA\Current Drawings		