


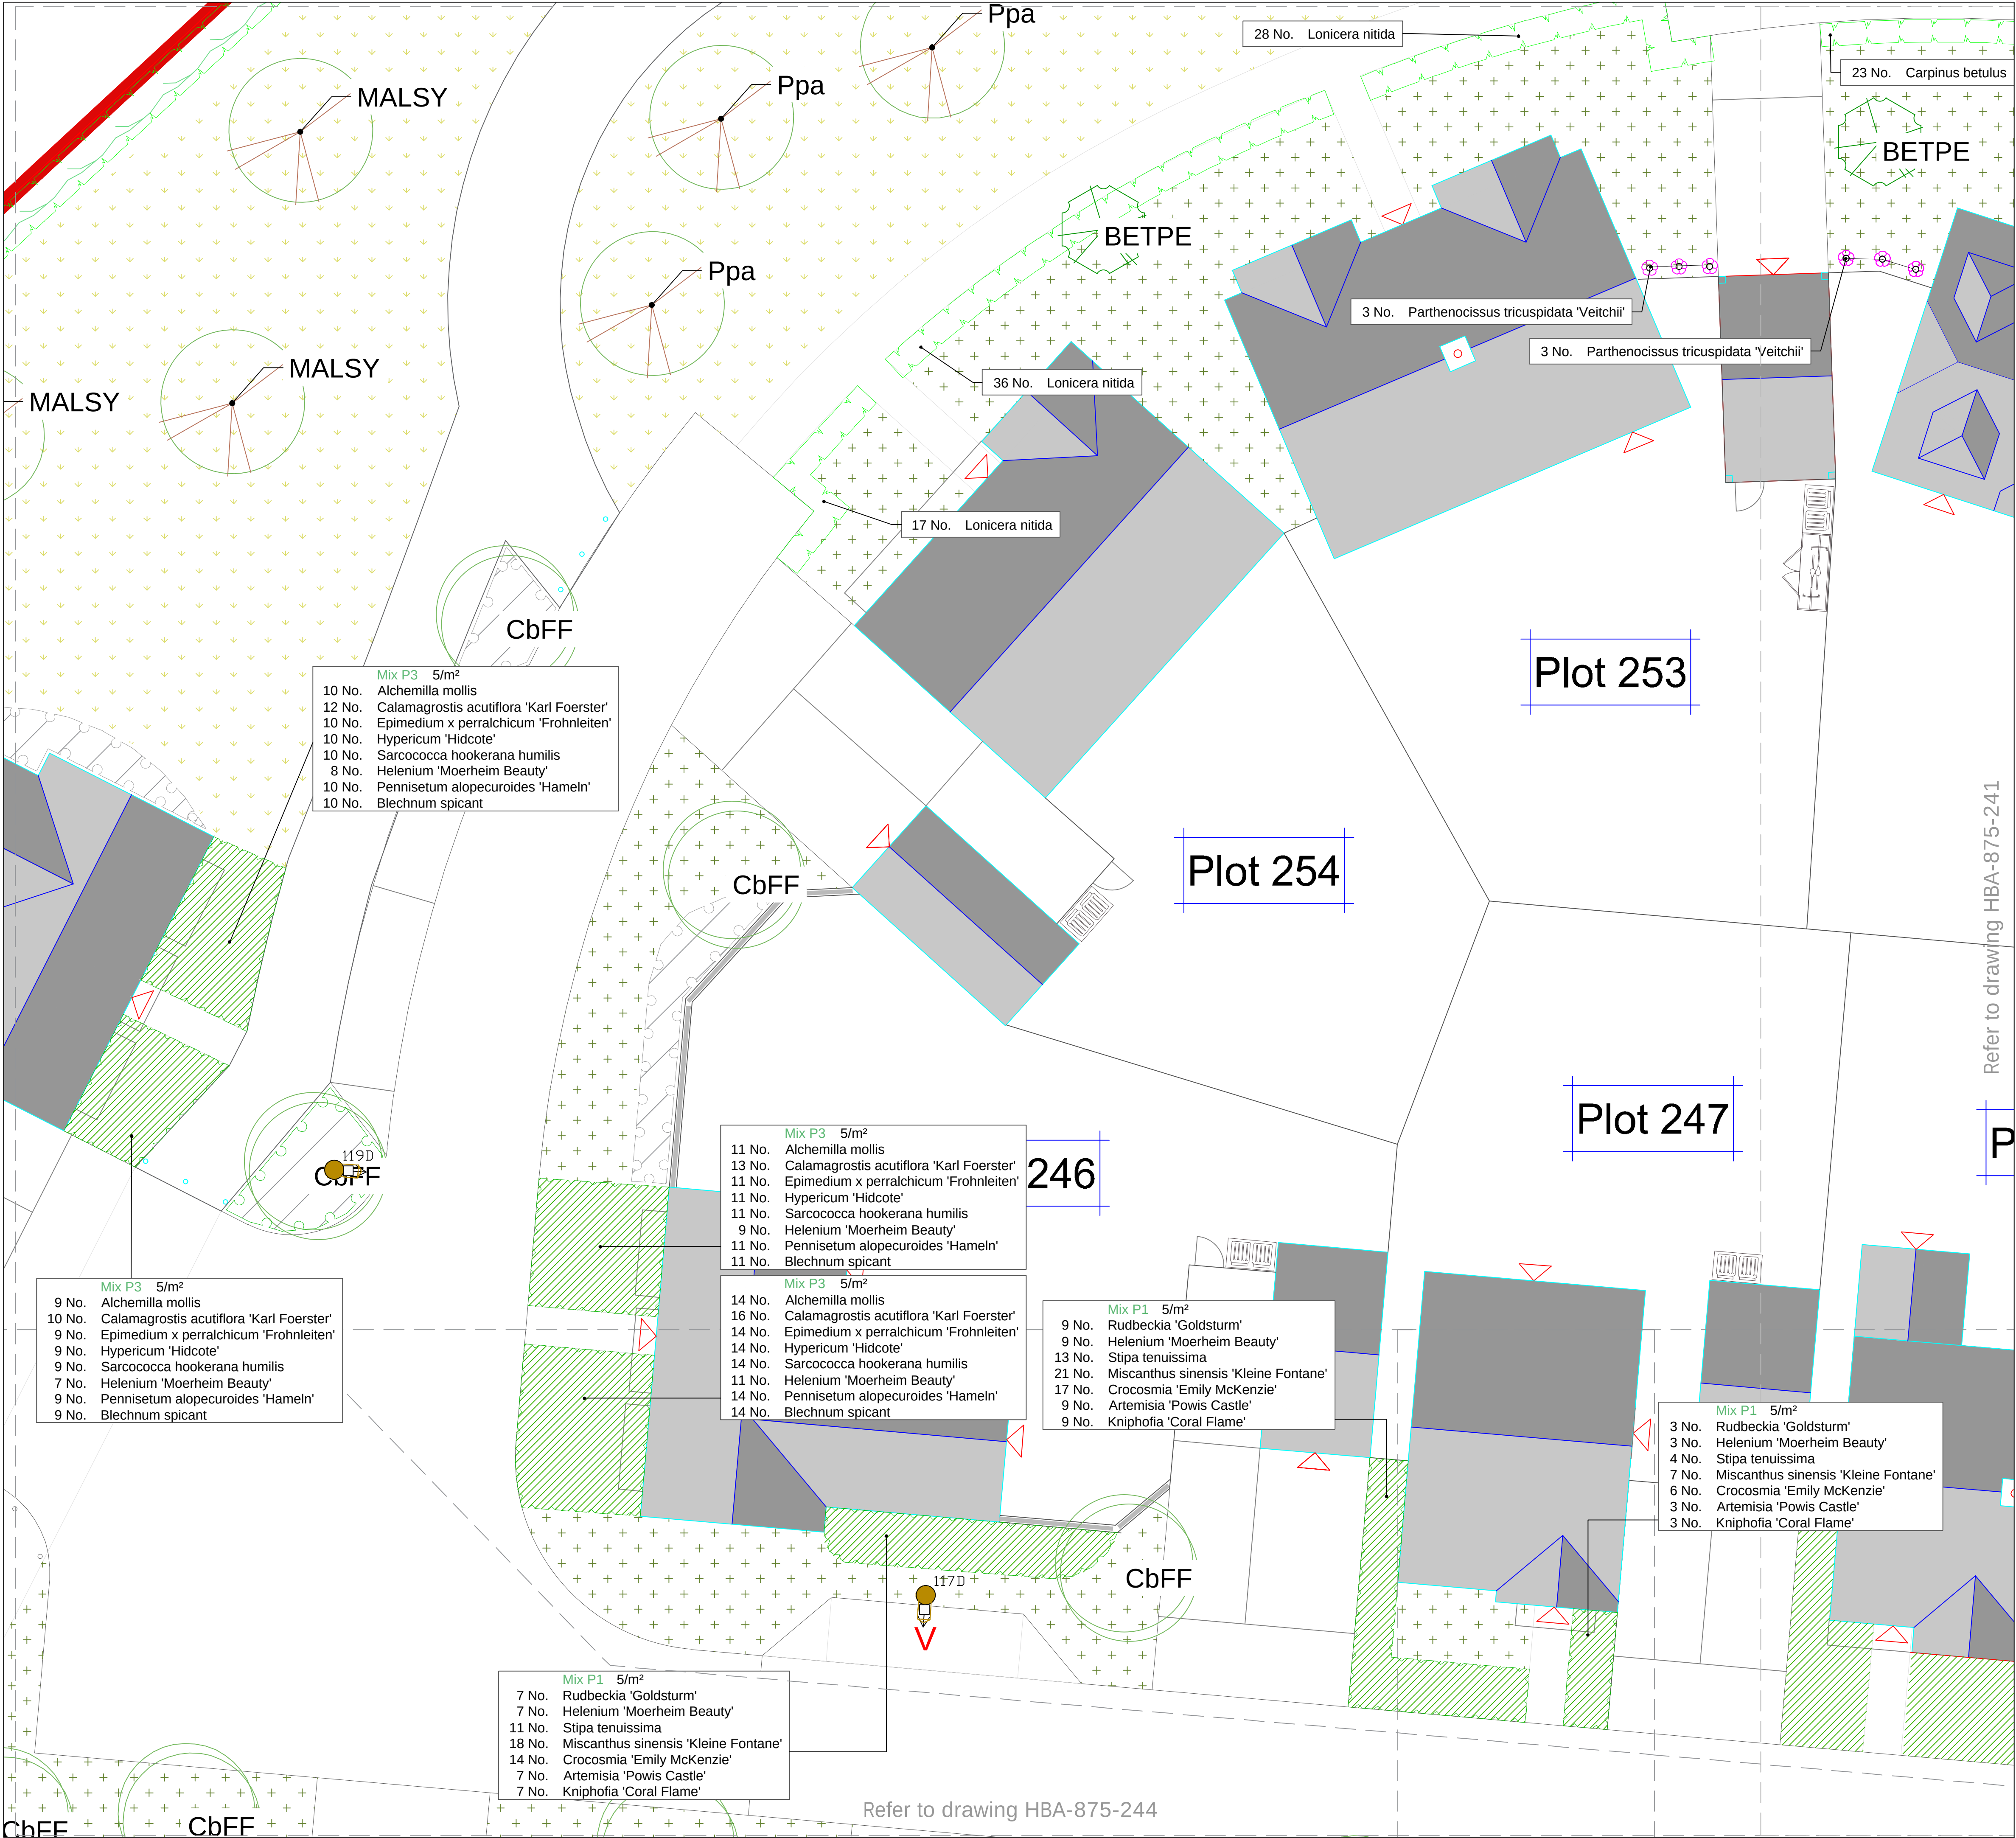


- KEY
- Site Boundary
 - Existing trees and vegetation to be retained
Refer to Arboricultural information by
Barrell Tree Consultancy and PEA by Ethos
 - Proposed trees
REFER TO SOFT LANDSCAPE PLANS
HBA-875-201 to HBA-875-236
 - Hedge planting
 - Ornamental shrub and herbaceous
'doorstep' planting mixes to private
front/side gardens addressing street
 - Specimen shrubs
 - Climbing plants
 - Species-rich lawn to front gardens
Emorsgate mix EL1 Flowering Lawn mix
 - Pictorial Meadow Turf
'Bee Happy' mix
 - Amenity grass
Emorsgate mix EG22

REFER TO SOFT LANDSCAPE PLANS
HBA-875-201 to HBA-875-236 FOR
STRUCTURAL AND AMENITY PLANTING
AND SOFT LANDSCAPE FINISHES THAT
ARE UNLABELLED OR HATCHED GREY
ON THIS DRAWING

NOTES:


This drawing should be read in conjunction
with all other landscape drawings and
information. This drawing is prepared for the
purposes of Planning only and is not intended
for use for construction.

This drawing and the works depicted are the
property of Huskisson Brown Associates
(HBA). Copyright is reserved by them and the
drawing is supplied on the condition that it is
not copied, reproduced, retained nor
disclosed to any unauthorised person either
wholly or in part without the consent of HBA.

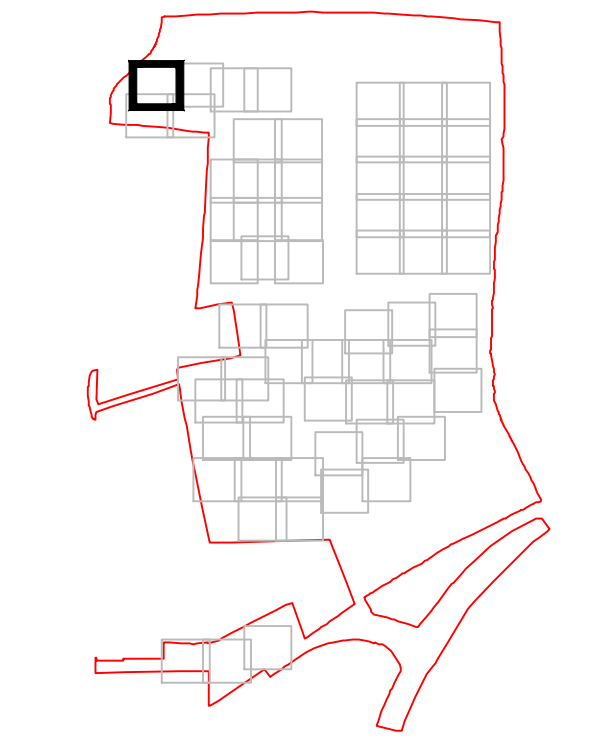


Rev	Date	By	Description	Ckd	Aprd

Drawing Status:
PLANNING

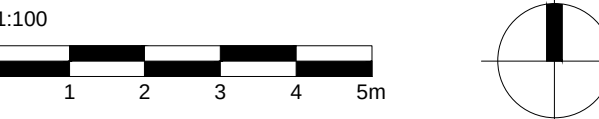

HUSKISSON BROWN
associates
landscape architecture ■ urban design
expert witness ■ environmental planning

All dimensions to be checked on site		
Client	CALA (South Home Counties) Ltd / Bellway	
Project	Land North of Water Lane, Angmering	
Drawing	Front Garden Planting	
Sheet 1 of 65	Scale: 1:100 @ A1	
Date	Drawing No.	Rev.
11.01.21	HBA-875-240	-
File location: P:\875 - Waterlane\Drawings\HBA\Current Drawings		

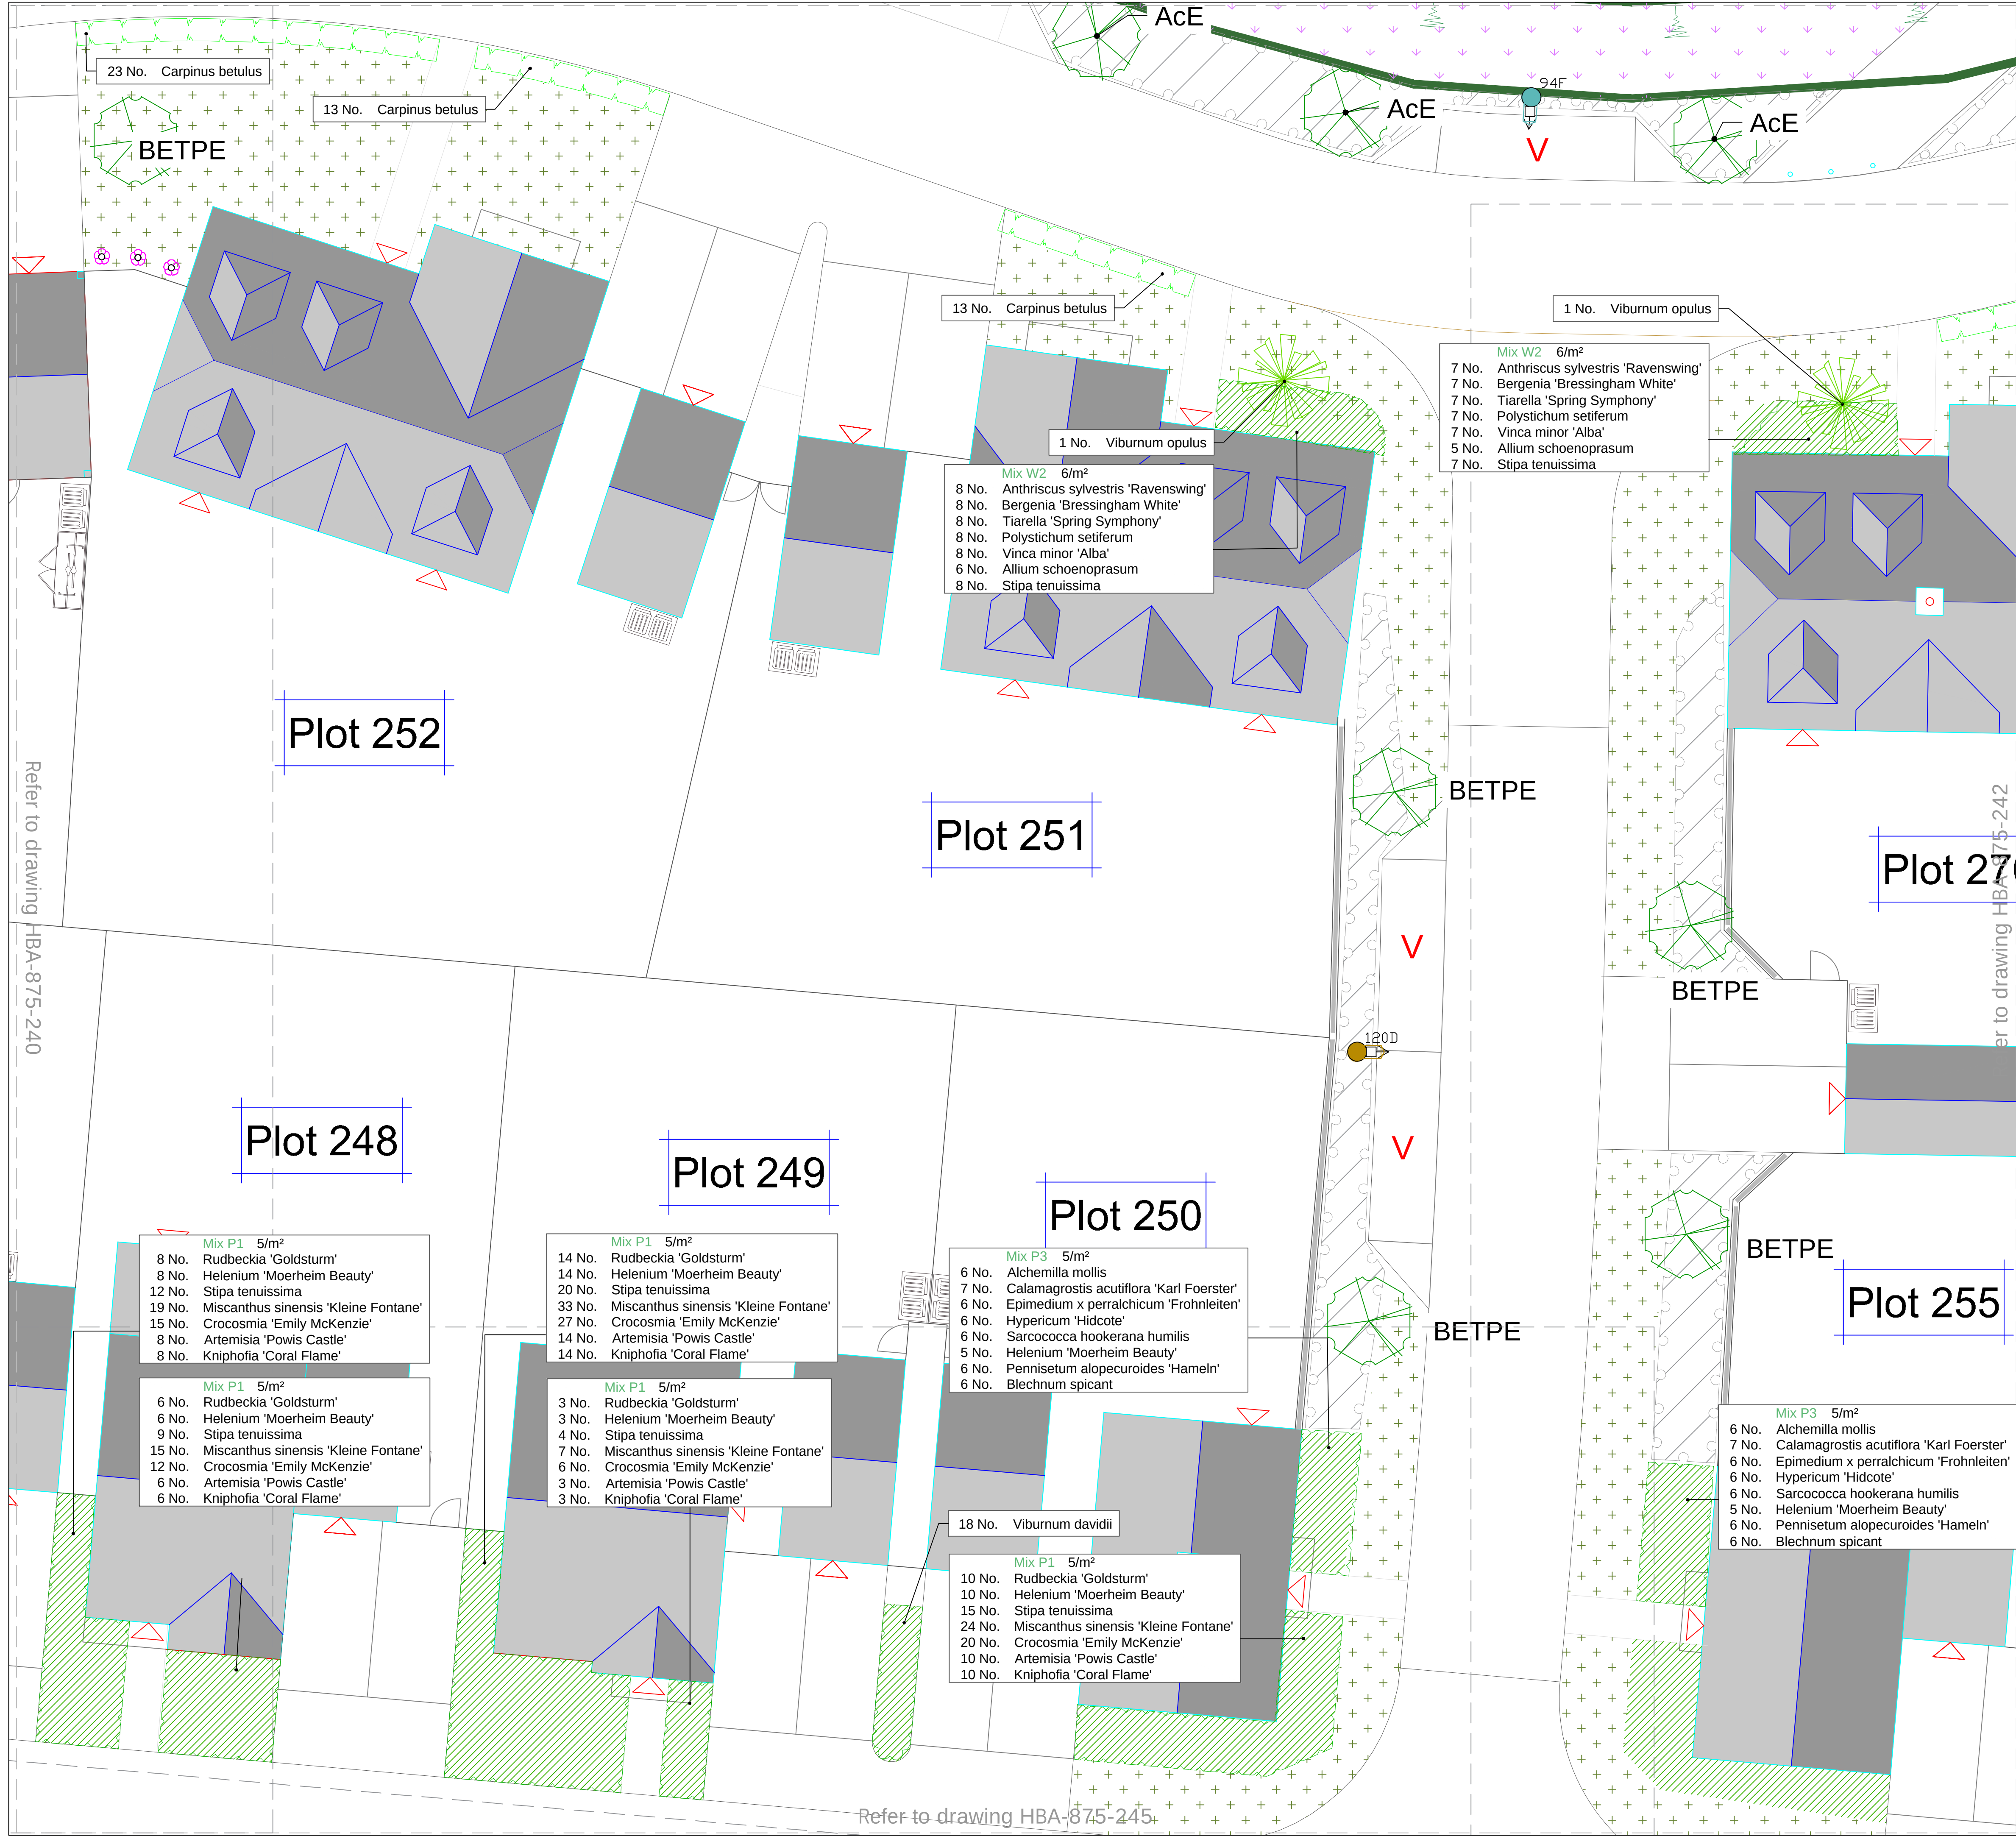


- KEY
- Site Boundary
 - Existing trees and vegetation to be retained
Refer to Arboricultural information by
Barrell Tree Consultancy and PEA by Ethos
 - Proposed trees
REFER TO SOFT LANDSCAPE PLANS
HBA-875-201 to HBA-875-236
 - Hedge planting
 - Ornamental shrub and herbaceous
'doorstep' planting mixes to private
front/side gardens addressing street
 - Specimen shrubs
 - Climbing plants
 - Species-rich lawn to front gardens
Emorsgate mix EL1 Flowering Lawn mix
 - Pictorial Meadow Turf
'Bee Happy' mix
 - Amenity grass
Emorsgate mix EG22

REFER TO SOFT LANDSCAPE PLANS
HBA-875-201 to HBA-875-236 FOR
STRUCTURAL AND AMENITY PLANTING
AND SOFT LANDSCAPE FINISHES THAT
ARE UNLABELLED OR HATCHED GREY
ON THIS DRAWING


NOTES:

This drawing should be read in conjunction with all other landscape drawings and information. This drawing is prepared for the purposes of Planning only and is not intended for use for construction.

This drawing and the works depicted are the property of Huskisson Brown Associates (HBA). Copyright is reserved by them and the drawing is supplied on the condition that it is not copied, reproduced, retained nor disclosed to any unauthorised person either wholly or in part without the consent of HBA.

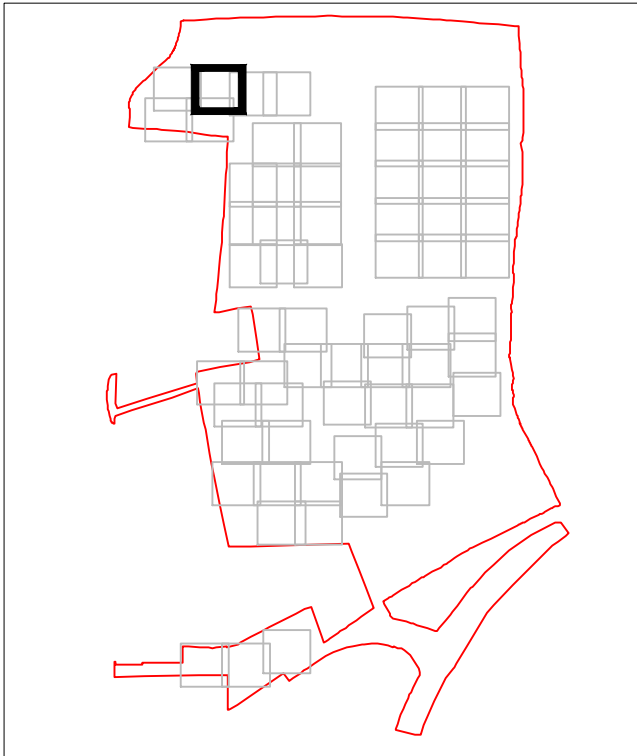

Rev.	Date	By	Description	Ckd	Aprd
Drawing Status:					
PLANNING					

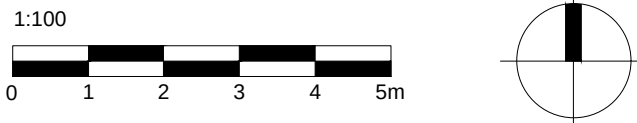

HUSKISSON BROWN
associates
landscape architecture ■ urban design
expert witness ■ environmental planning

Huskisson Brown is the trading name of David Huskisson Associates Limited 17 Upper Grosvenor Road - Tunbridge Wells Kent TN11 2DU tel: 01892 527629 email: office@huskissonbrown.co.uk www.huskissonbrown.co.uk		
All dimensions to be checked on site		
Client CALA (South Home Counties) Ltd / Bellway		
Project Land North of Water Lane, Angmering		
Drawing Front Garden Planting		
Sheet 2 of 65 Scale: 1:100 @ A1		
Date 11.01.21	Drawing No. HBA-875-241	Rev. -
File location: P:\875 - Waterlane\Drawings\HBA\Current Drawings		



KEY


- Site Boundary
- Existing trees and vegetation to be retained
Refer to Arboricultural information by
Barrell Tree Consultancy and PEA by Ethos
- Proposed trees
REFER TO SOFT LANDSCAPE PLANS
HBA-875-201 to HBA-875-236
- Hedge planting
- Ornamental shrub and herbaceous
'doorstep' planting mixes to private
front/side gardens addressing street
- Specimen shrubs
- Climbing plants
- Species-rich lawn to front gardens
Emorsgate mix EL1 Flowering Lawn mix
- Pictorial Meadow Turf
'Bee Happy' mix
- Amenity grass
Emorsgate mix EG22

REFER TO SOFT LANDSCAPE PLANS
HBA-875-201 to HBA-875-236 FOR
STRUCTURAL AND AMENITY PLANTING
AND SOFT LANDSCAPE FINISHES THAT
ARE UNLABELLED OR HATCHED GREY
ON THIS DRAWING

NOTES:


This drawing should be read in conjunction with all other landscape drawings and information. This drawing is prepared for the purposes of Planning only and is not intended for use for construction.

This drawing and the works depicted are the property of Huskisson Brown Associates (HBA). Copyright is reserved by them and the drawing is supplied on the condition that it is not copied, reproduced, retained nor disclosed to any unauthorised person either wholly or in part without the consent of HBA.

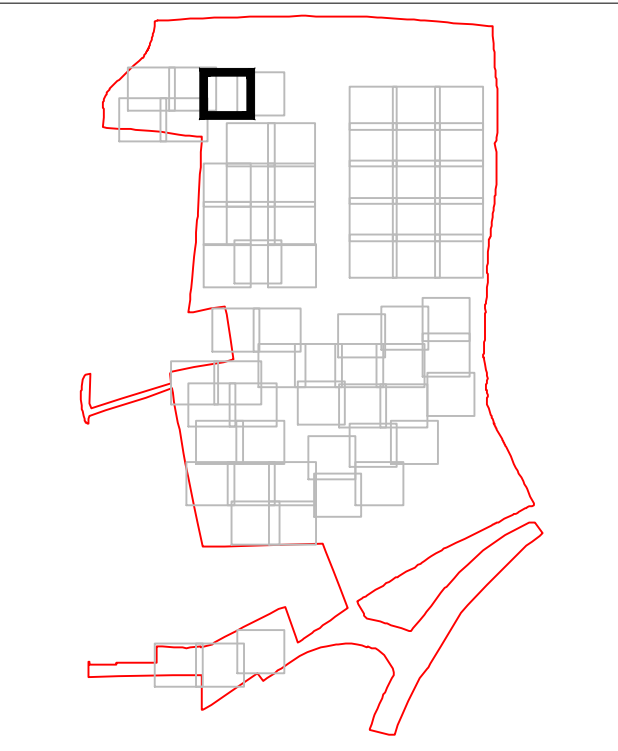


Rev.	Date	By	Description	Ckd	Aprd

Drawing Status:
PLANNING

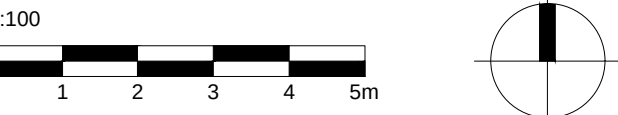

HUSKISSON BROWN
associates
landscape architecture ■ urban design
expert witness ■ environmental planning

All dimensions to be checked on site		
Client	CALA (South Home Counties) Ltd / Bellway	
Project	Homes Ltd	
Project	Land North of Water Lane, Angmering	
Drawing	Front Garden Planting	
Sheet 3 of 65	Scale: 1:100 @ A1	
Date	Drawing No.	Rev.
11.01.21	HBA-875-242	-
File location: P:\875 - Waterlane\Drawings\HBA\Current Drawings		

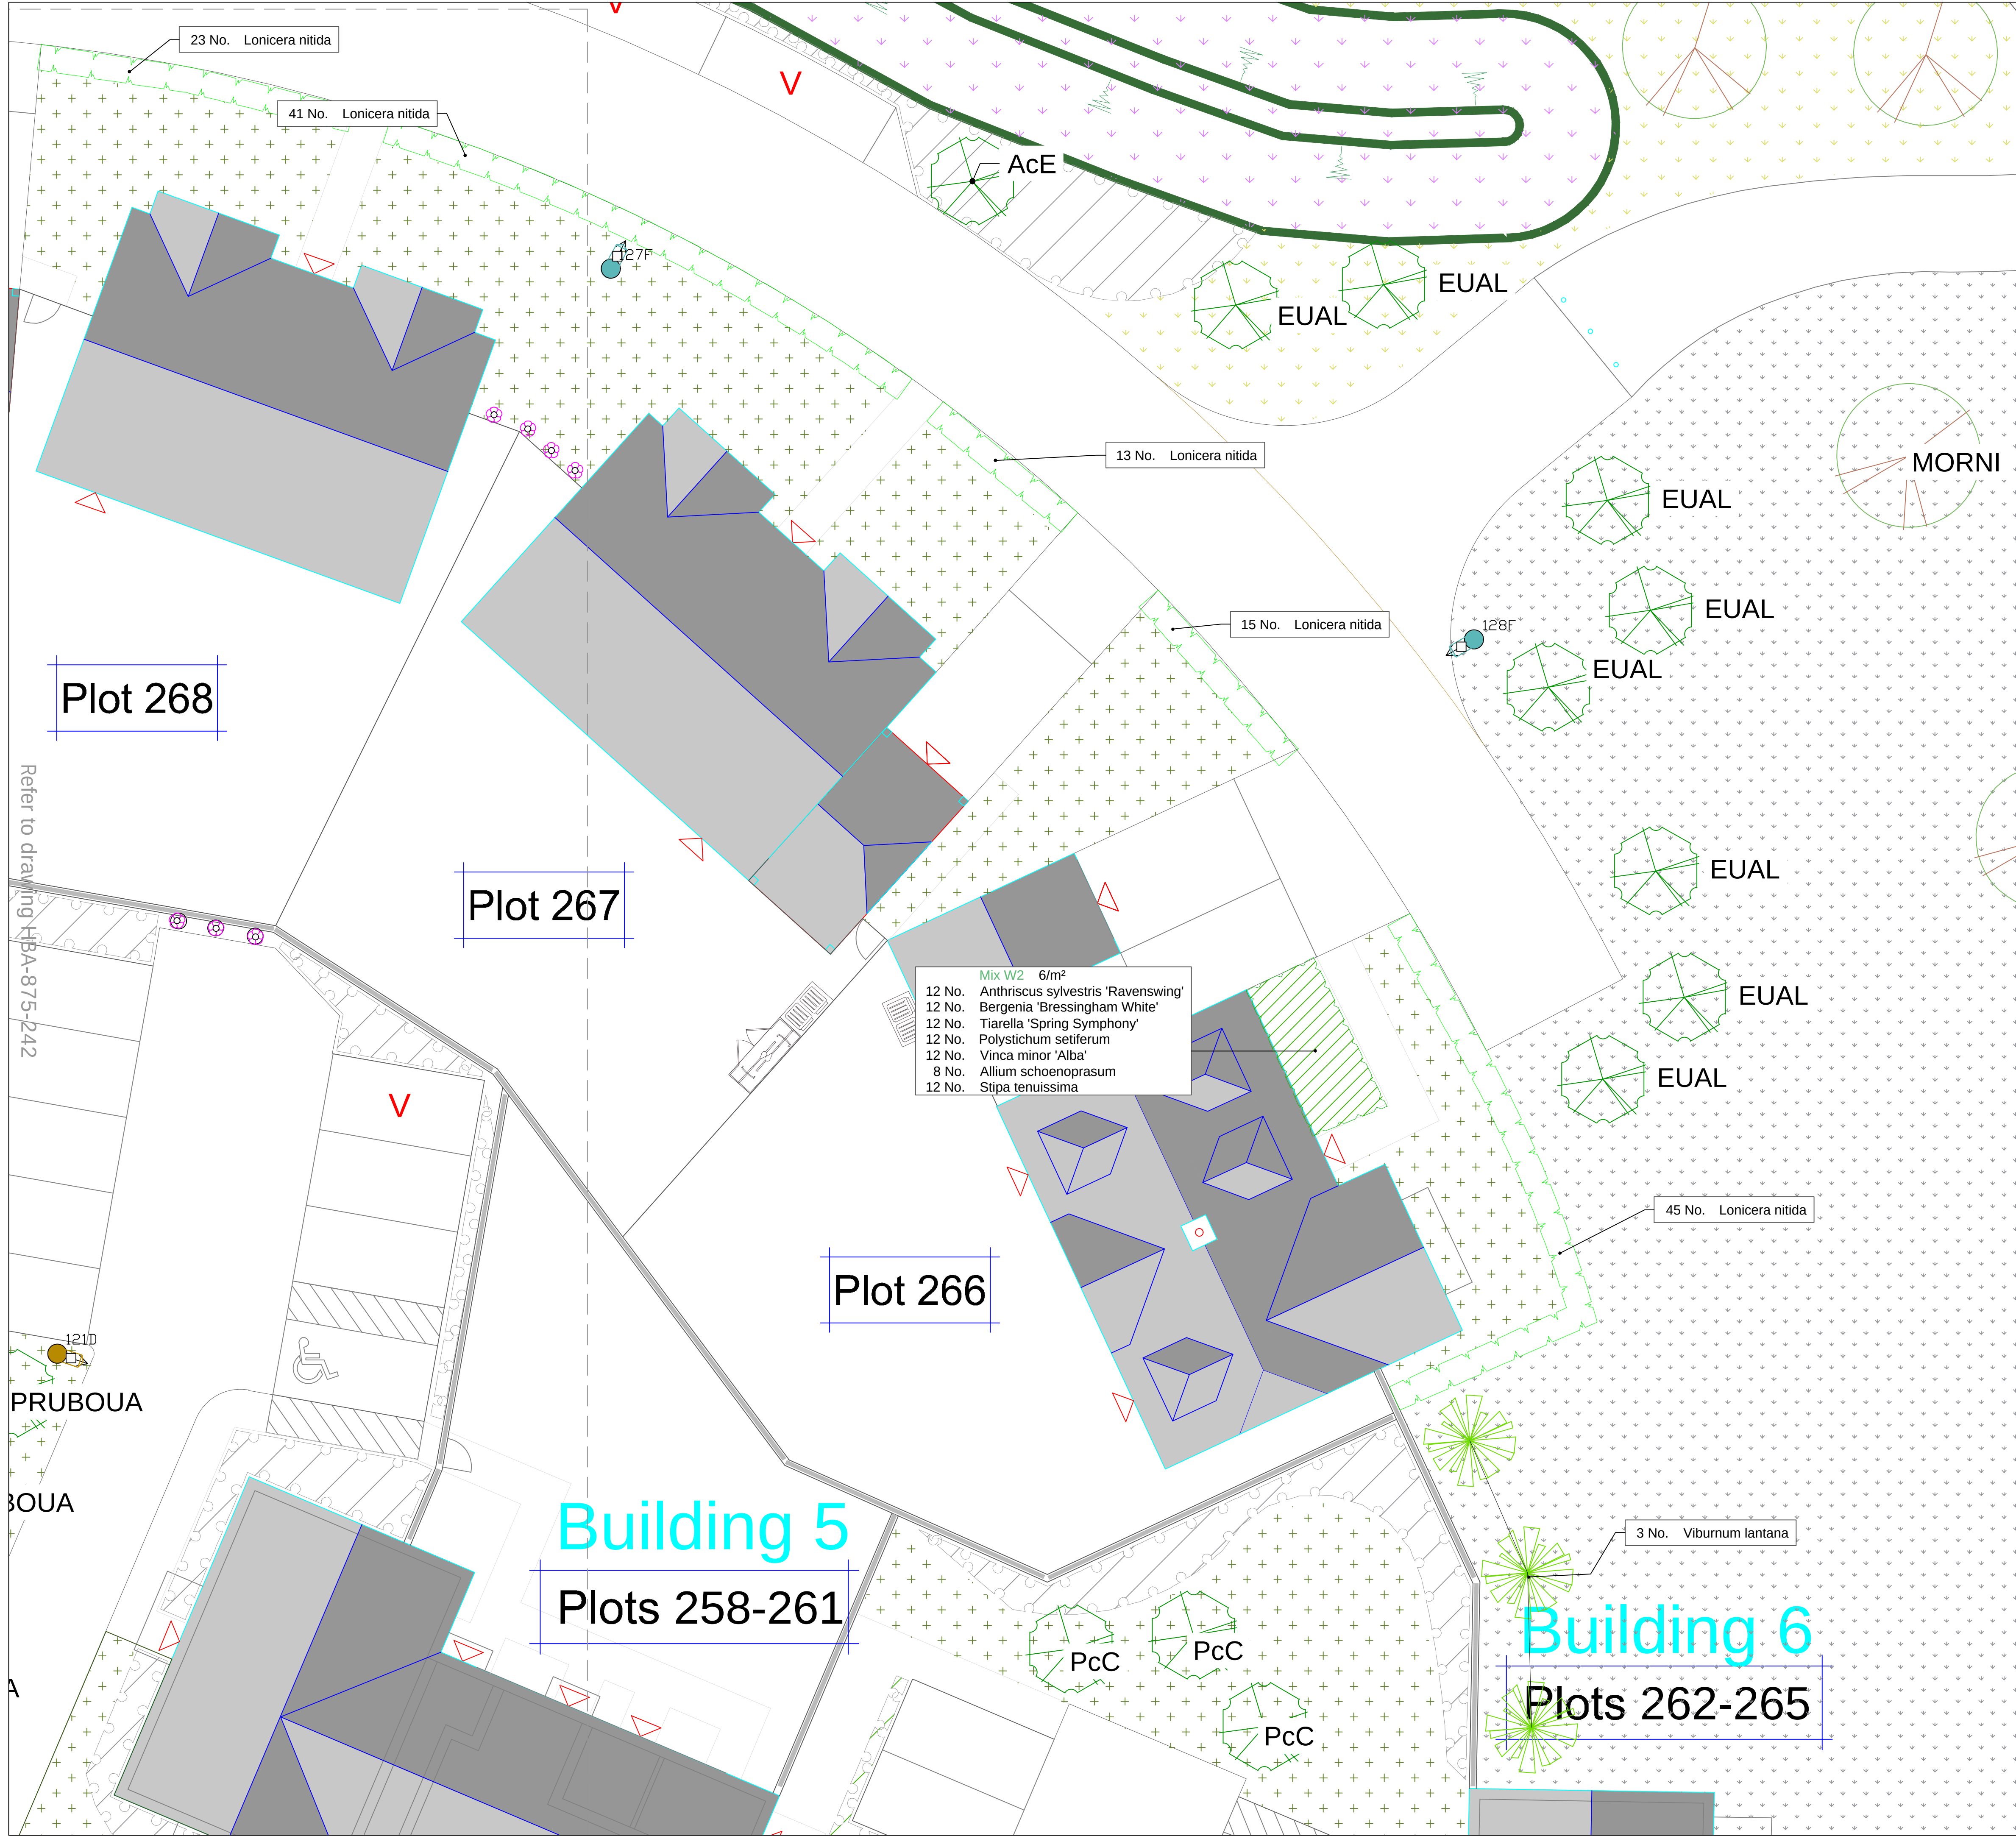


- KEY
- Site Boundary
 - Existing trees and vegetation to be retained
Refer to Arboricultural information by
Barrell Tree Consultancy and PEA by Ethos
 - Proposed trees
REFER TO SOFT LANDSCAPE PLANS
HBA-875-201 to HBA-875-236
 - Hedge planting
 - Ornamental shrub and herbaceous
'doorstep' planting mixes to private
front/side gardens addressing street
 - Specimen shrubs
 - Climbing plants
 - Species-rich lawn to front gardens
Emorsgate mix EL1 Flowering Lawn mix
 - Pictorial Meadow Turf
'Bee Happy' mix
 - Amenity grass
Emorsgate mix EG22

REFER TO SOFT LANDSCAPE PLANS
HBA-875-201 to HBA-875-236 FOR
STRUCTURAL AND AMENITY PLANTING
AND SOFT LANDSCAPE FINISHES THAT
ARE UNLABELLED OR HATCHED GREY
ON THIS DRAWING


NOTES:

This drawing should be read in conjunction with all other landscape drawings and information. This drawing is prepared for the purposes of Planning only and is not intended for use for construction.


This drawing and the works depicted are the property of Huskisson Brown Associates (HBA). Copyright is reserved by them and the drawing is supplied on the condition that it is not copied, reproduced, retained nor disclosed to any unauthorised person either wholly or in part without the consent of HBA.

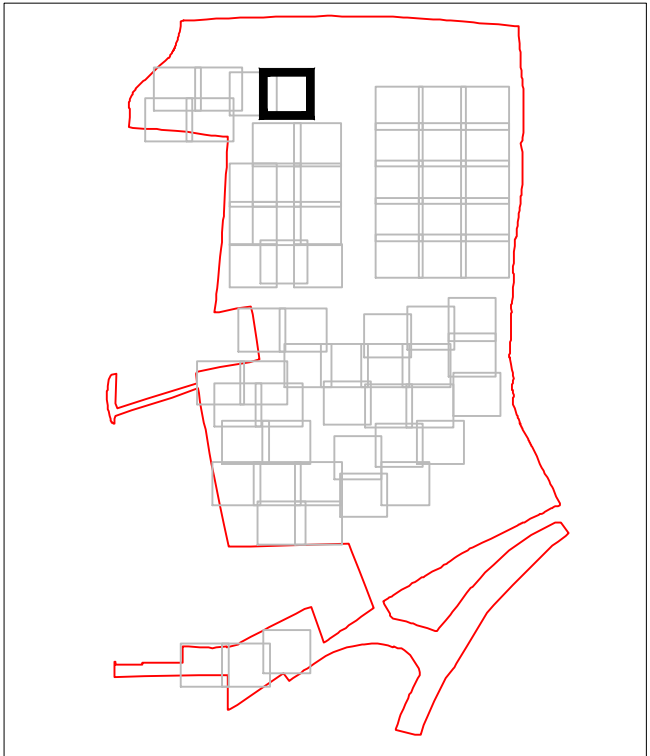

Rev.	Date	By	Description	Ckd	Aprd
Drawing Status:					
PLANNING					

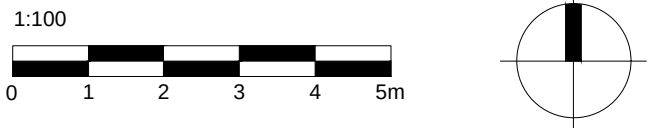

All dimensions to be checked on site		
Client CALA (South Home Counties) Ltd / Bellway		
Homes Ltd		
Project Land North of Water Lane, Angmering		
Drawing Front Garden Planting		
Sheet 4 of 65	Scale: 1:100 @ A1	
Date 11.01.21	Drawing No. HBA-875-243	Rev. -
File location: P:\875 - Waterlane\Drawings\HBA\Current Drawings		

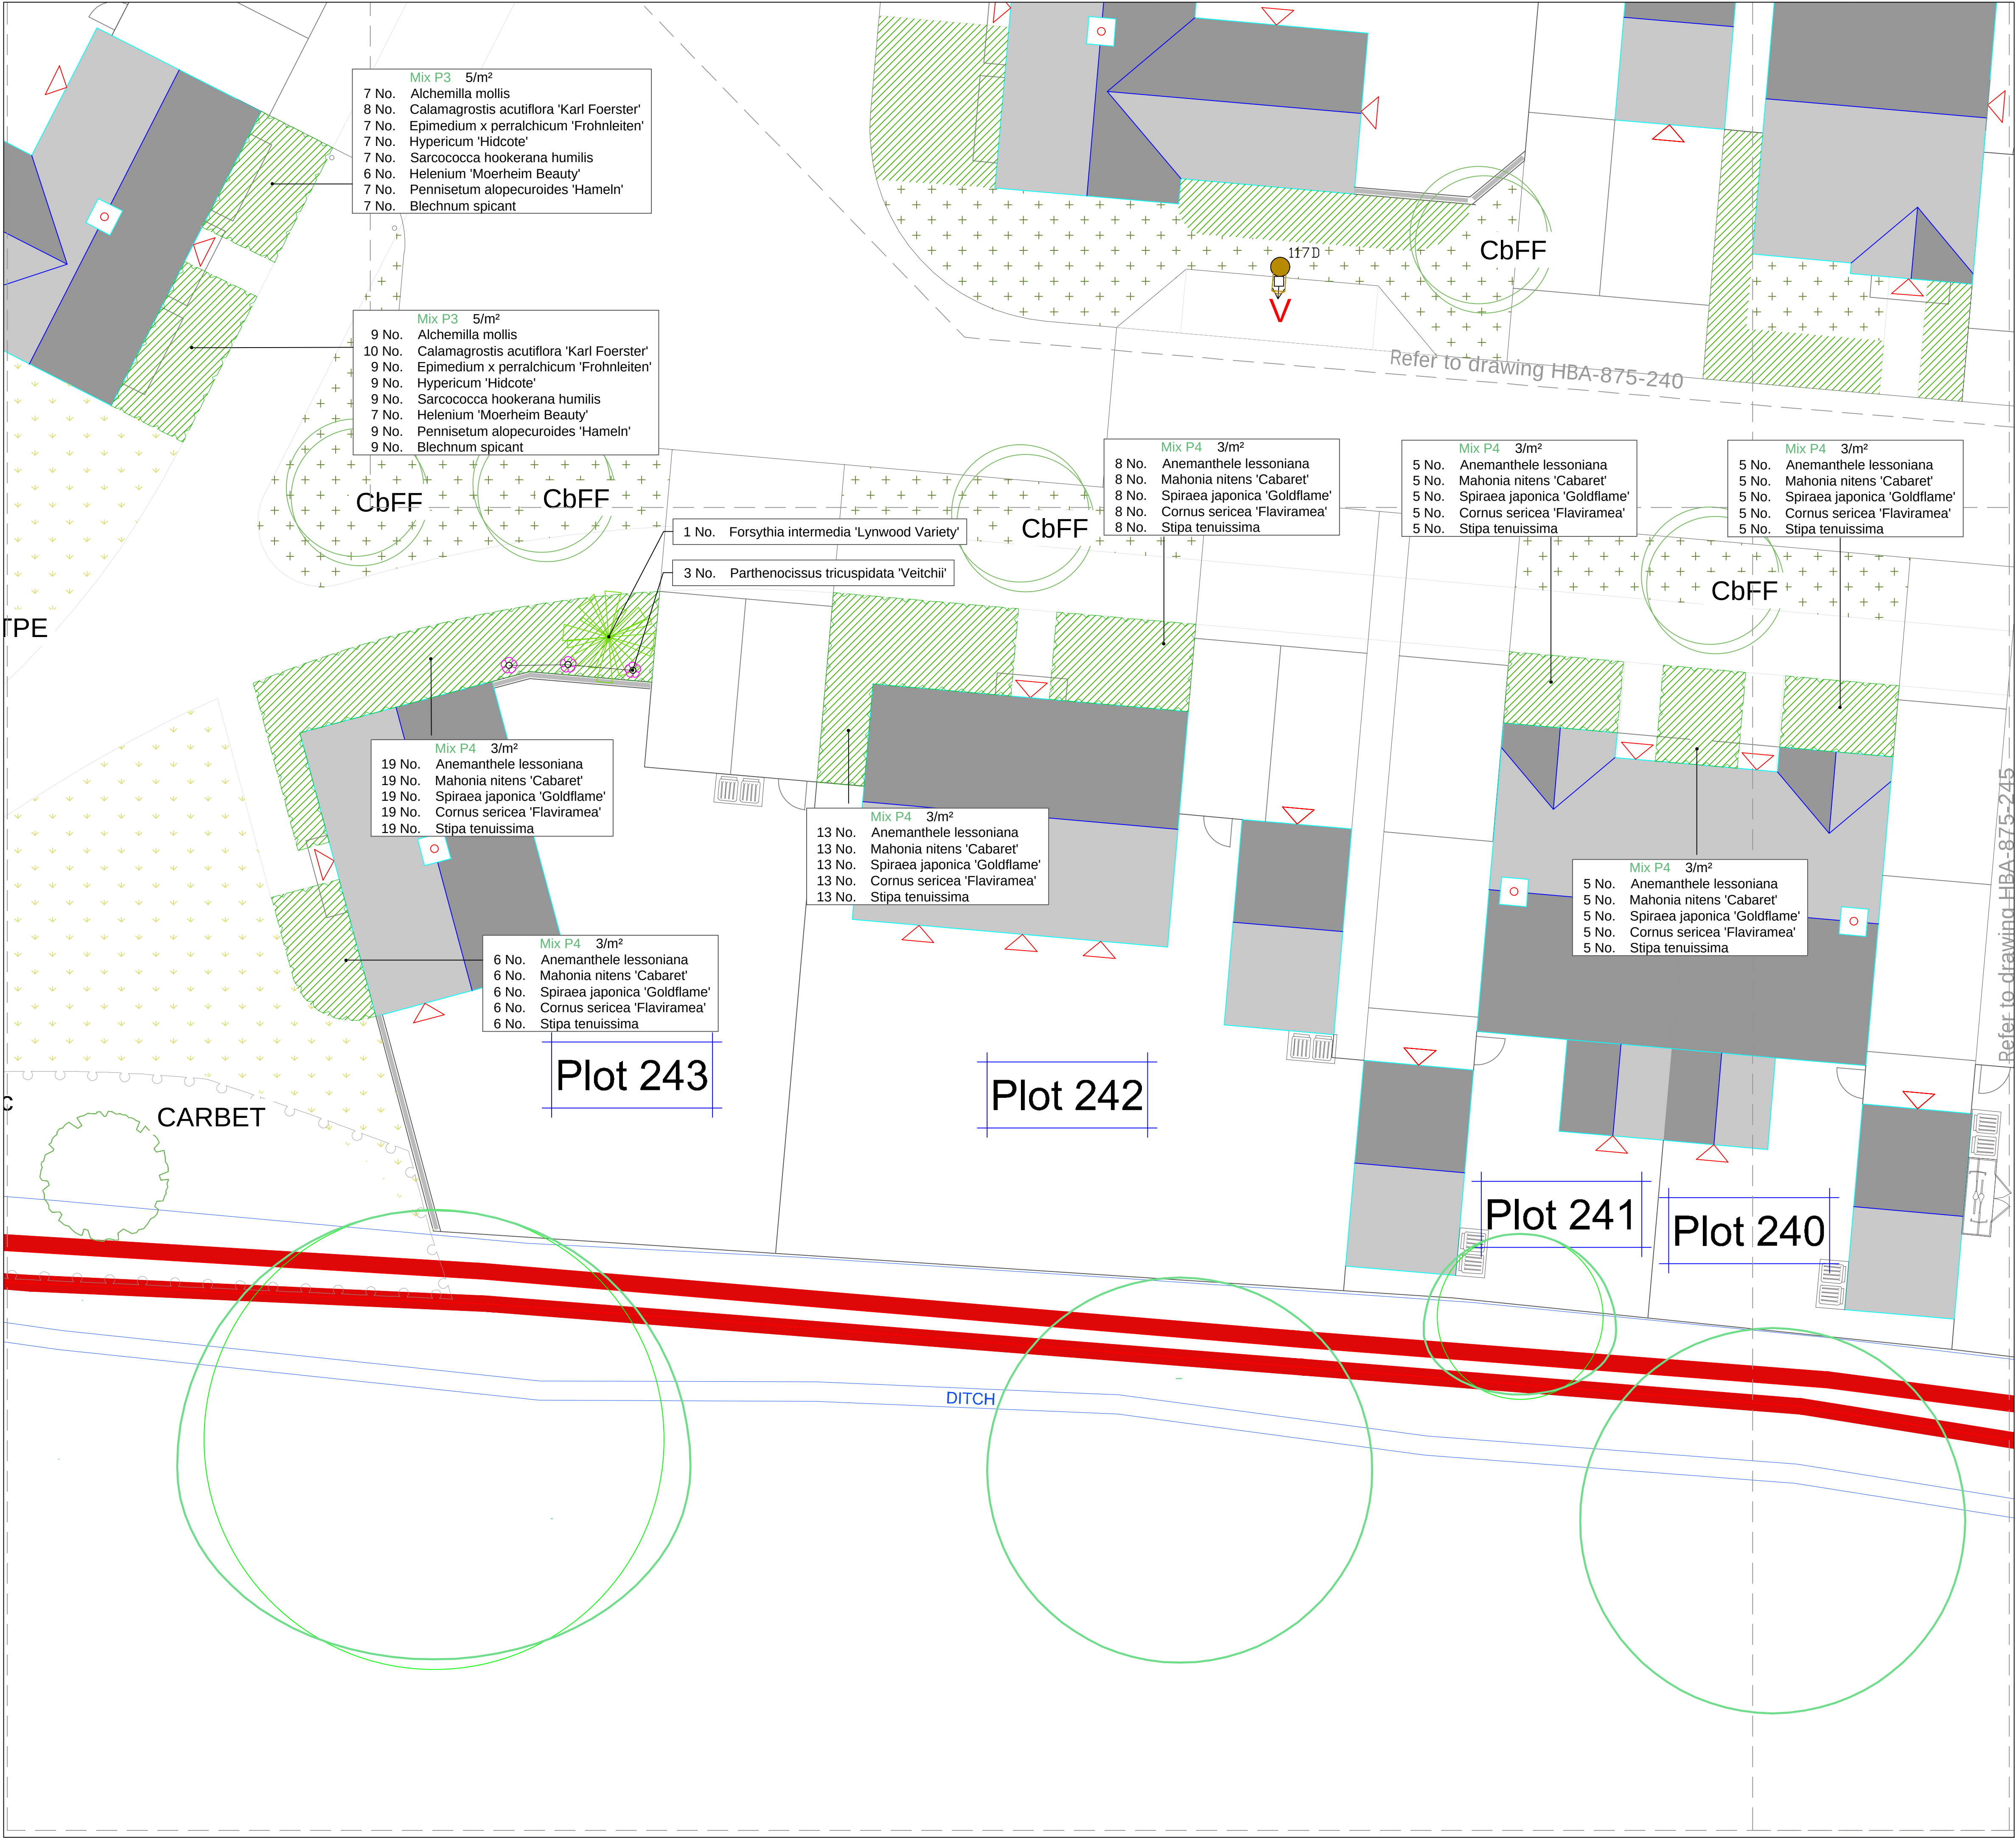


- KEY
- Site Boundary
 - Existing trees and vegetation to be retained
Refer to Arboricultural information by
Barrell Tree Consultancy and PEA by Ethos
 - Proposed trees
REFER TO SOFT LANDSCAPE PLANS
HBA-875-201 to HBA-875-236
 - Hedge planting
 - Ornamental shrub and herbaceous
'doorstep' planting mixes to private
front/side gardens addressing street
 - Specimen shrubs
 - Climbing plants
 - Species-rich lawn to front gardens
Emorsgate mix EL1 Flowering Lawn mix
 - Pictorial Meadow Turf
'Bee Happy' mix
 - Amenity grass
Emorsgate mix EG22

REFER TO SOFT LANDSCAPE PLANS
HBA-875-201 to HBA-875-236 FOR
STRUCTURAL AND AMENITY PLANTING
AND SOFT LANDSCAPE FINISHES THAT
ARE UNLABELLED OR HATCHED GREY
ON THIS DRAWING


NOTES:

This drawing should be read in conjunction
with all other landscape drawings and
information. This drawing is prepared for the
purposes of Planning only and is not intended
for use for construction.

This drawing and the works depicted are the
property of Huskisson Brown Associates
(HBA). Copyright is reserved by them and the
drawing is supplied on the condition that it is
not copied, reproduced, retained nor
disclosed to any unauthorised person either
wholly or in part without the consent of HBA.

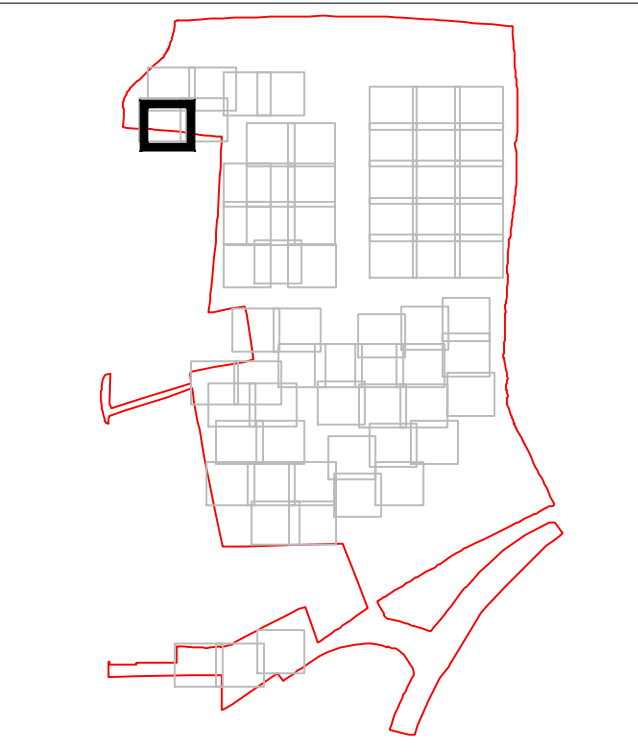

Rev.	Date	By	Description	Ckd	Aprd
Drawing Status: PLANNING					

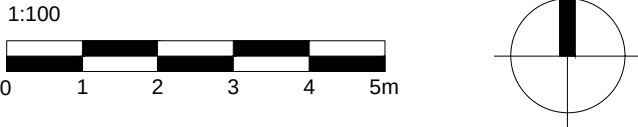

HUSKISSON BROWN
associates
landscape architecture ■ urban design
expert witness ■ environmental planning


Huskisson Brown is the trading name of David Huskisson Associates Limited
17 Upper Grosvenor Road - Tunbridge Wells Kent TN11 2DU
tel: 01892 527629 email: office@huskissonbrown.co.uk
www.huskissonbrown.co.uk


All dimensions to be checked on site		
Client CALA (South Home Counties) Ltd / Bellway Homes Ltd Project Land North of Water Lane, Angmering		
Drawing Front Garden Planting		
Sheet 5 of 65		Scale: 1:100 @ A1
Date 11.01.21	Drawing No. HBA-875-244	Rev. -
File location: P:\875 - Waterlane\Drawings\HBA\Current Drawings		



REFER TO SOFT LANDSCAPE PLANS
HBA-875-201 to HBA-875-236 FOR
STRUCTURAL AND AMENITY PLANTING
AND SOFT LANDSCAPE FINISHES THAT
ARE UNLABELLED OR HATCHED GREY
ON THIS DRAWING

This drawing and the works depicted are the property of Huskisson Brown Associates (HBA). Copyright is reserved by them and the drawing is supplied on the condition that it is not copied, reproduced, retained nor disclosed to any unauthorised person either wholly or in part without the consent of HBA.

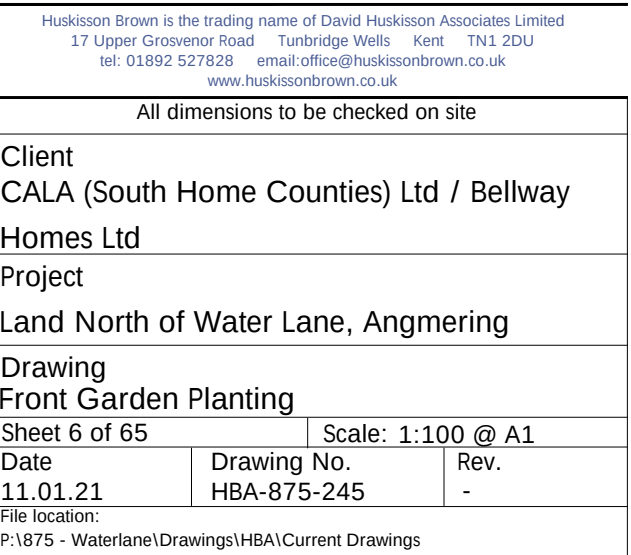

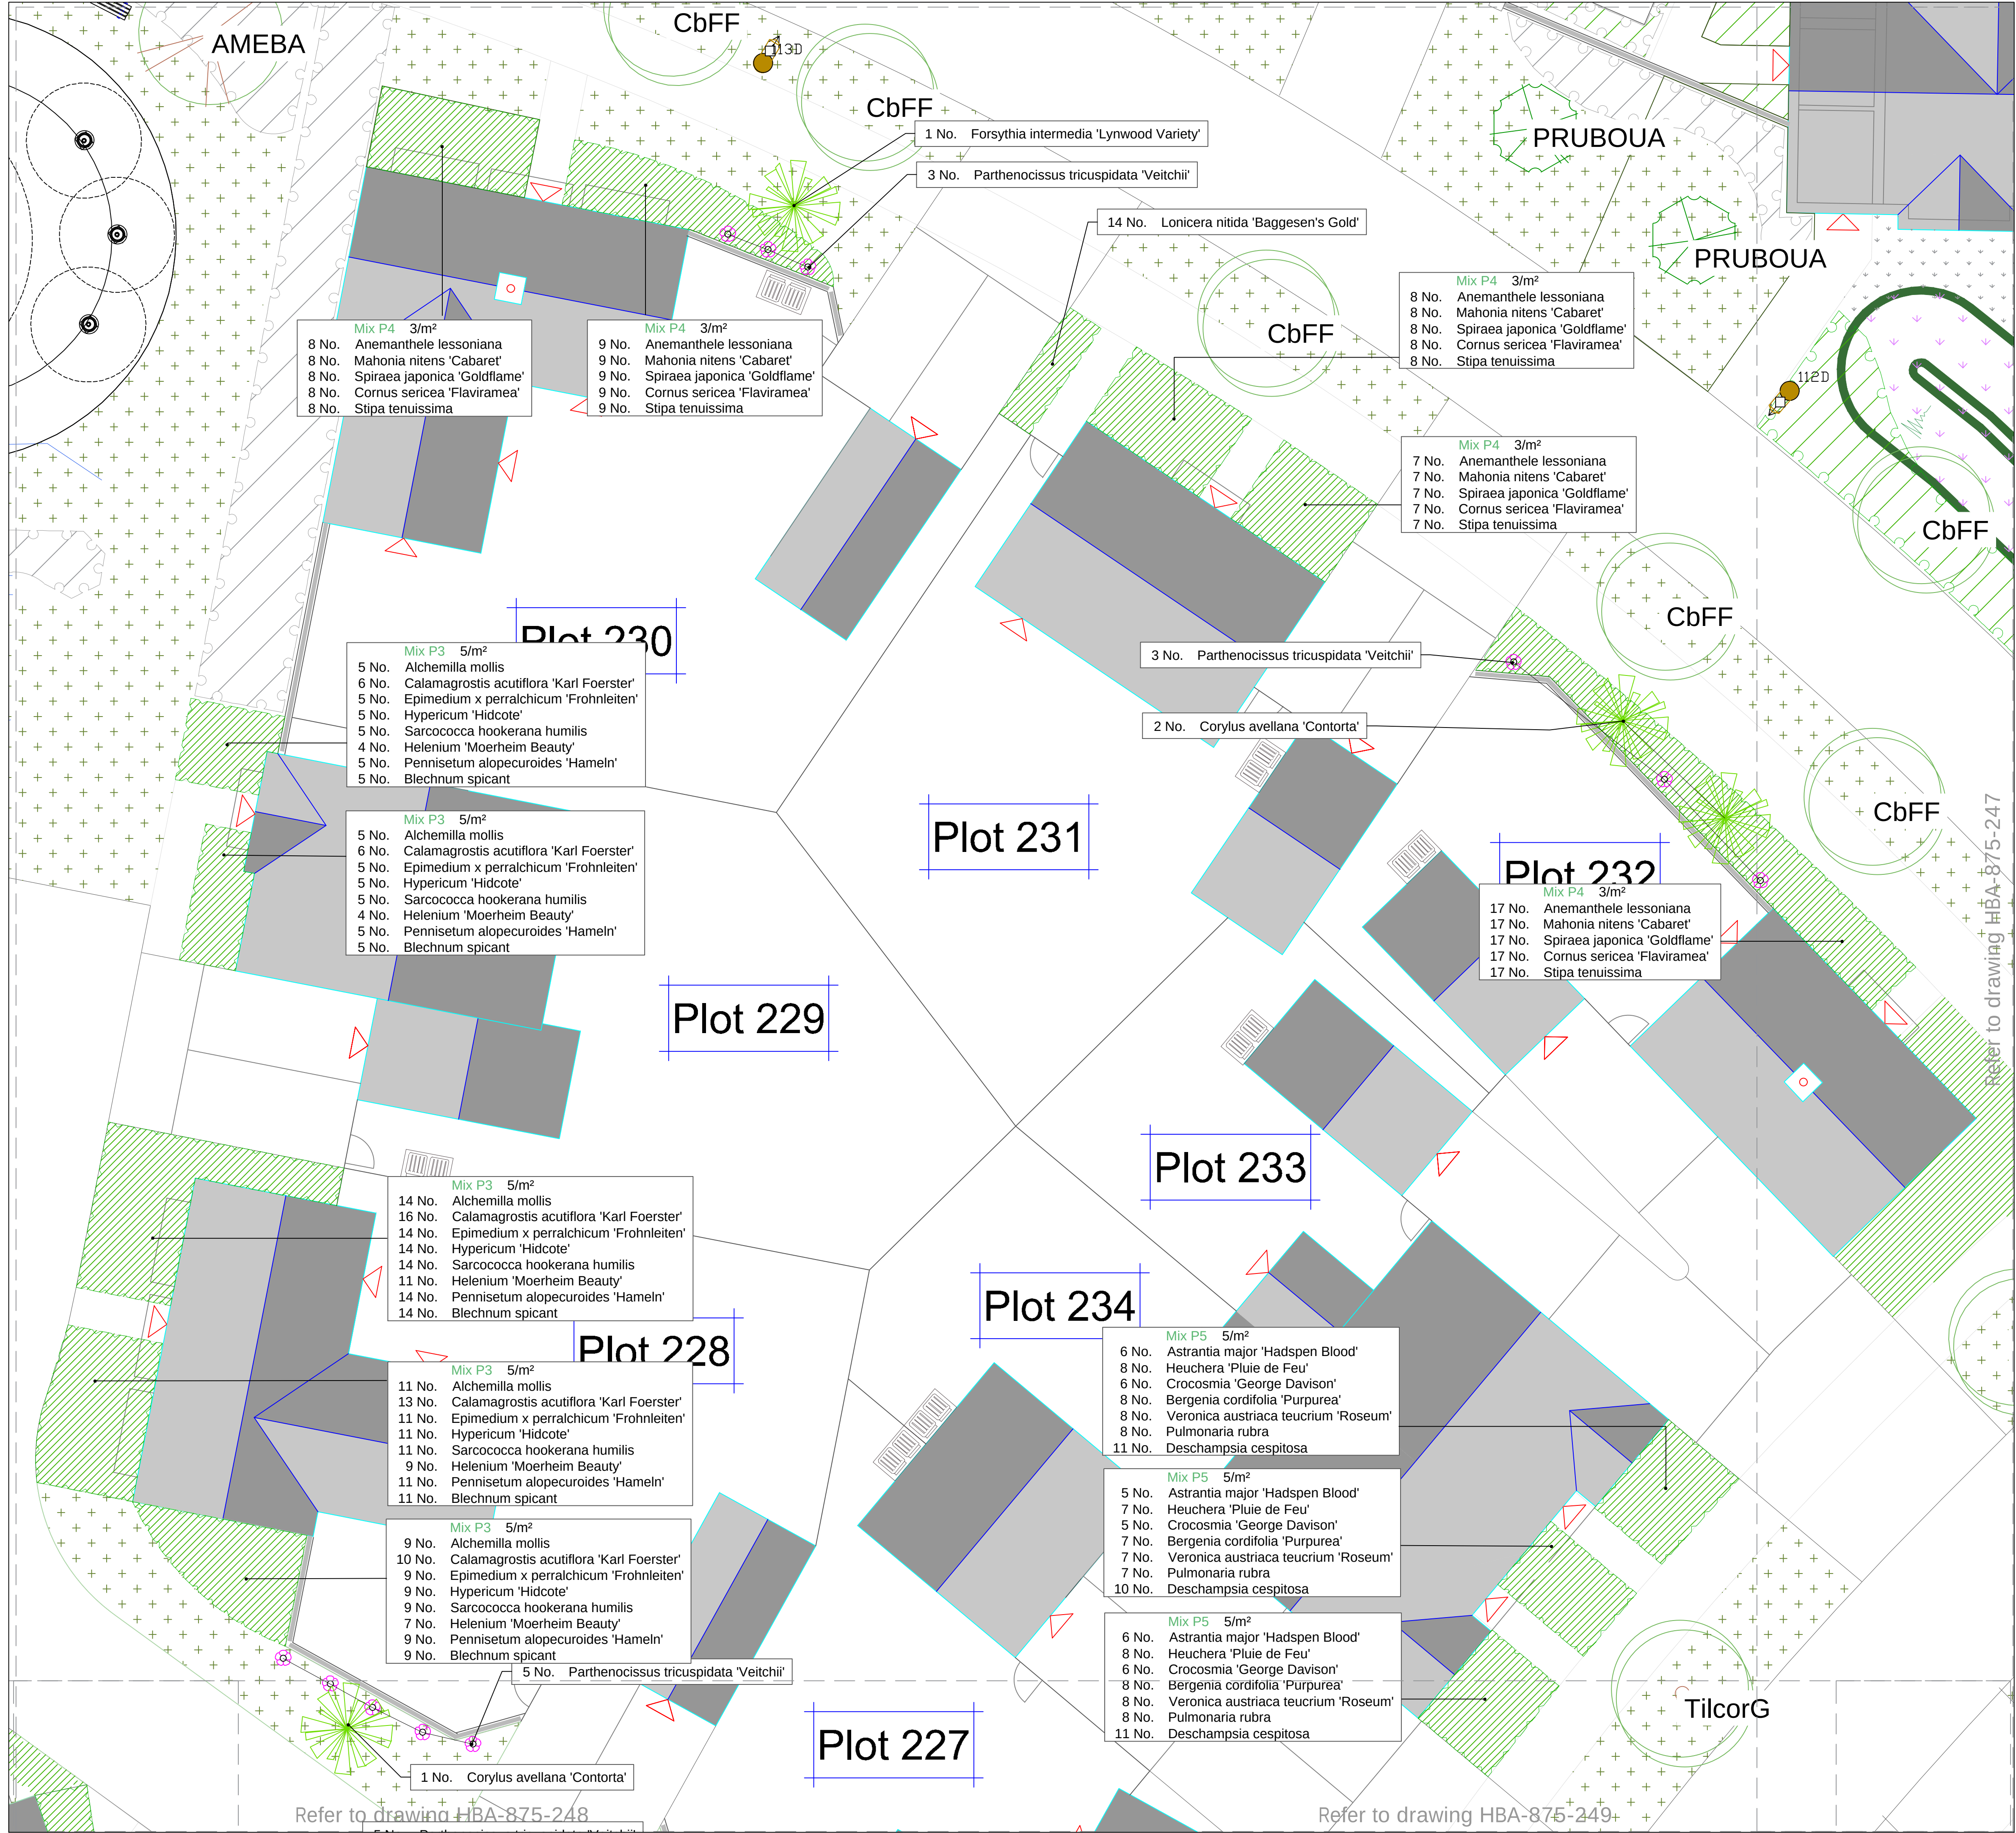


- KEY
- Site Boundary
 - Existing trees and vegetation to be retained
Refer to Arboricultural information by
Barrell Tree Consultancy and PEA by Ethos
 - Proposed trees
REFER TO SOFT LANDSCAPE PLANS
HBA-875-201 to HBA-875-236
 - Hedge planting
 - Ornamental shrub and herbaceous
'doorstep' planting mixes to private
front/side gardens addressing street
 - Specimen shrubs
 - Climbing plants
 - Species-rich lawn to front gardens
Emorsgate mix EL1 Flowering Lawn mix
 - Pictorial Meadow Turf
'Bee Happy' mix
 - Amenity grass
Emorsgate mix EG22

REFER TO SOFT LANDSCAPE PLANS
HBA-875-201 to HBA-875-236 FOR
STRUCTURAL AND AMENITY PLANTING
AND SOFT LANDSCAPE FINISHES THAT
ARE UNLABELLED OR HATCHED GREY
ON THIS DRAWING


NOTES:

This drawing should be read in conjunction
with all other landscape drawings and
information. This drawing is prepared for the
purposes of Planning only and is not intended
for use for construction.

This drawing and the works depicted are the
property of Huskisson Brown Associates
(HBA). Copyright is reserved by them and the
drawing is supplied on the condition that it is
not copied, reproduced, retained nor
disclosed to any unauthorised person either
wholly or in part without the consent of HBA.

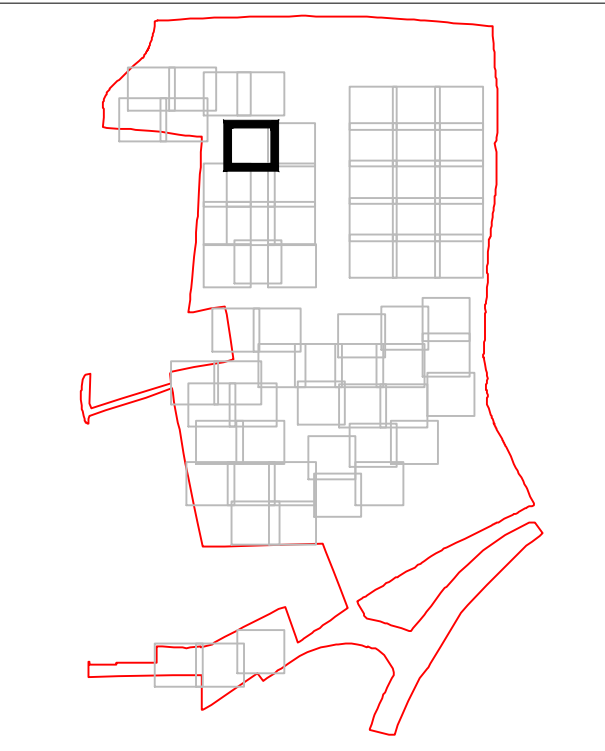


Rev.	Date	By	Description	Ckd	Aprd
Drawing Status:					
PLANNING					

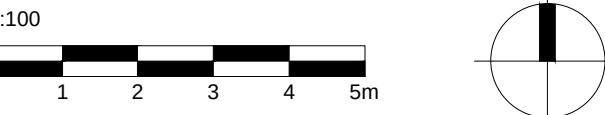

HUSKISSON BROWN
associates
landscape architecture ■ urban design
expert witness ■ environmental planning

Huskisson Brown is the trading name of David Huskisson Associates Limited
17 Upper Grosvenor Road - Tunbridge Wells Kent TN11 2DU
tel: 01892 527629 email: office@huskissonbrown.co.uk
www.huskissonbrown.co.uk

All dimensions to be checked on site		
Client	CALA (South Home Counties) Ltd / Bellway	
Homes Ltd		
Project	Land North of Water Lane, Angmering	
Drawing	Front Garden Planting	
Sheet 7 of 65	Scale: 1:100 @ A1	
Date	Drawing No.	Rev.
11.01.21	HBA-875-246	-
File location:		
P:\875 - Waterlane\Drawings\HBA\Current Drawings		

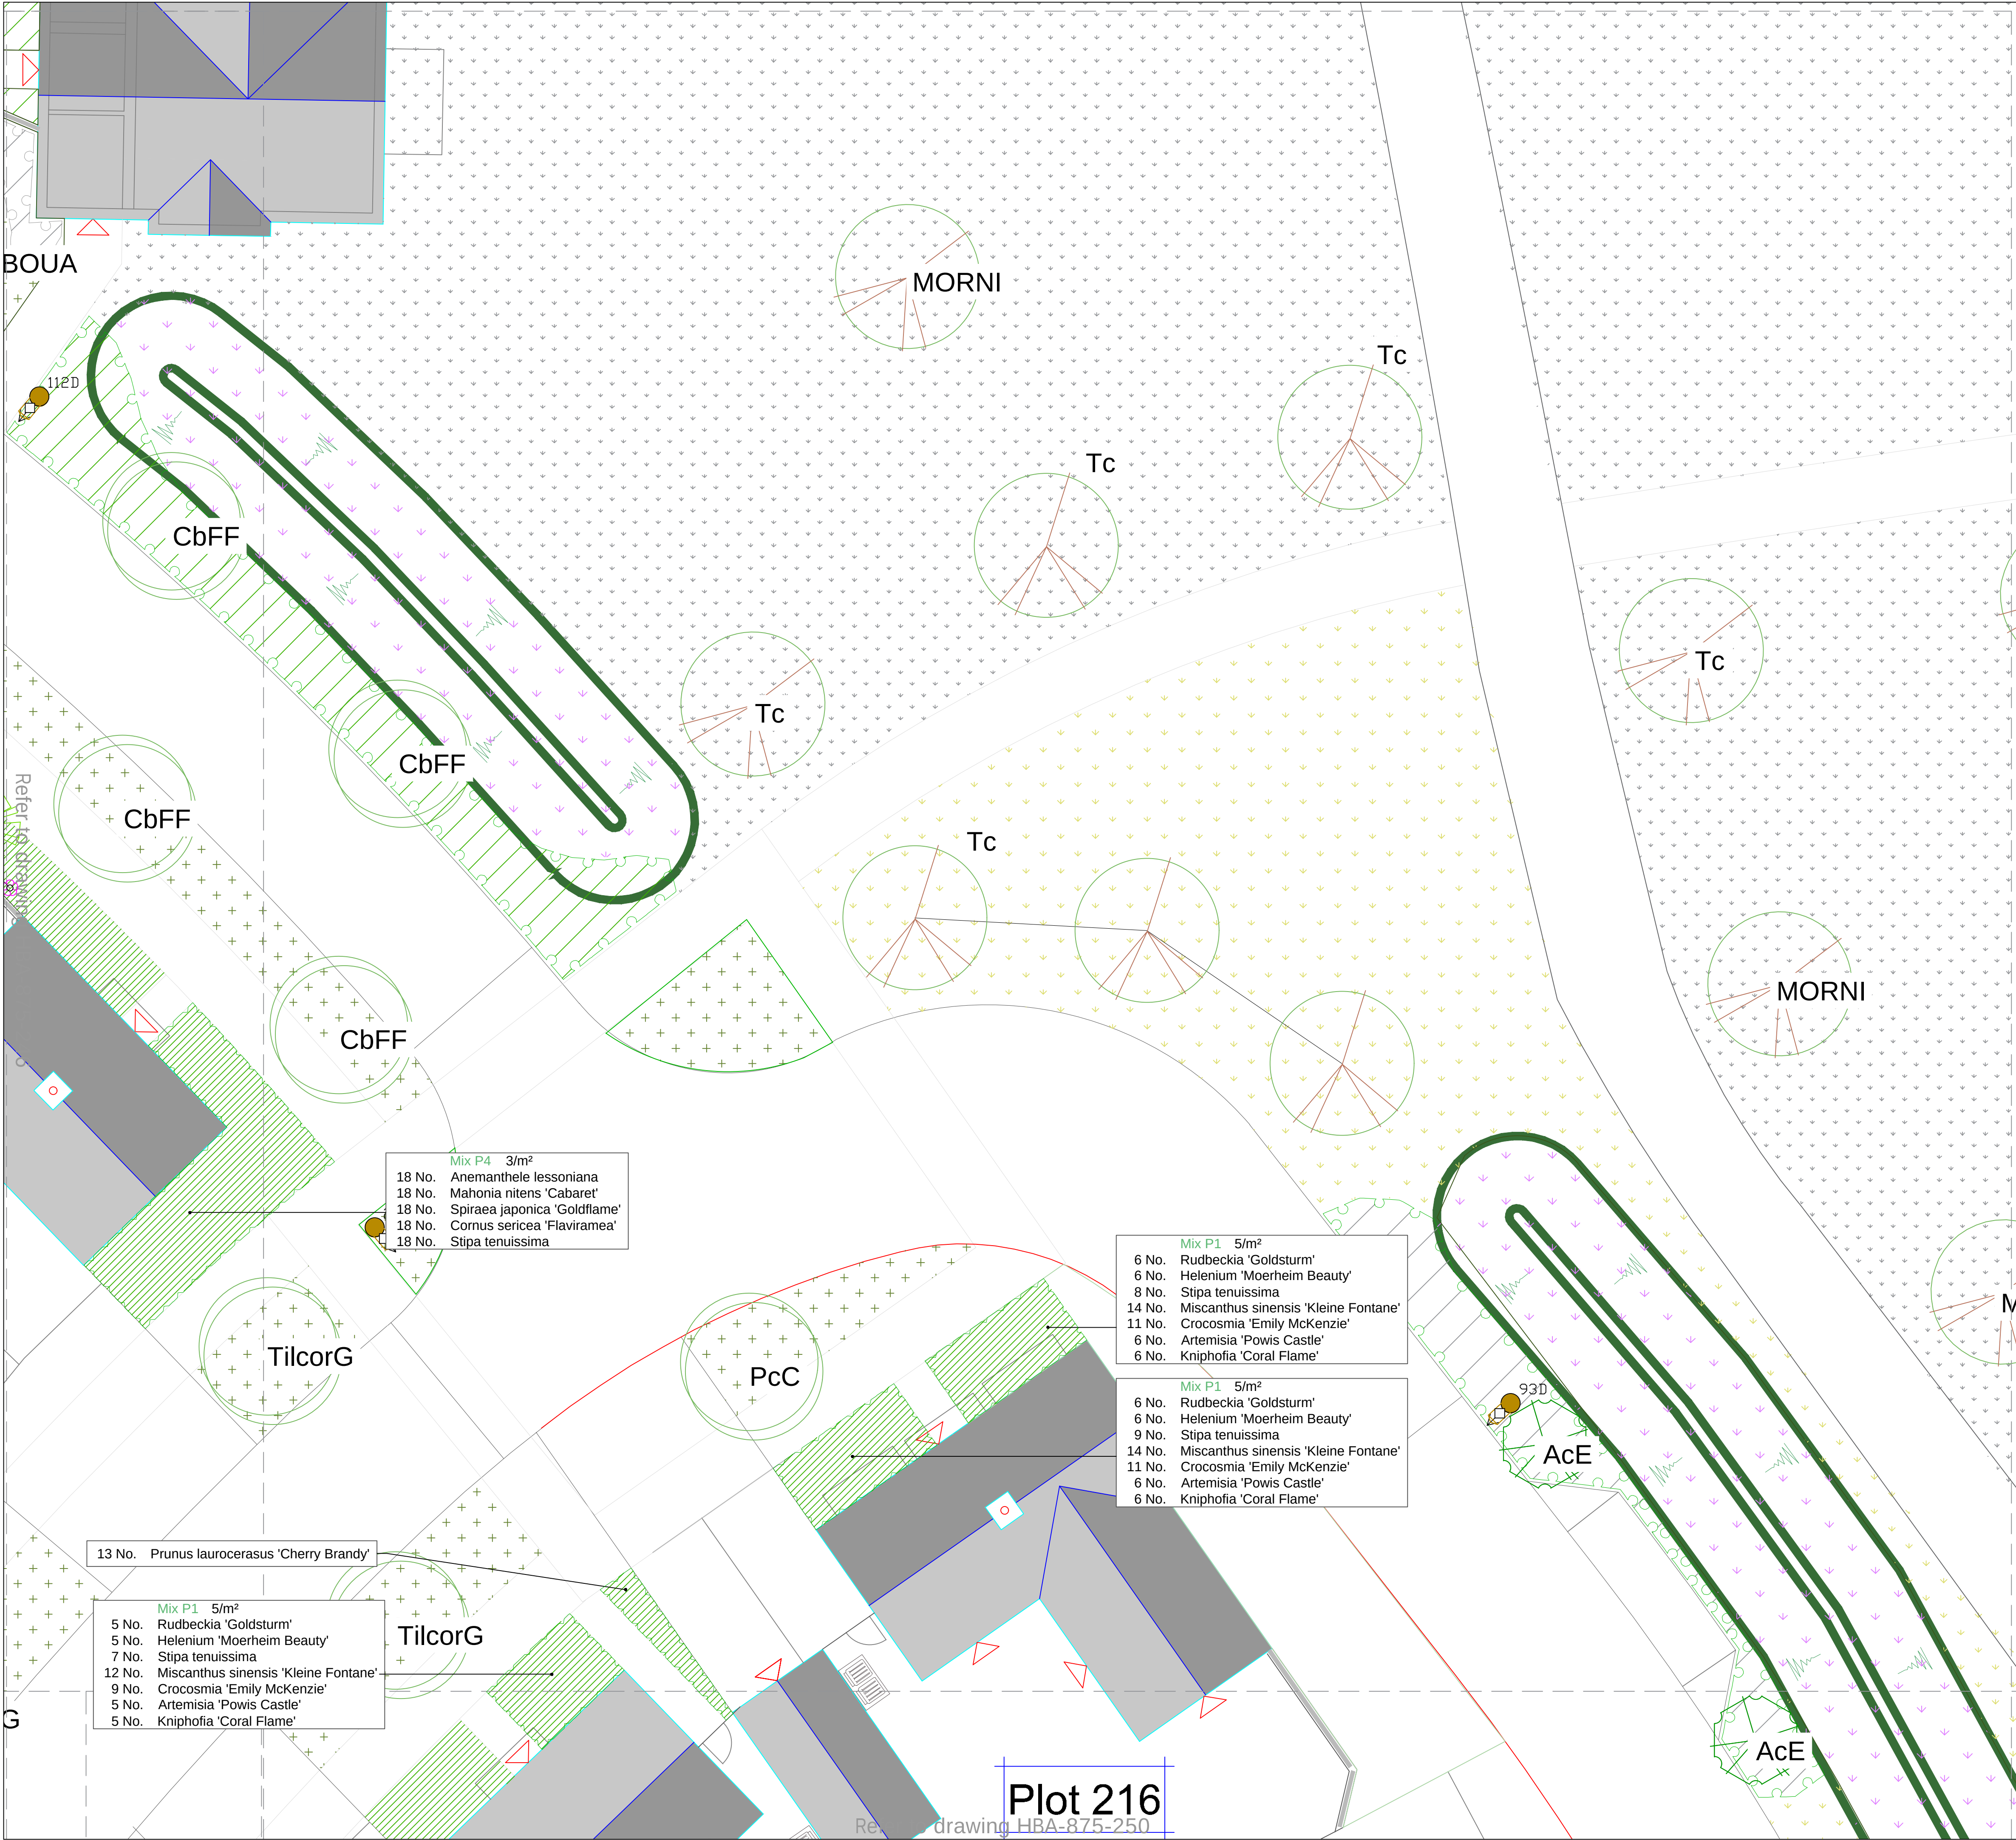


- KEY
- Site Boundary
 - Existing trees and vegetation to be retained
Refer to Arboricultural information by
Barrell Tree Consultancy and PEA by Ethos
 - Proposed trees
REFER TO SOFT LANDSCAPE PLANS
HBA-875-201 to HBA-875-236
 - Hedge planting
 - Ornamental shrub and herbaceous
'doorstep' planting mixes to private
front/side gardens addressing street
 - Specimen shrubs
 - Climbing plants
 - Species-rich lawn to front gardens
Emorsgate mix EL1 Flowering Lawn mix
 - Pictorial Meadow Turf
'Bee Happy' mix
 - Amenity grass
Emorsgate mix EG22

REFER TO SOFT LANDSCAPE PLANS
HBA-875-201 to HBA-875-236 FOR
STRUCTURAL AND AMENITY PLANTING
AND SOFT LANDSCAPE FINISHES THAT
ARE UNLABELLED OR HATCHED GREY
ON THIS DRAWING

NOTES:

This drawing should be read in conjunction
with all other landscape drawings and
information. This drawing is prepared for the
purposes of Planning only and is not intended
for use for construction.

This drawing and the works depicted are the
property of Huskisson Brown Associates
(HBA). Copyright is reserved by them and the
drawing is supplied on the condition that it is
not copied, reproduced, retained nor
disclosed to any unauthorised person either
wholly or in part without the consent of HBA.

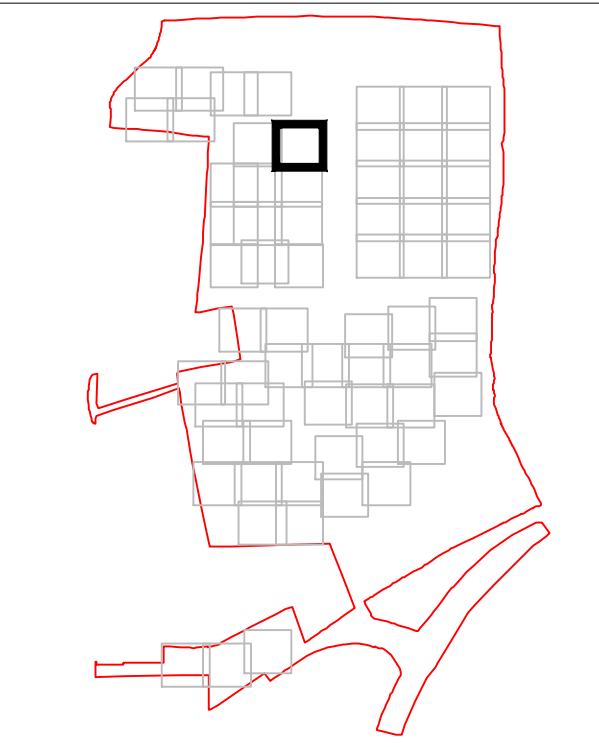


Rev.	Date	By	Description	Ckd	Aprd
Drawing Status:					
PLANNING					



HUSKISSON BROWN
associates
landscape architecture ■ urban design
expert witness ■ environmental planning

Huskisson Brown is the trading name of David Huskisson Associates Limited 17 Upper Grosvenor Road - Tunbridge Wells Kent TN11 2DU tel: 01892 527629 email: office@huskissonbrown.co.uk www.huskissonbrown.co.uk		
All dimensions to be checked on site		
Client CALA (South Home Counties) Ltd / Bellway		
Project Homes Ltd		
Land North of Water Lane, Angmering		
Drawing Front Garden Planting		
Sheet 8 of 65	Scale: 1:100 @ A1	
Date 11.01.21	Drawing No. HBA-875-247	Rev. -
File location: P:\875 - Waterlane\Drawings\HBA\Current Drawings		

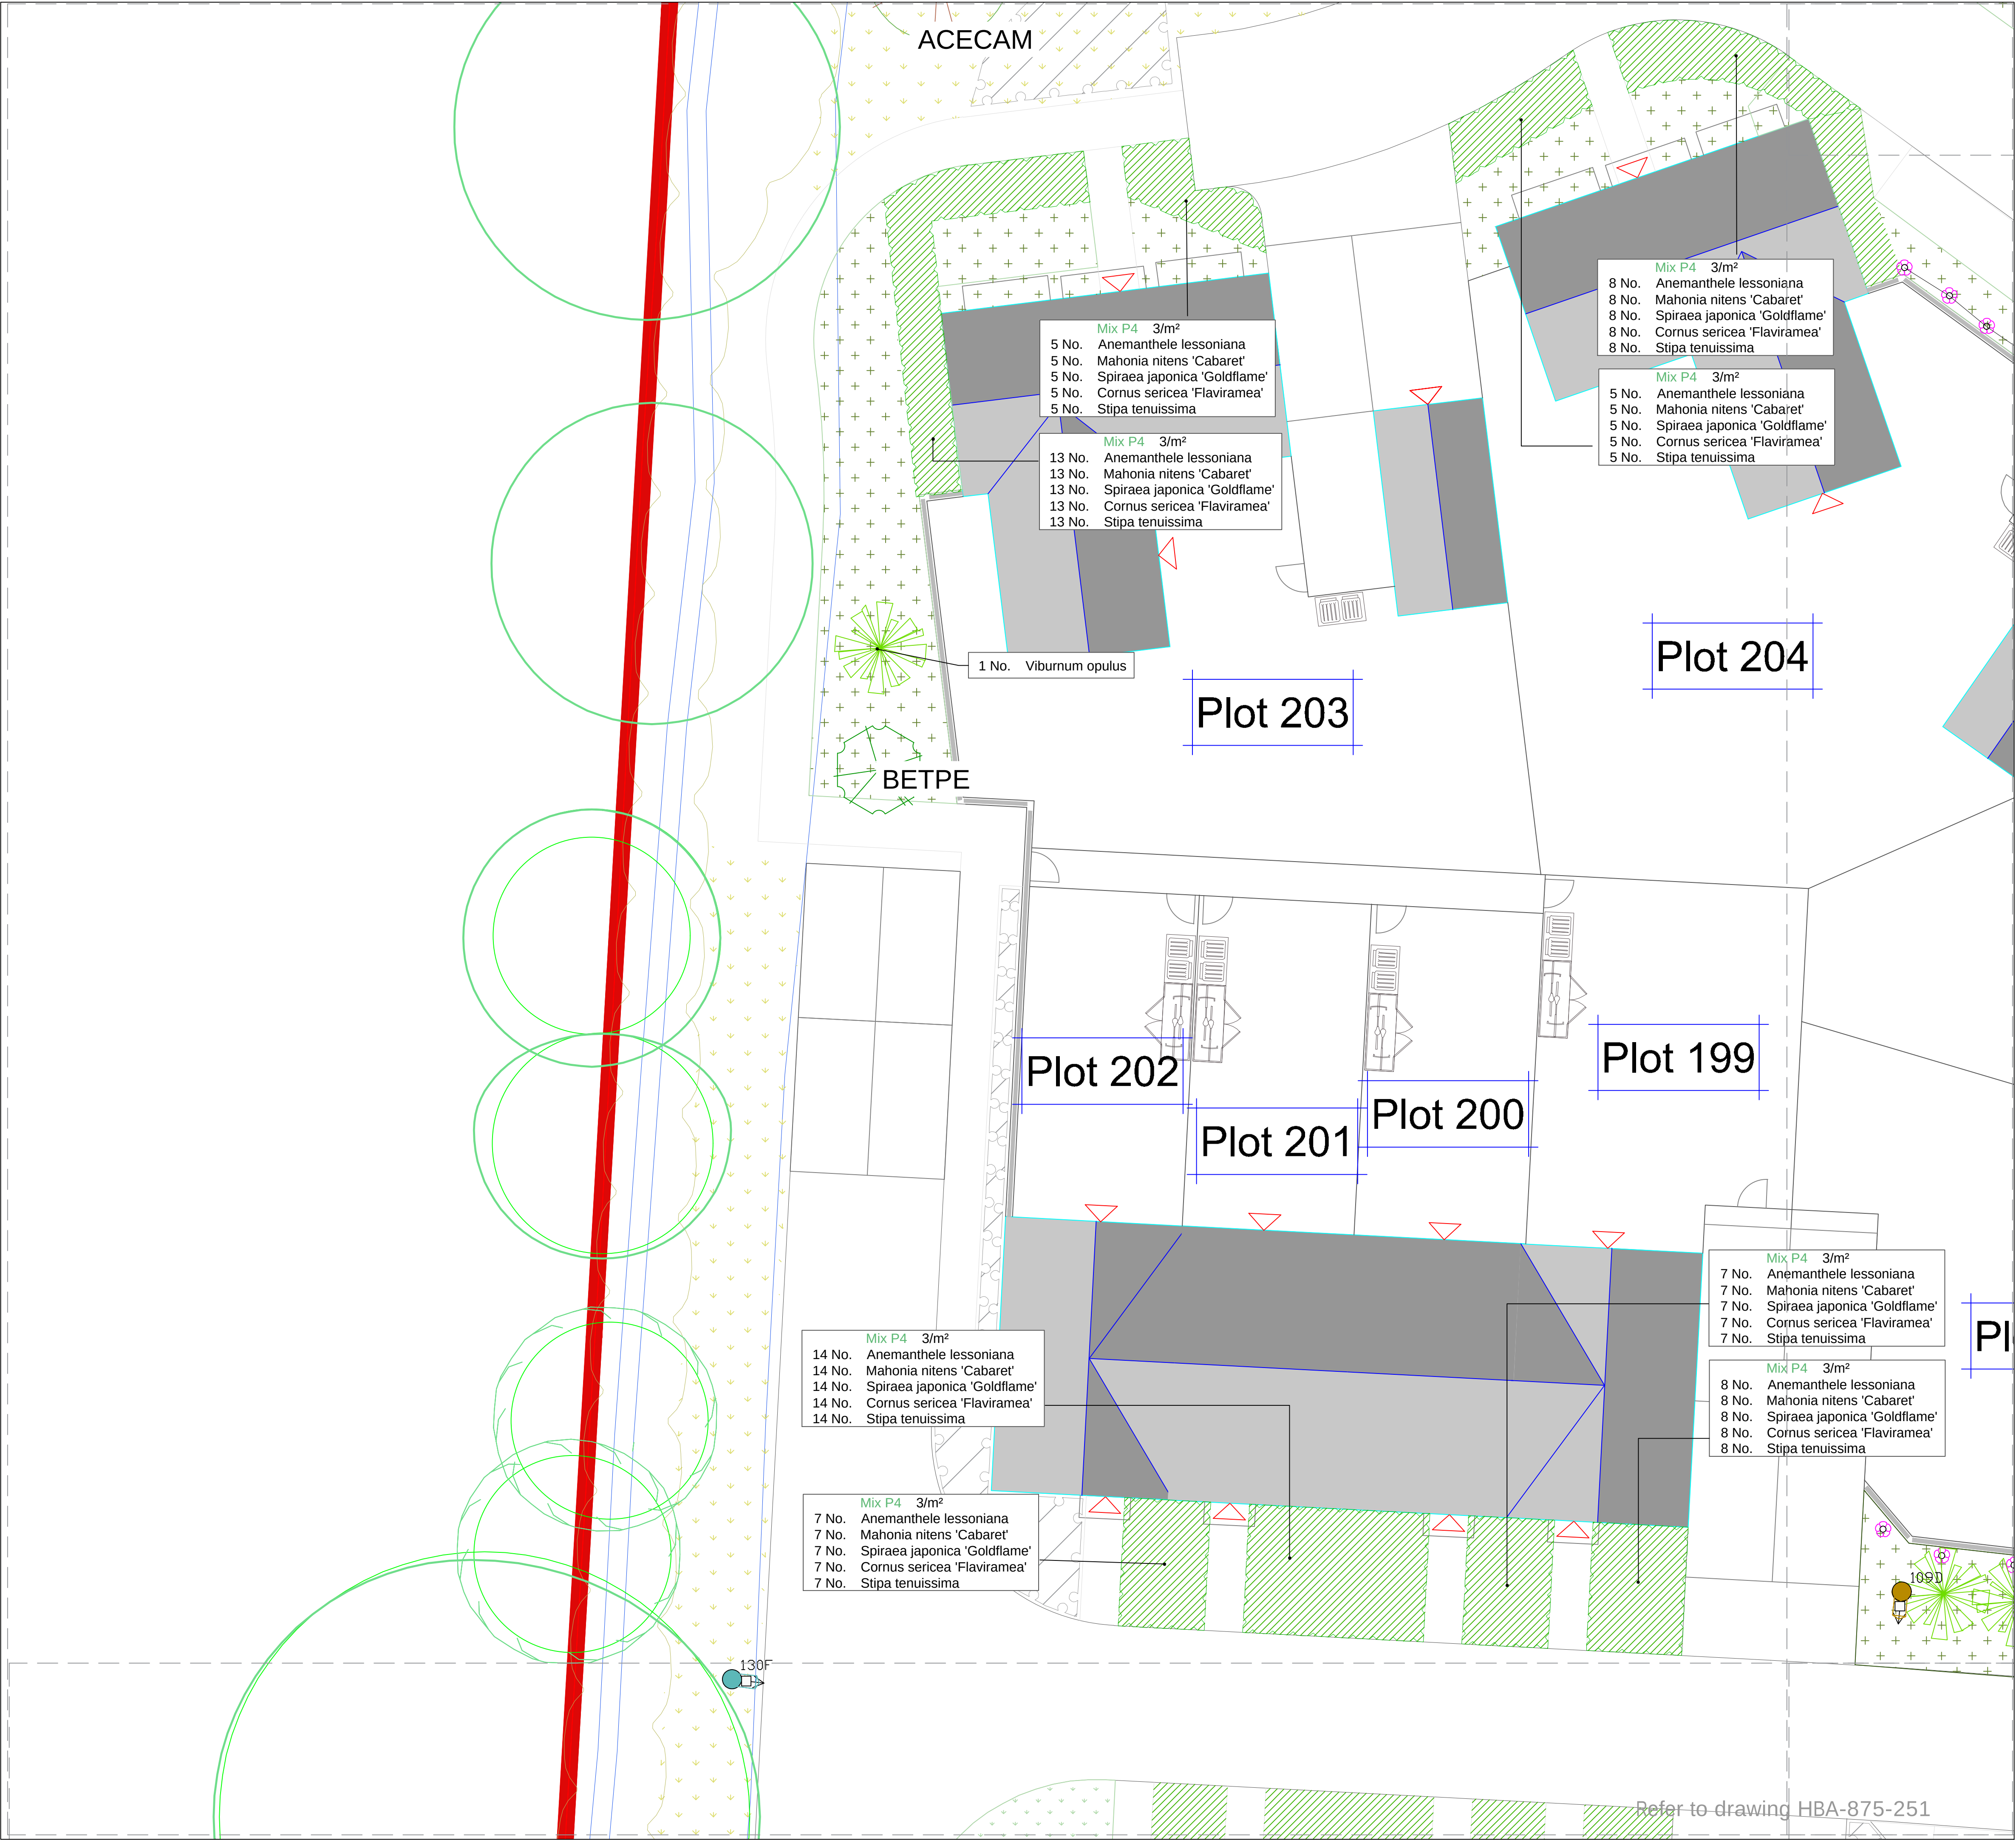


- KEY
- Site Boundary
 - Existing trees and vegetation to be retained
Refer to Arboricultural information by
Barrell Tree Consultancy and PEA by Ethos
 - Proposed trees
REFER TO SOFT LANDSCAPE PLANS
HBA-875-201 to HBA-875-236
 - Hedge planting
 - Ornamental shrub and herbaceous
'doorstep' planting mixes to private
front/side gardens addressing street
 - Specimen shrubs
 - Climbing plants
 - Species-rich lawn to front gardens
Emorsgate mix EL1 Flowering Lawn mix
 - Pictorial Meadow Turf
'Bee Happy' mix
 - Amenity grass
Emorsgate mix EG22

REFER TO SOFT LANDSCAPE PLANS
HBA-875-201 to HBA-875-236 FOR
STRUCTURAL AND AMENITY PLANTING
AND SOFT LANDSCAPE FINISHES THAT
ARE UNLABELLED OR HATCHED GREY
ON THIS DRAWING

NOTES:


This drawing should be read in conjunction
with all other landscape drawings and
information. This drawing is prepared for the
purposes of Planning only and is not intended
for use for construction.

This drawing and the works depicted are the
property of Huskisson Brown Associates
(HBA). Copyright is reserved by them and the
drawing is supplied on the condition that it is
not copied, reproduced, retained nor
disclosed to any unauthorised person either
wholly or in part without the consent of HBA.

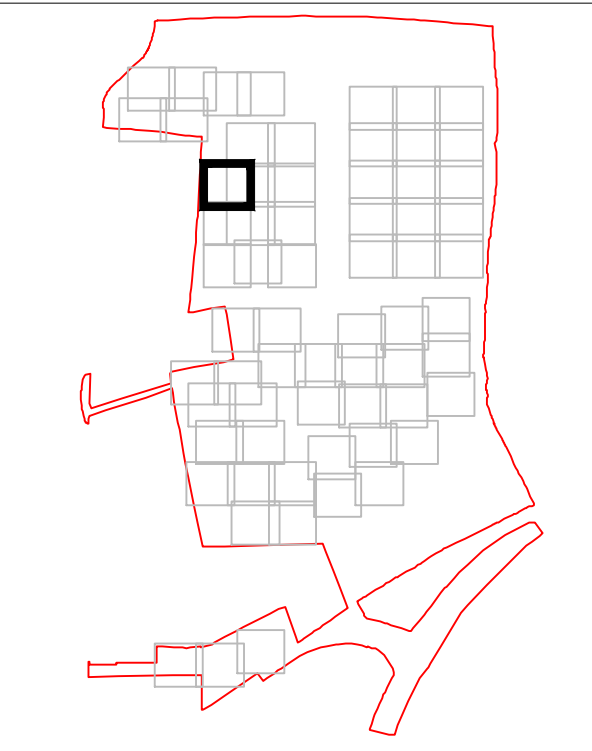


Rev.	Date	By	Description	Ckd	Aprd

Drawing Status:
PLANNING

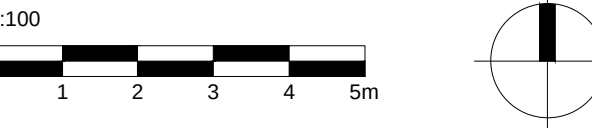

HUSKISSON BROWN
associates
landscape architecture ■ urban design
expert witness ■ environmental planning

All dimensions to be checked on site		
Client CALA (South Home Counties) Ltd / Bellway Homes Ltd		
Project Land North of Water Lane, Angmering		
Drawing Front Garden Planting		
Sheet 9 of 65	Scale: 1:100 @ A1	
Date 11.01.21	Drawing No. HBA-875-248	Rev. -
File location: P:\875 - Waterlane\Drawings\HBA\Current Drawings		

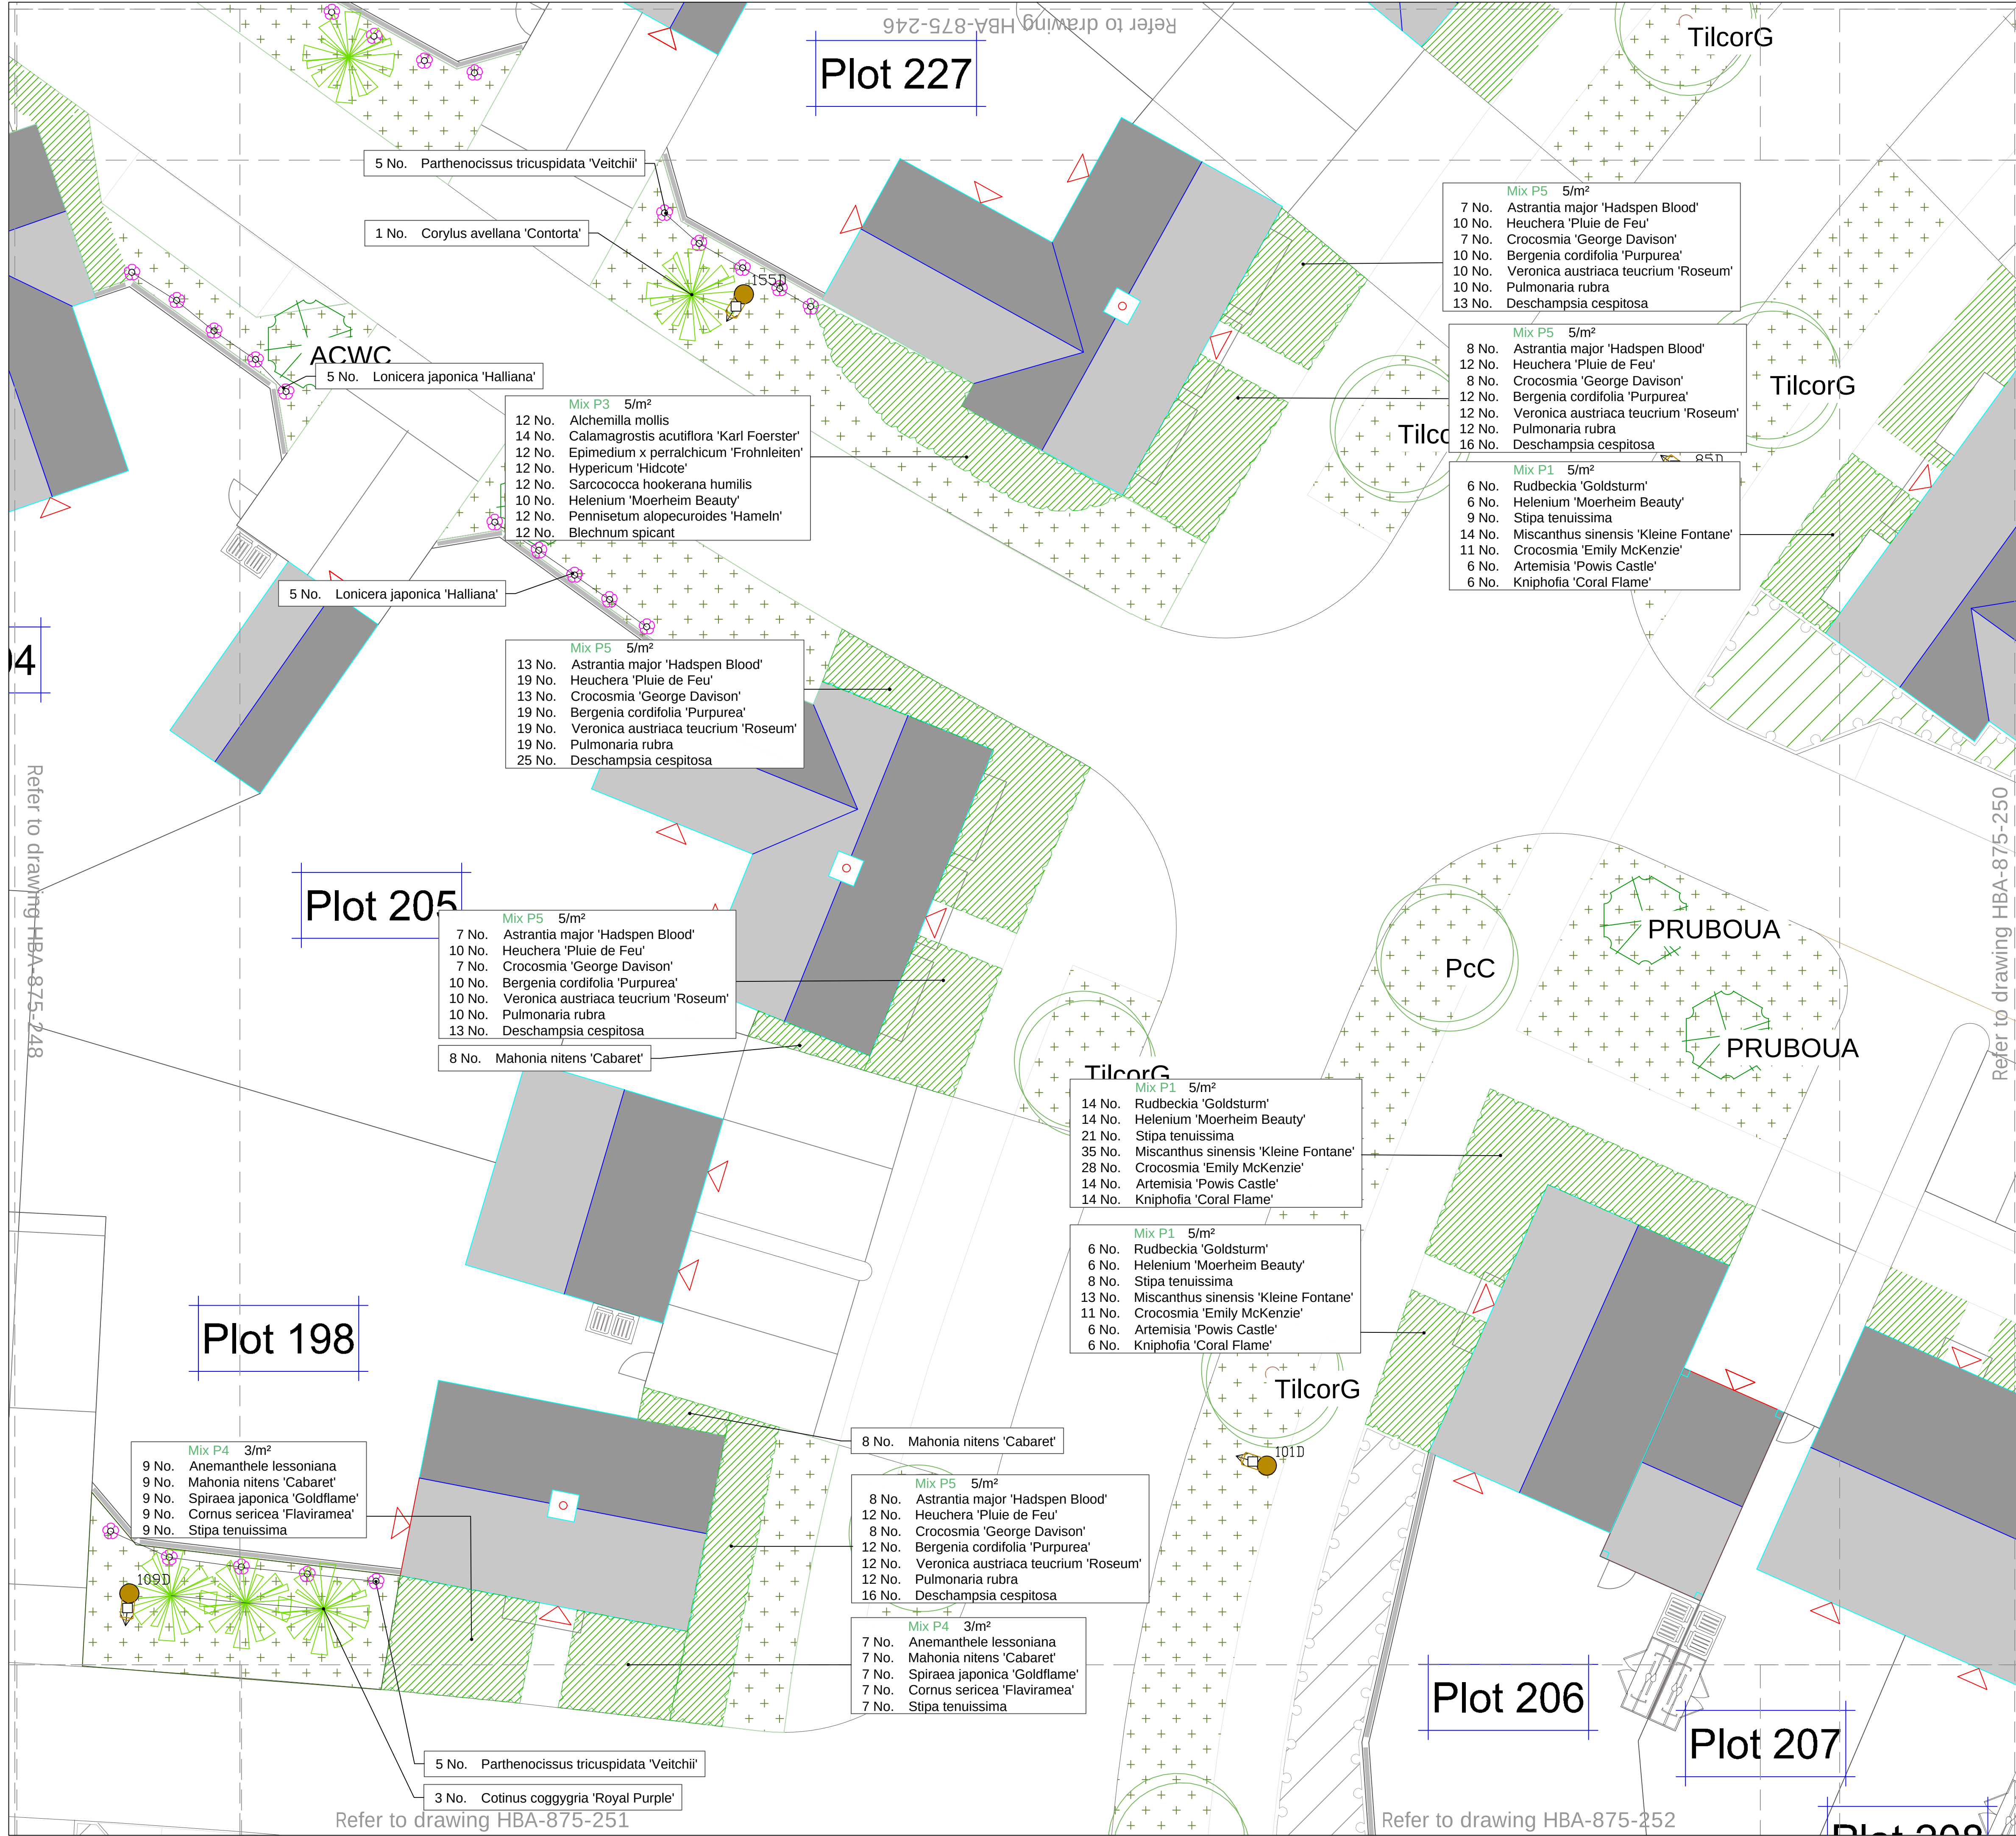


- KEY
- Site Boundary
 - Existing trees and vegetation to be retained
Refer to Arboricultural information by
Barrell Tree Consultancy and PEA by Ethos
 - Proposed trees
REFER TO SOFT LANDSCAPE PLANS
HBA-875-201 to HBA-875-236
 - Hedge planting
 - Ornamental shrub and herbaceous
'doorstep' planting mixes to private
front/side gardens addressing street
 - Specimen shrubs
 - Climbing plants
 - Species-rich lawn to front gardens
Emorsgate mix EL1 Flowering Lawn mix
 - Pictorial Meadow Turf
'Bee Happy' mix
 - Amenity grass
Emorsgate mix EG22

REFER TO SOFT LANDSCAPE PLANS
HBA-875-201 to HBA-875-236 FOR
STRUCTURAL AND AMENITY PLANTING
AND SOFT LANDSCAPE FINISHES THAT
ARE UNLABELLED OR HATCHED GREY
ON THIS DRAWING


NOTES:

This drawing should be read in conjunction
with all other landscape drawings and
information. This drawing is prepared for the
purposes of Planning only and is not intended
for use for construction.

This drawing and the works depicted are the
property of Huskisson Brown Associates
(HBA). Copyright is reserved by them and the
drawing is supplied on the condition that it is
not copied, reproduced, retained nor
disclosed to any unauthorised person either
wholly or in part without the consent of HBA.

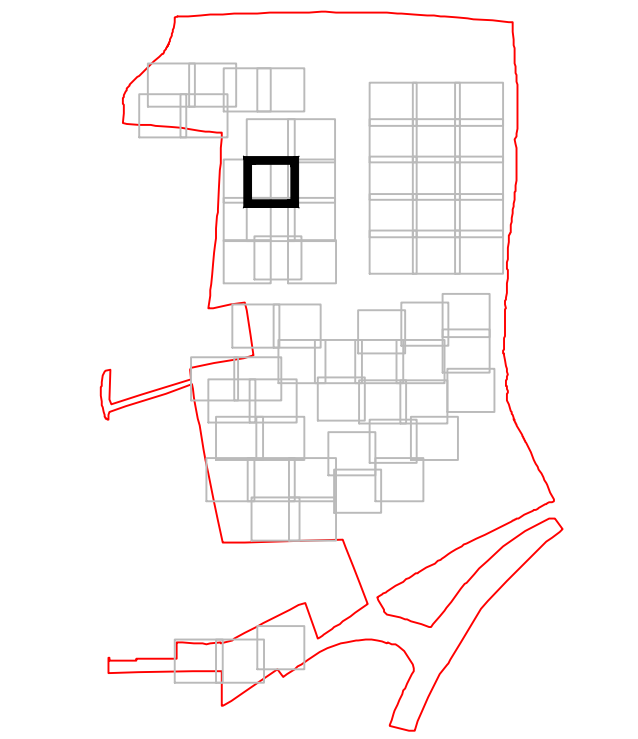

Rev.	Date	By	Description	Ckd	Aprd
Drawing Status:					
PLANNING					

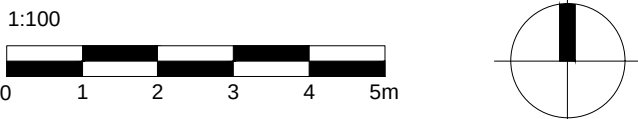

All dimensions to be checked on site		
Client	CALA (South Home Counties) Ltd / Bellway	
Homes Ltd	Homes Ltd	
Project	Land North of Water Lane, Angmering	
Drawing	Front Garden Planting	
Sheet 10 of 65	Scale: 1:100 @ A1	
Date	Drawing No.	Rev.
11.01.21	HBA-875-249	-
File location:		
P:\875 - Waterlane\Drawings\HBA\Current Drawings		