


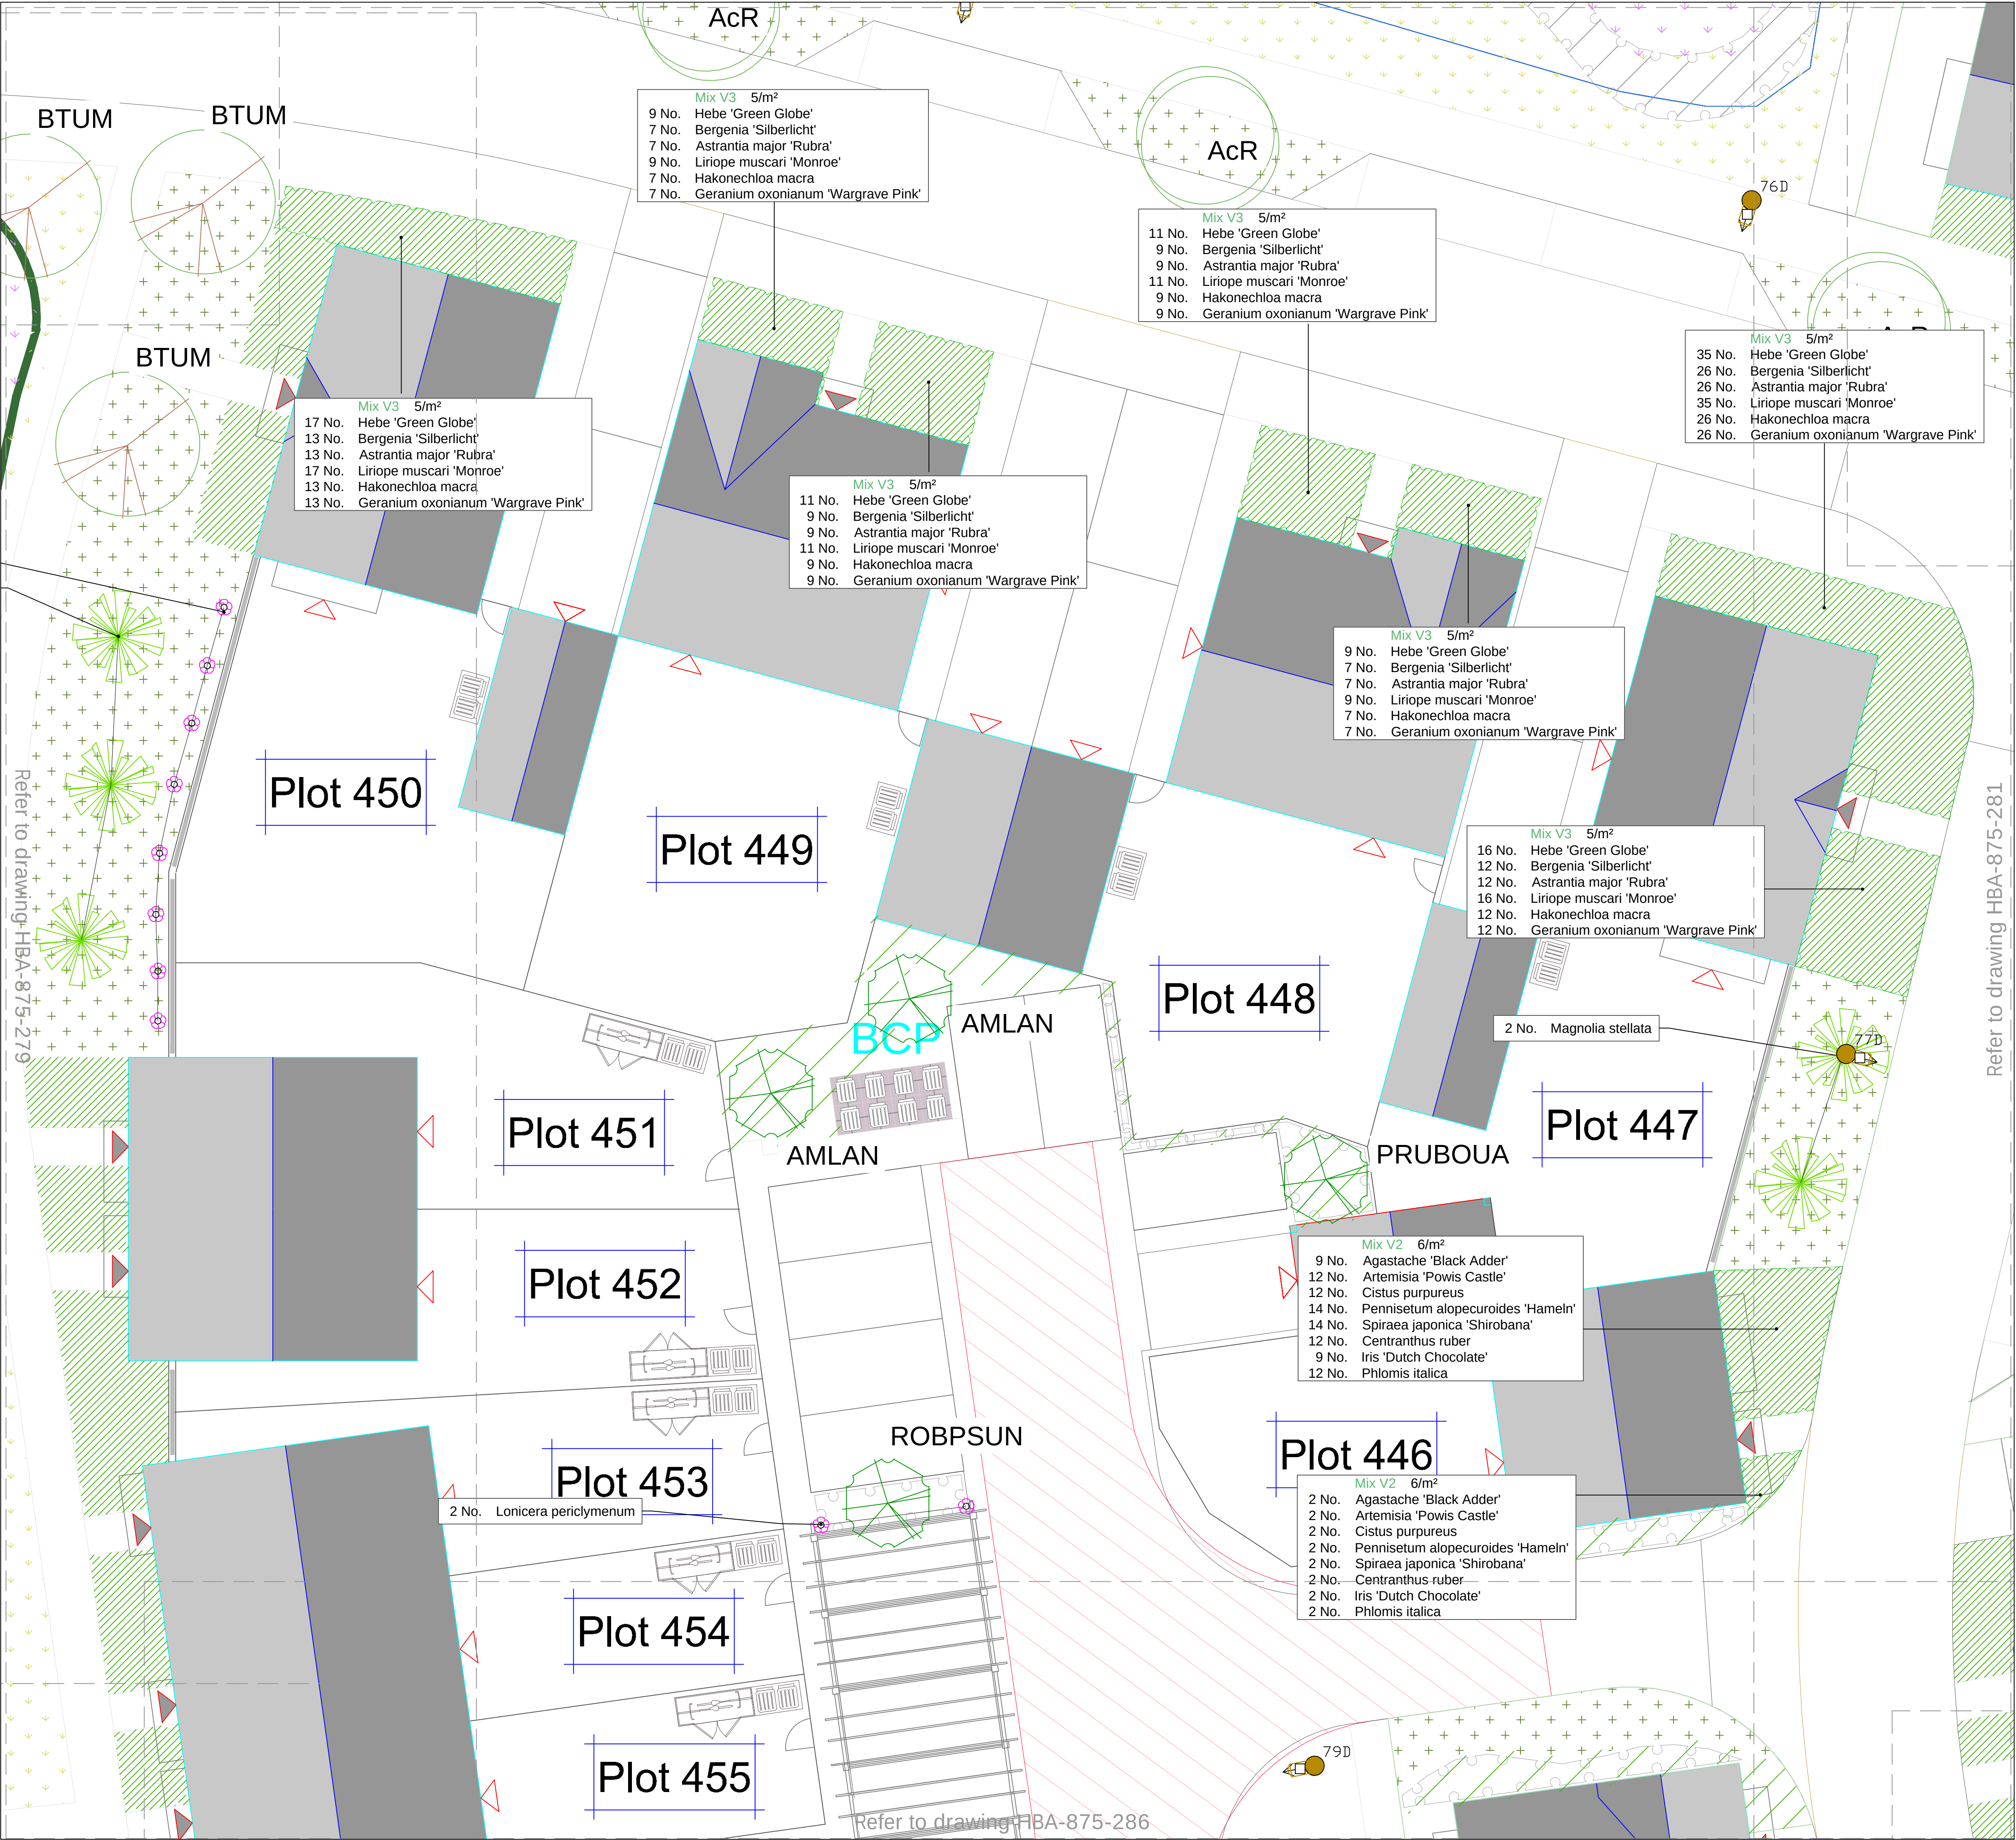


- KEY
- Site Boundary
 - Existing trees and vegetation to be retained
Refer to Arboricultural information by
Barrell Tree Consultancy and PEA by Ethos
 - Proposed trees
REFER TO SOFT LANDSCAPE PLANS
HBA-875-201 to HBA-875-236
 - Hedge planting
 - Ornamental shrub and herbaceous
'doorstep' planting mixes to private
front/side gardens addressing street
 - Specimen shrubs
 - Climbing plants
 - Species-rich lawn to front gardens
Emorsgate mix EL1 Flowering Lawn mix
 - Pictorial Meadow Turf
'Bee Happy' mix
 - Amenity grass
Emorsgate mix EG22

REFER TO SOFT LANDSCAPE PLANS
HBA-875-201 to HBA-875-236 FOR
STRUCTURAL AND AMENITY PLANTING
AND SOFT LANDSCAPE FINISHES THAT
ARE UNLABELLED OR HATCHED GREY
ON THIS DRAWING


NOTES:

This drawing should be read in conjunction
with all other landscape drawings and
information. This drawing is prepared for the
purposes of Planning only and is not intended
for use for construction.

This drawing and the works depicted are the
property of Huskisson Brown Associates
(HBA). Copyright is reserved by them and the
drawing is supplied on the condition that it is
not copied, reproduced, retained nor
disclosed to any unauthorised person either
wholly or in part without the consent of HBA.

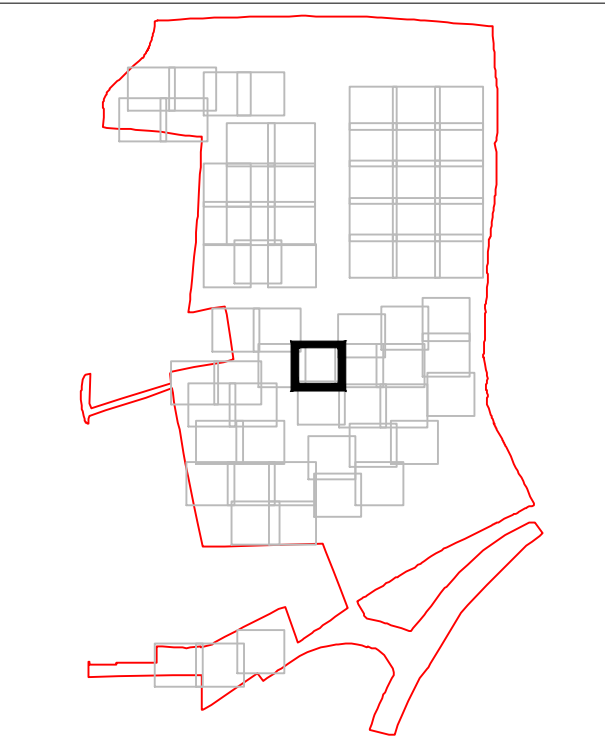

Rev.	Date	By	Description	Ckd	Aprd
Drawing Status:					
PLANNING					

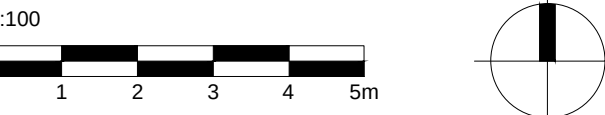


HUSKISSON BROWN
associates
landscape architecture ■ urban design
expert witness ■ environmental planning

Huskisson Brown is the trading name of David Huskisson Associates Limited
17 Upper Grosvenor Road - Tunbridge Wells - Kent TN11 2DU
tel: 01892 527629 - email: office@huskissonbrown.co.uk
www.huskissonbrown.co.uk

All dimensions to be checked on site		
Client	CALA (South Home Counties) Ltd / Bellway	
Homes Ltd	Project	
Land North of Water Lane, Angmering	Drawing	
Front Garden Planting	Scale: 1:100 @ A1	
Sheet 41 of 65	Drawing No.	Rev.
Date	HBA-875-280	-
11.01.21		
File location:		
P:\875 - Waterlane\Drawings\HBA\Current Drawings		



All dimensions to be checked on site		
Client CALA (South Home Counties) Ltd / Bellway Homes Ltd		
Project Land North of Water Lane, Angmering		
Drawing Front Garden Planting		
Sheet 42 of 65		Scale: 1:100 @ A1
Date 11.01.21	Drawing No. HBA-875-281	Rev. 1
File location: P:\B75 - Waterlane Drawings\HBA\Current Drawings		

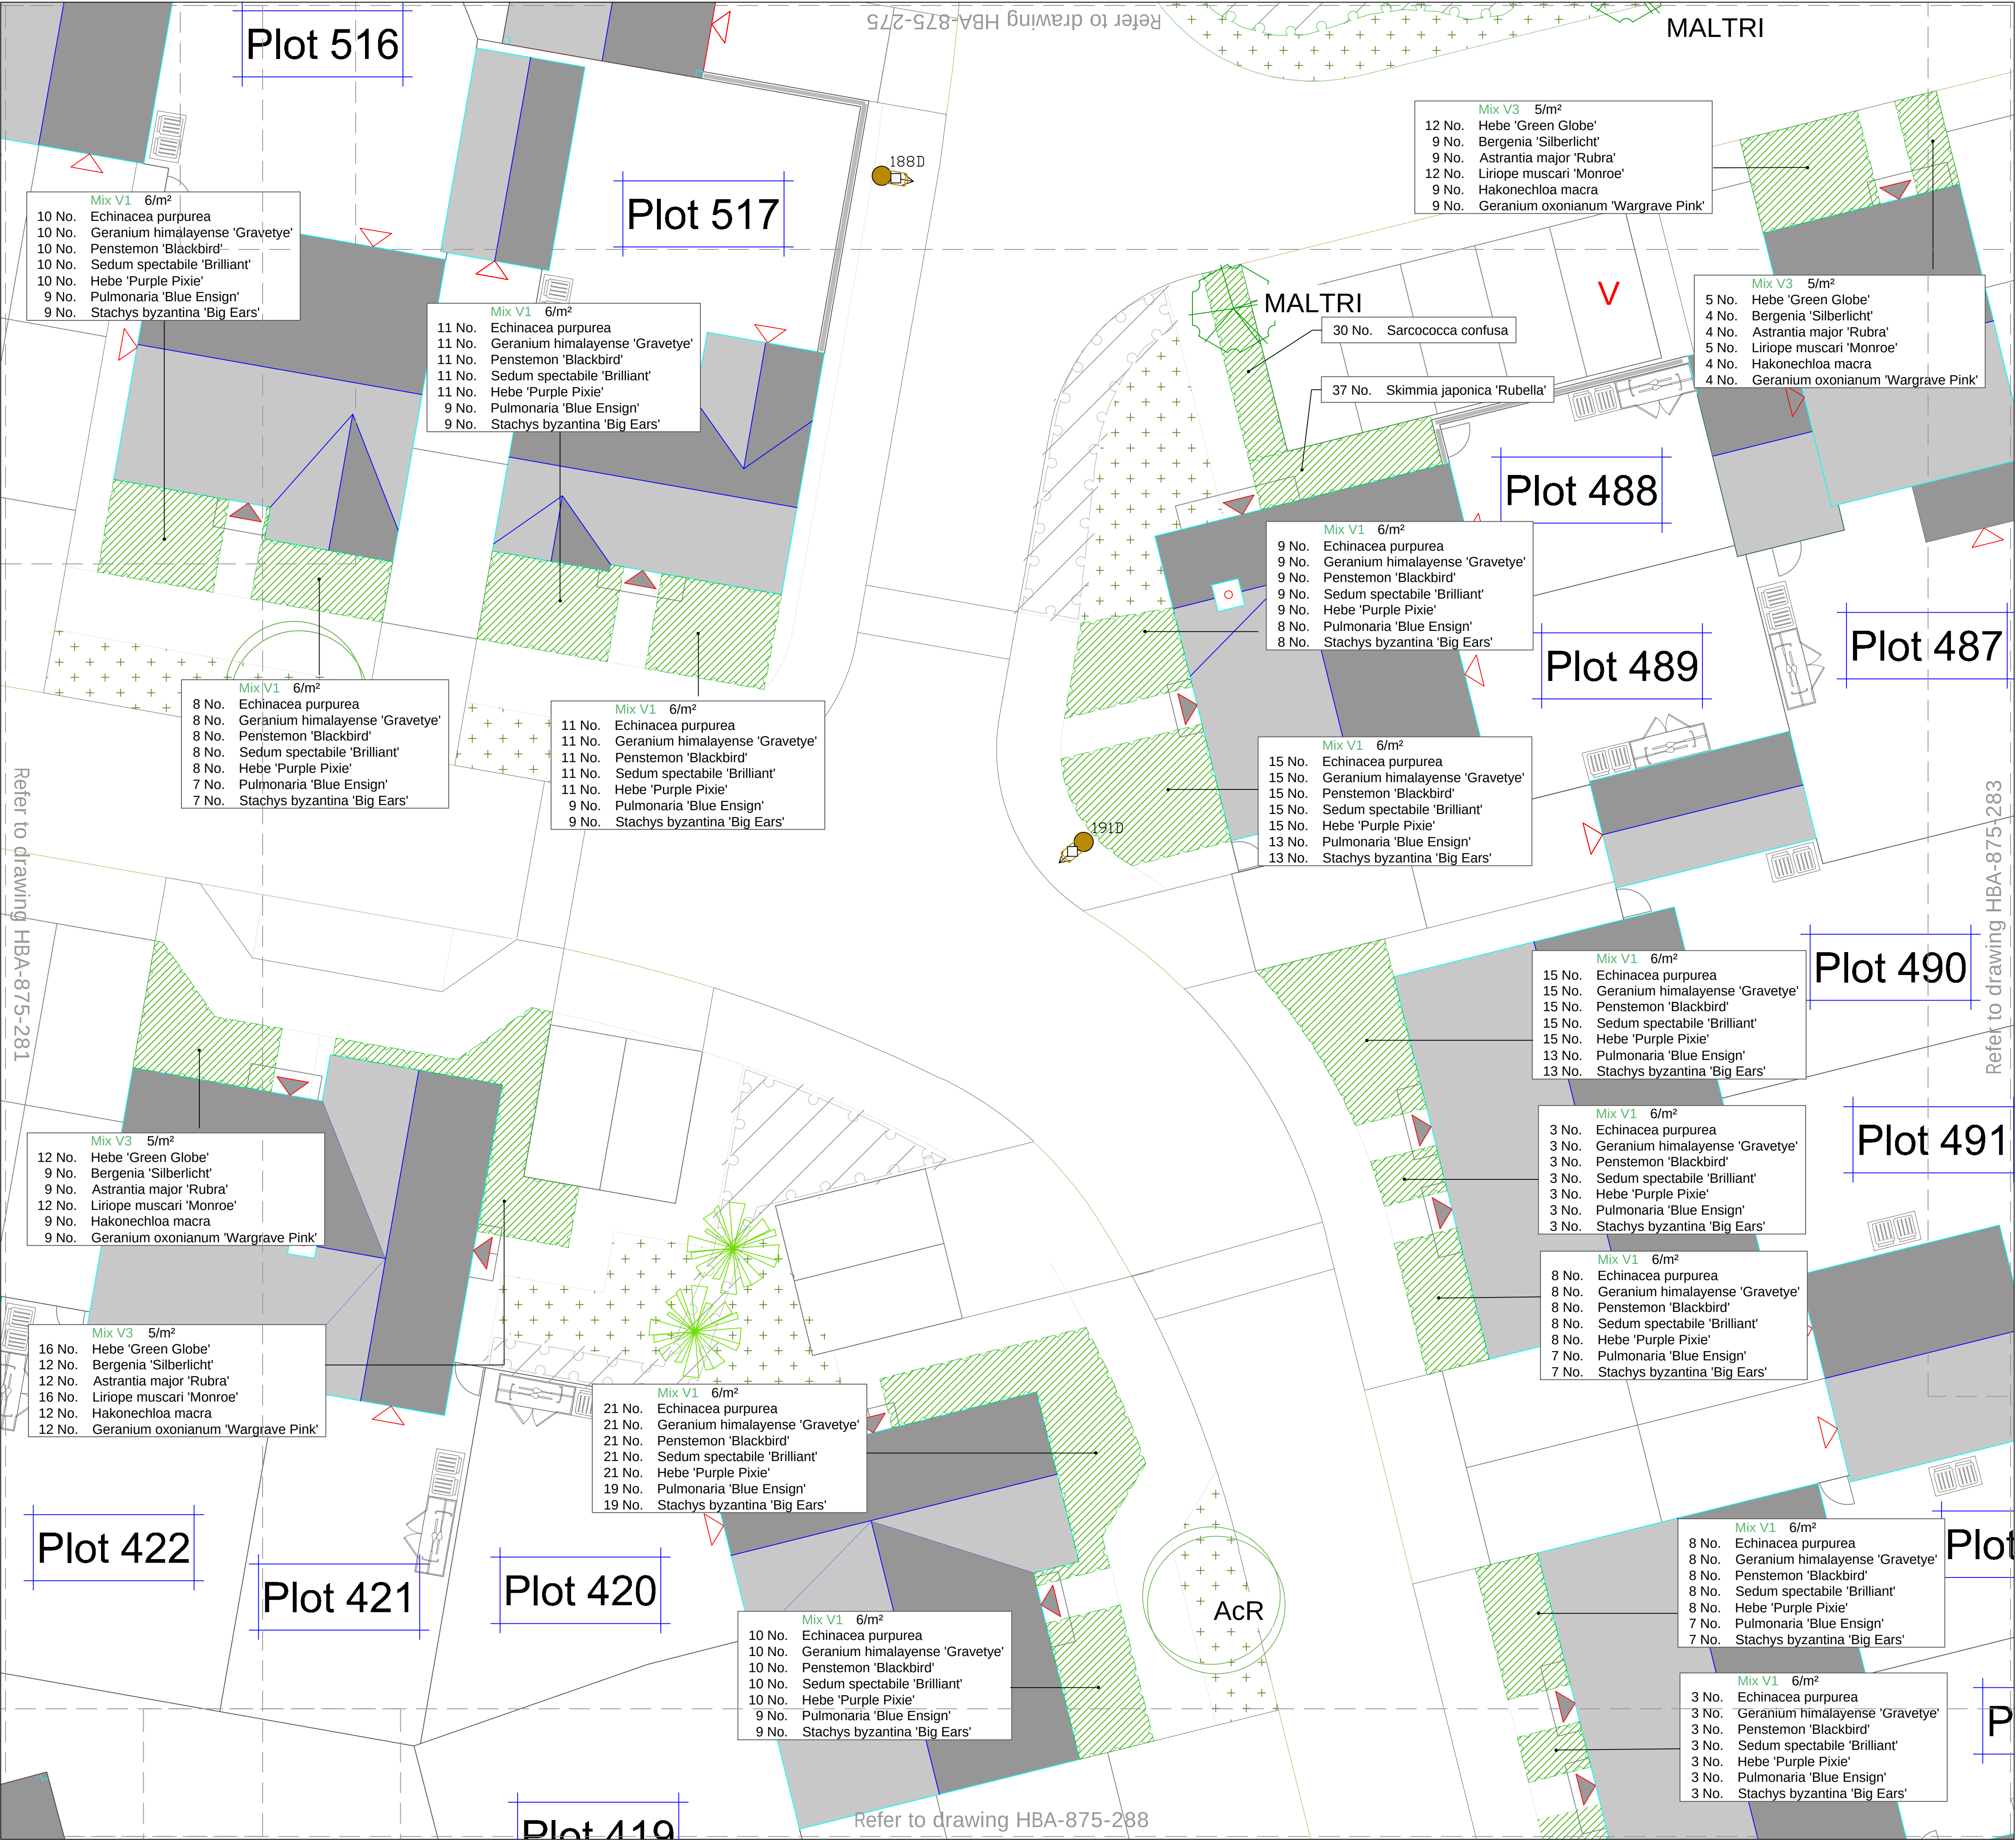


- KEY
- Site Boundary
 - Existing trees and vegetation to be retained
Refer to Arboricultural information by
Barrell Tree Consultancy and PEA by Ethos
 - Proposed trees
REFER TO SOFT LANDSCAPE PLANS
HBA-875-201 to HBA-875-236
 - Hedge planting
 - Ornamental shrub and herbaceous
'doorstep' planting mixes to private
front/side gardens addressing street
 - Specimen shrubs
 - Climbing plants
 - Species-rich lawn to front gardens
Emorsgate mix EL1 Flowering Lawn mix
 - Pictorial Meadow Turf
'Bee Happy' mix
 - Amenity grass
Emorsgate mix EG22

REFER TO SOFT LANDSCAPE PLANS
HBA-875-201 to HBA-875-236 FOR
STRUCTURAL AND AMENITY PLANTING
AND SOFT LANDSCAPE FINISHES THAT
ARE UNLABELLED OR HATCHED GREY
ON THIS DRAWING


NOTES:

This drawing should be read in conjunction
with all other landscape drawings and
information. This drawing is prepared for the
purposes of Planning only and is not intended
for use for construction.

This drawing and the works depicted are the
property of Huskisson Brown Associates
(HBA). Copyright is reserved by them and the
drawing is supplied on the condition that it is
not copied, reproduced, retained nor
disclosed to any unauthorised person either
wholly or in part without the consent of HBA.

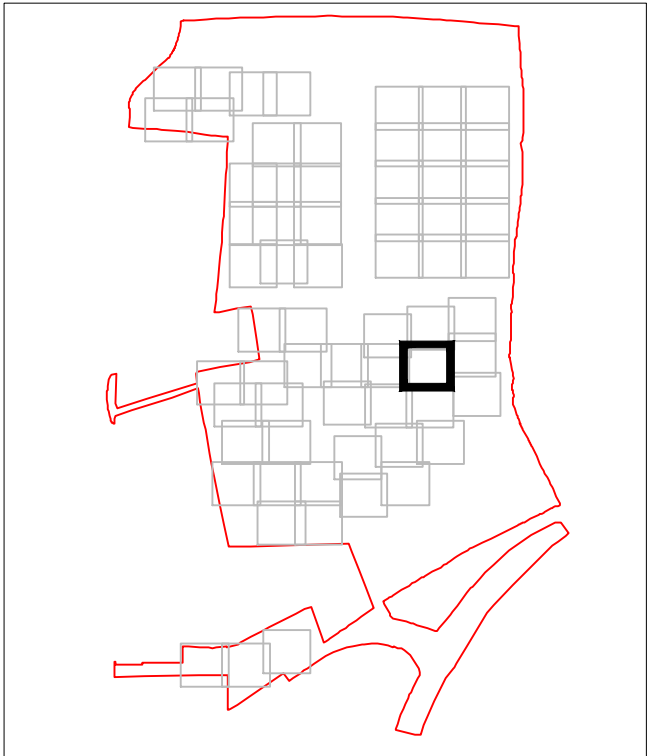

Rev.	Date	By	Description	Ckd	Aprd
Drawing Status: PLANNING					

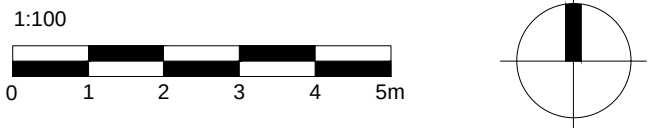

HUSKISSON BROWN
associates
landscape architecture ■ urban design
expert witness ■ environmental planning

All dimensions to be checked on site		
Client	CALA (South Home Counties) Ltd / Bellway	
Project	Homes Ltd	
Land	North of Water Lane, Angmering	
Drawing	Front Garden Planting	
Sheet 43 of 65	Scale: 1:100 @ A1	
Date	Drawing No.	Rev.
11.01.21	HBA-875-282	-
File location: P:\875 - Waterlane\Drawings\HBA\Current Drawings		




Huskison Brown is the trading name of: David Huskison Associates Limited
 17 Lipper Grove Road Turbidge Wells Kent TN1 2DU
 tel: 01892 537828 email: office@huskisonbrown.co.uk
www.huskisonbrown.co.uk

All dimensions to be checked on site

Client
 CALA (South Home Counties) Ltd / Bellway
 Homes Ltd
 Project
 Land North of Water Lane, Angmering

Drawing
 Front Garden Planting

Sheet 44 of 65	Scale: 1:100 @ A1
Date 11.01.21	Drawing No. HBA-875-283
File location P1-875 - Waterland\Drawings\HBA\Current Drawings	Rev. -

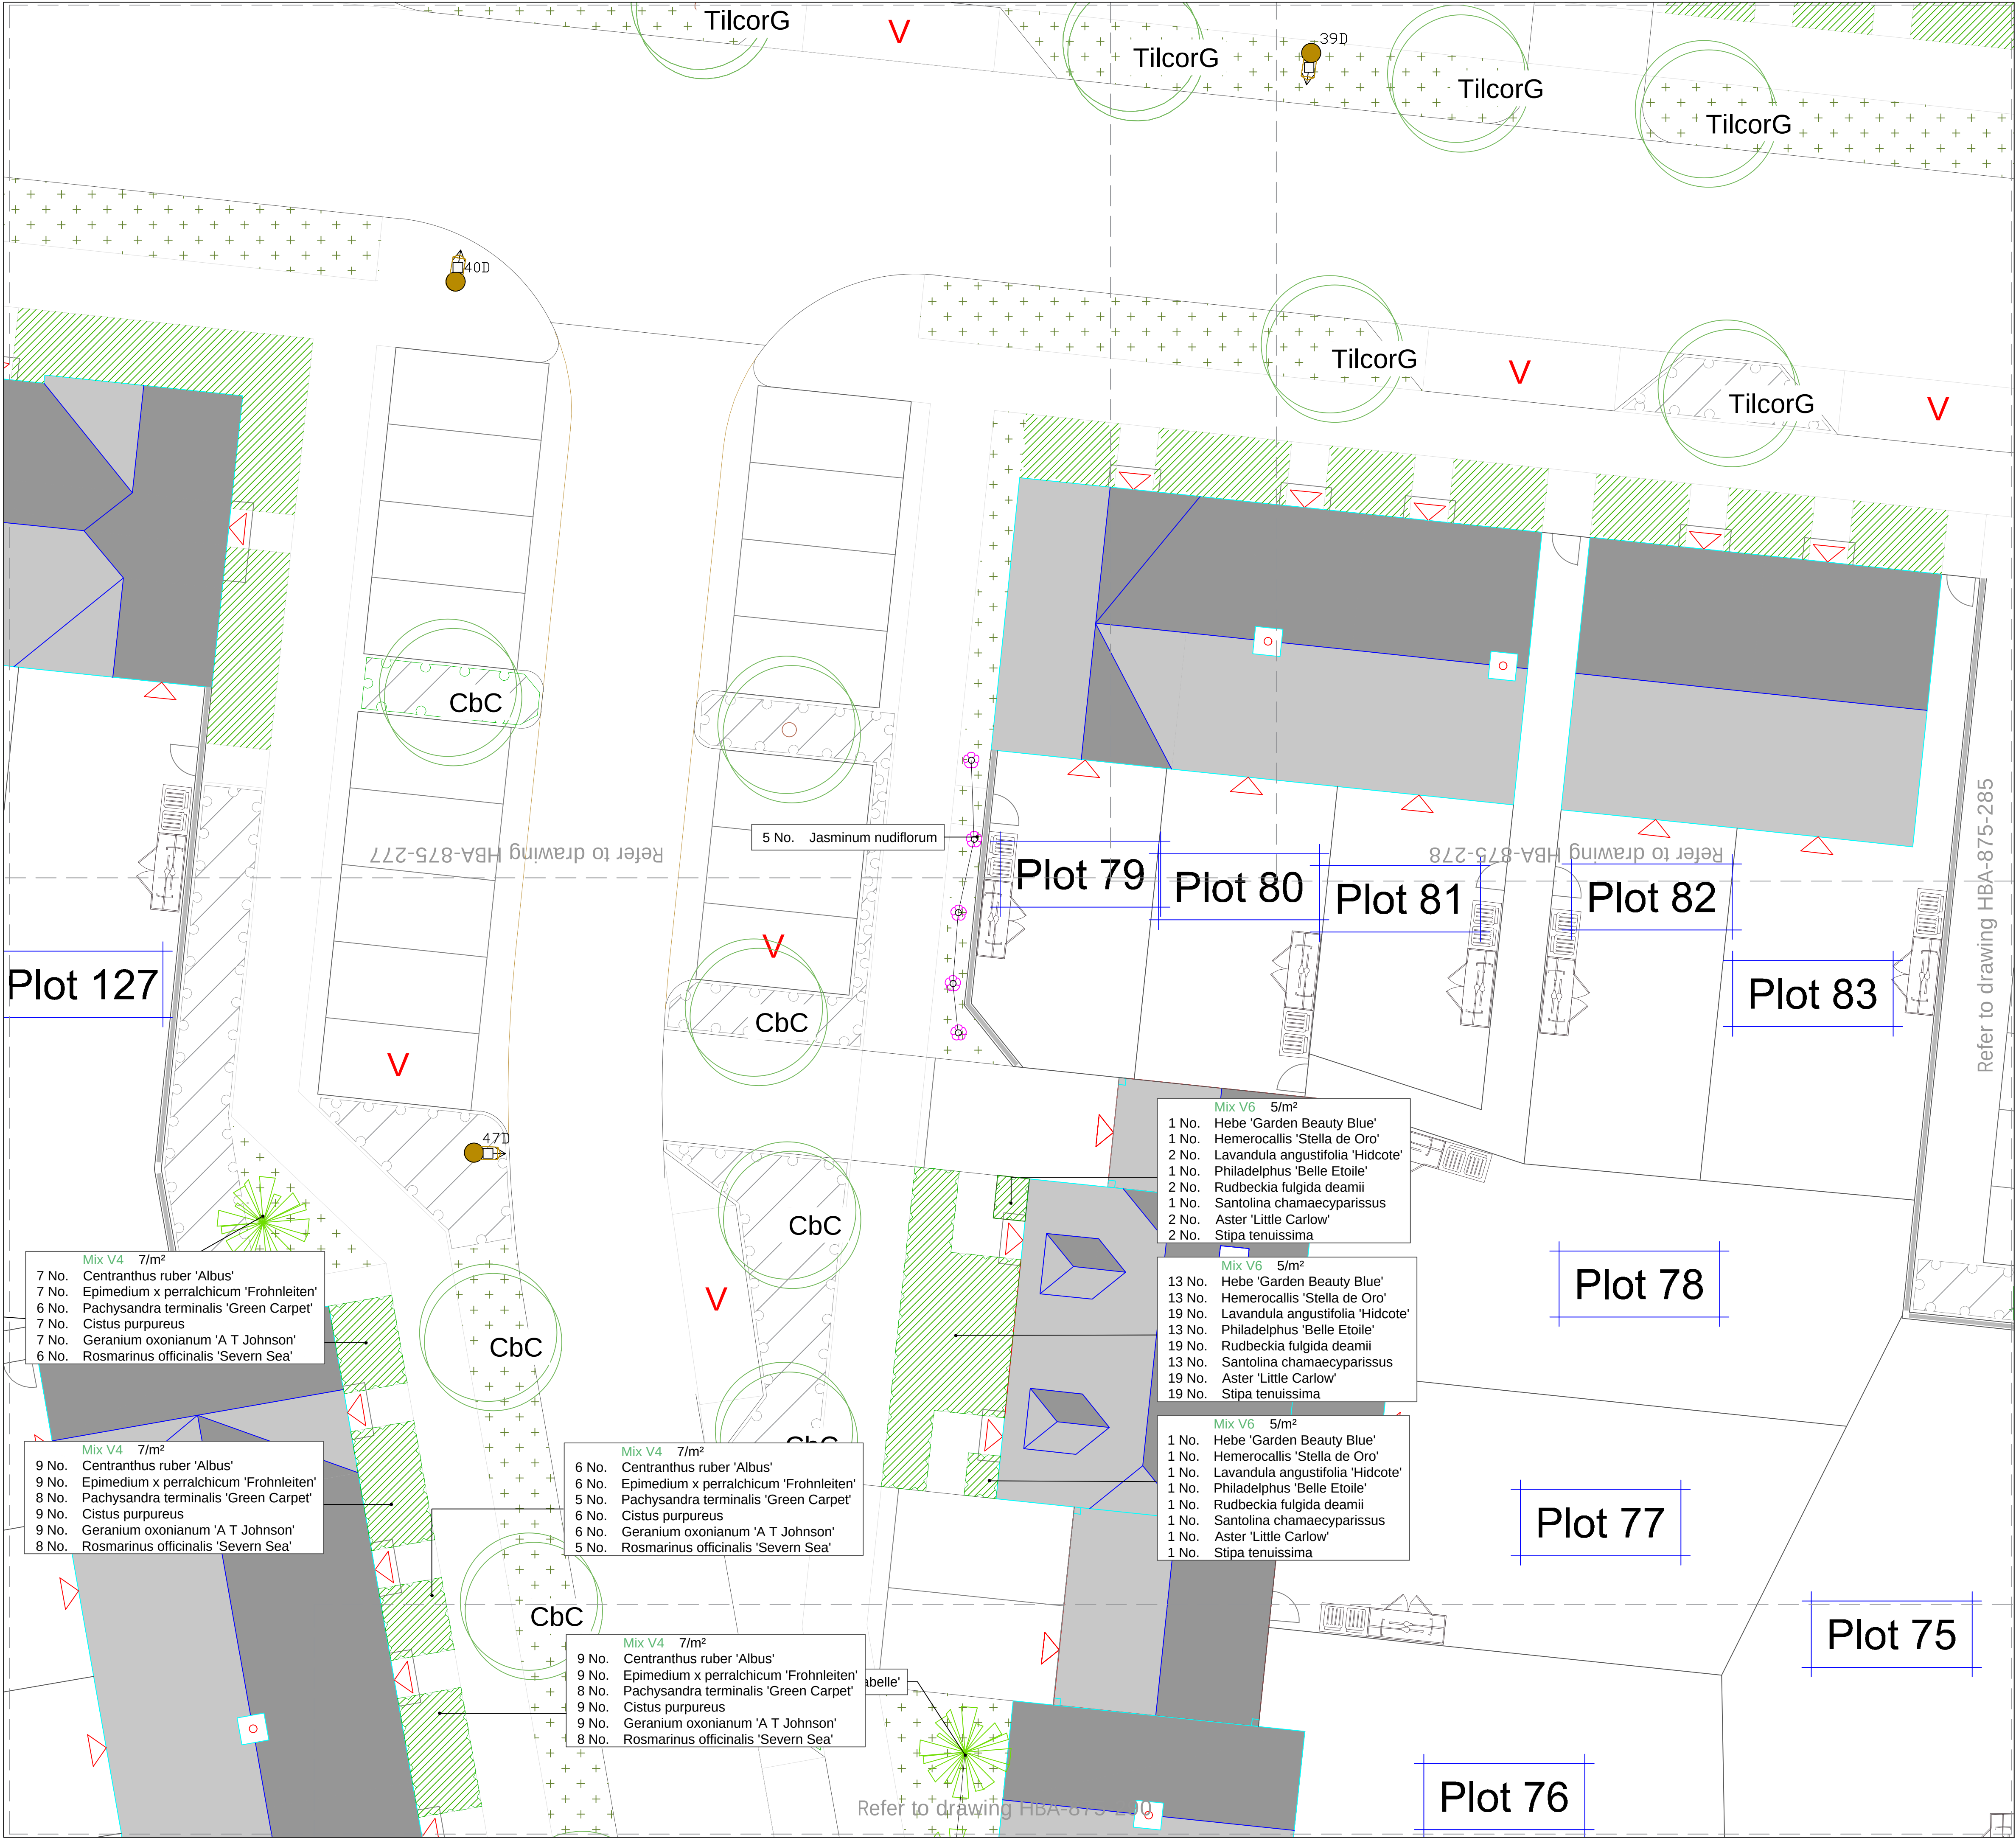


- KEY
- Site Boundary
 - Existing trees and vegetation to be retained
Refer to Arboricultural information by Barrell Tree Consultancy and PEA by Ethos
 - Proposed trees
REFER TO SOFT LANDSCAPE PLANS HBA-875-201 to HBA-875-236
 - Hedge planting
 - Ornamental shrub and herbaceous 'doorstep' planting mixes to private front/side gardens addressing street
 - Specimen shrubs
 - Climbing plants
 - Species-rich lawn to front gardens
Emorsgate mix EL1 Flowering Lawn mix
 - Pictorial Meadow Turf
'Bee Happy' mix
 - Amenity grass
Emorsgate mix EG22

REFER TO SOFT LANDSCAPE PLANS
HBA-875-201 to HBA-875-236 FOR
STRUCTURAL AND AMENITY PLANTING
AND SOFT LANDSCAPE FINISHES THAT
ARE UNLABELLED OR HATCHED GREY
ON THIS DRAWING


NOTES:

This drawing should be read in conjunction with all other landscape drawings and information. This drawing is prepared for the purposes of Planning only and is not intended for use for construction.

This drawing and the works depicted are the property of Huskisson Brown Associates (HBA). Copyright is reserved by them and the drawing is supplied on the condition that it is not copied, reproduced, retained nor disclosed to any unauthorised person either wholly or in part without the consent of HBA.

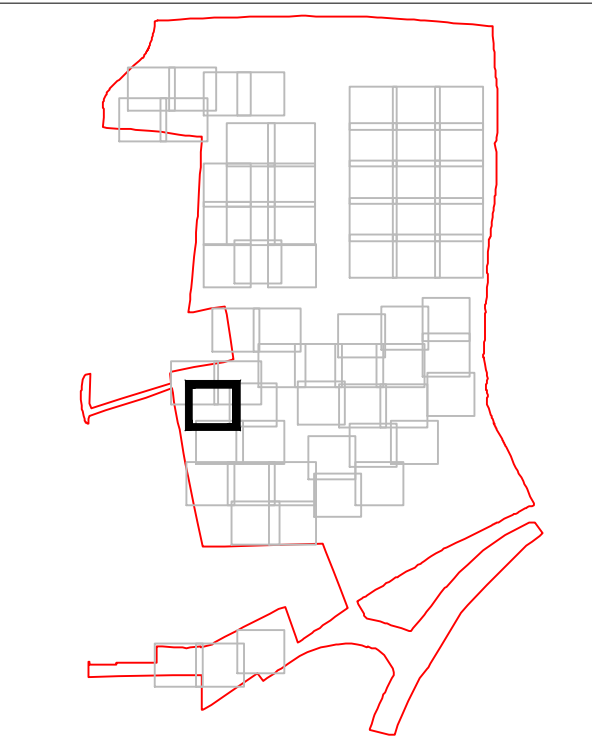


Rev.	Date	By	Description	Ckd	Aprd
Drawing Status:					
PLANNING					

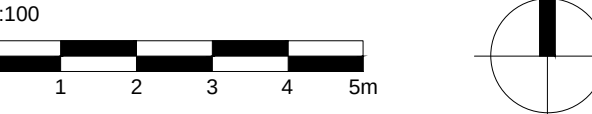

HUSKISSON BROWN
associates
landscape architecture ■ urban design
expert witness ■ environmental planning

Huskisson Brown is the trading name of David Huskisson Associates Limited
17 Upper Grosvenor Road - Tunbridge Wells Kent TN11 2DU
tel: 01892 527029 email: office@huskissonbrown.co.uk
www.huskissonbrown.co.uk

All dimensions to be checked on site		
Client	CALA (South Home Counties) Ltd / Bellway	
Homes Ltd	Project	
Land North of Water Lane, Angmering	Drawing	
Front Garden Planting	Sheet 45 of 65	
Date	Drawing No.	Rev.
11.01.21	HBA-875-284	-
File location: P:\875 - Waterlane\Drawings\HBA\Current Drawings		

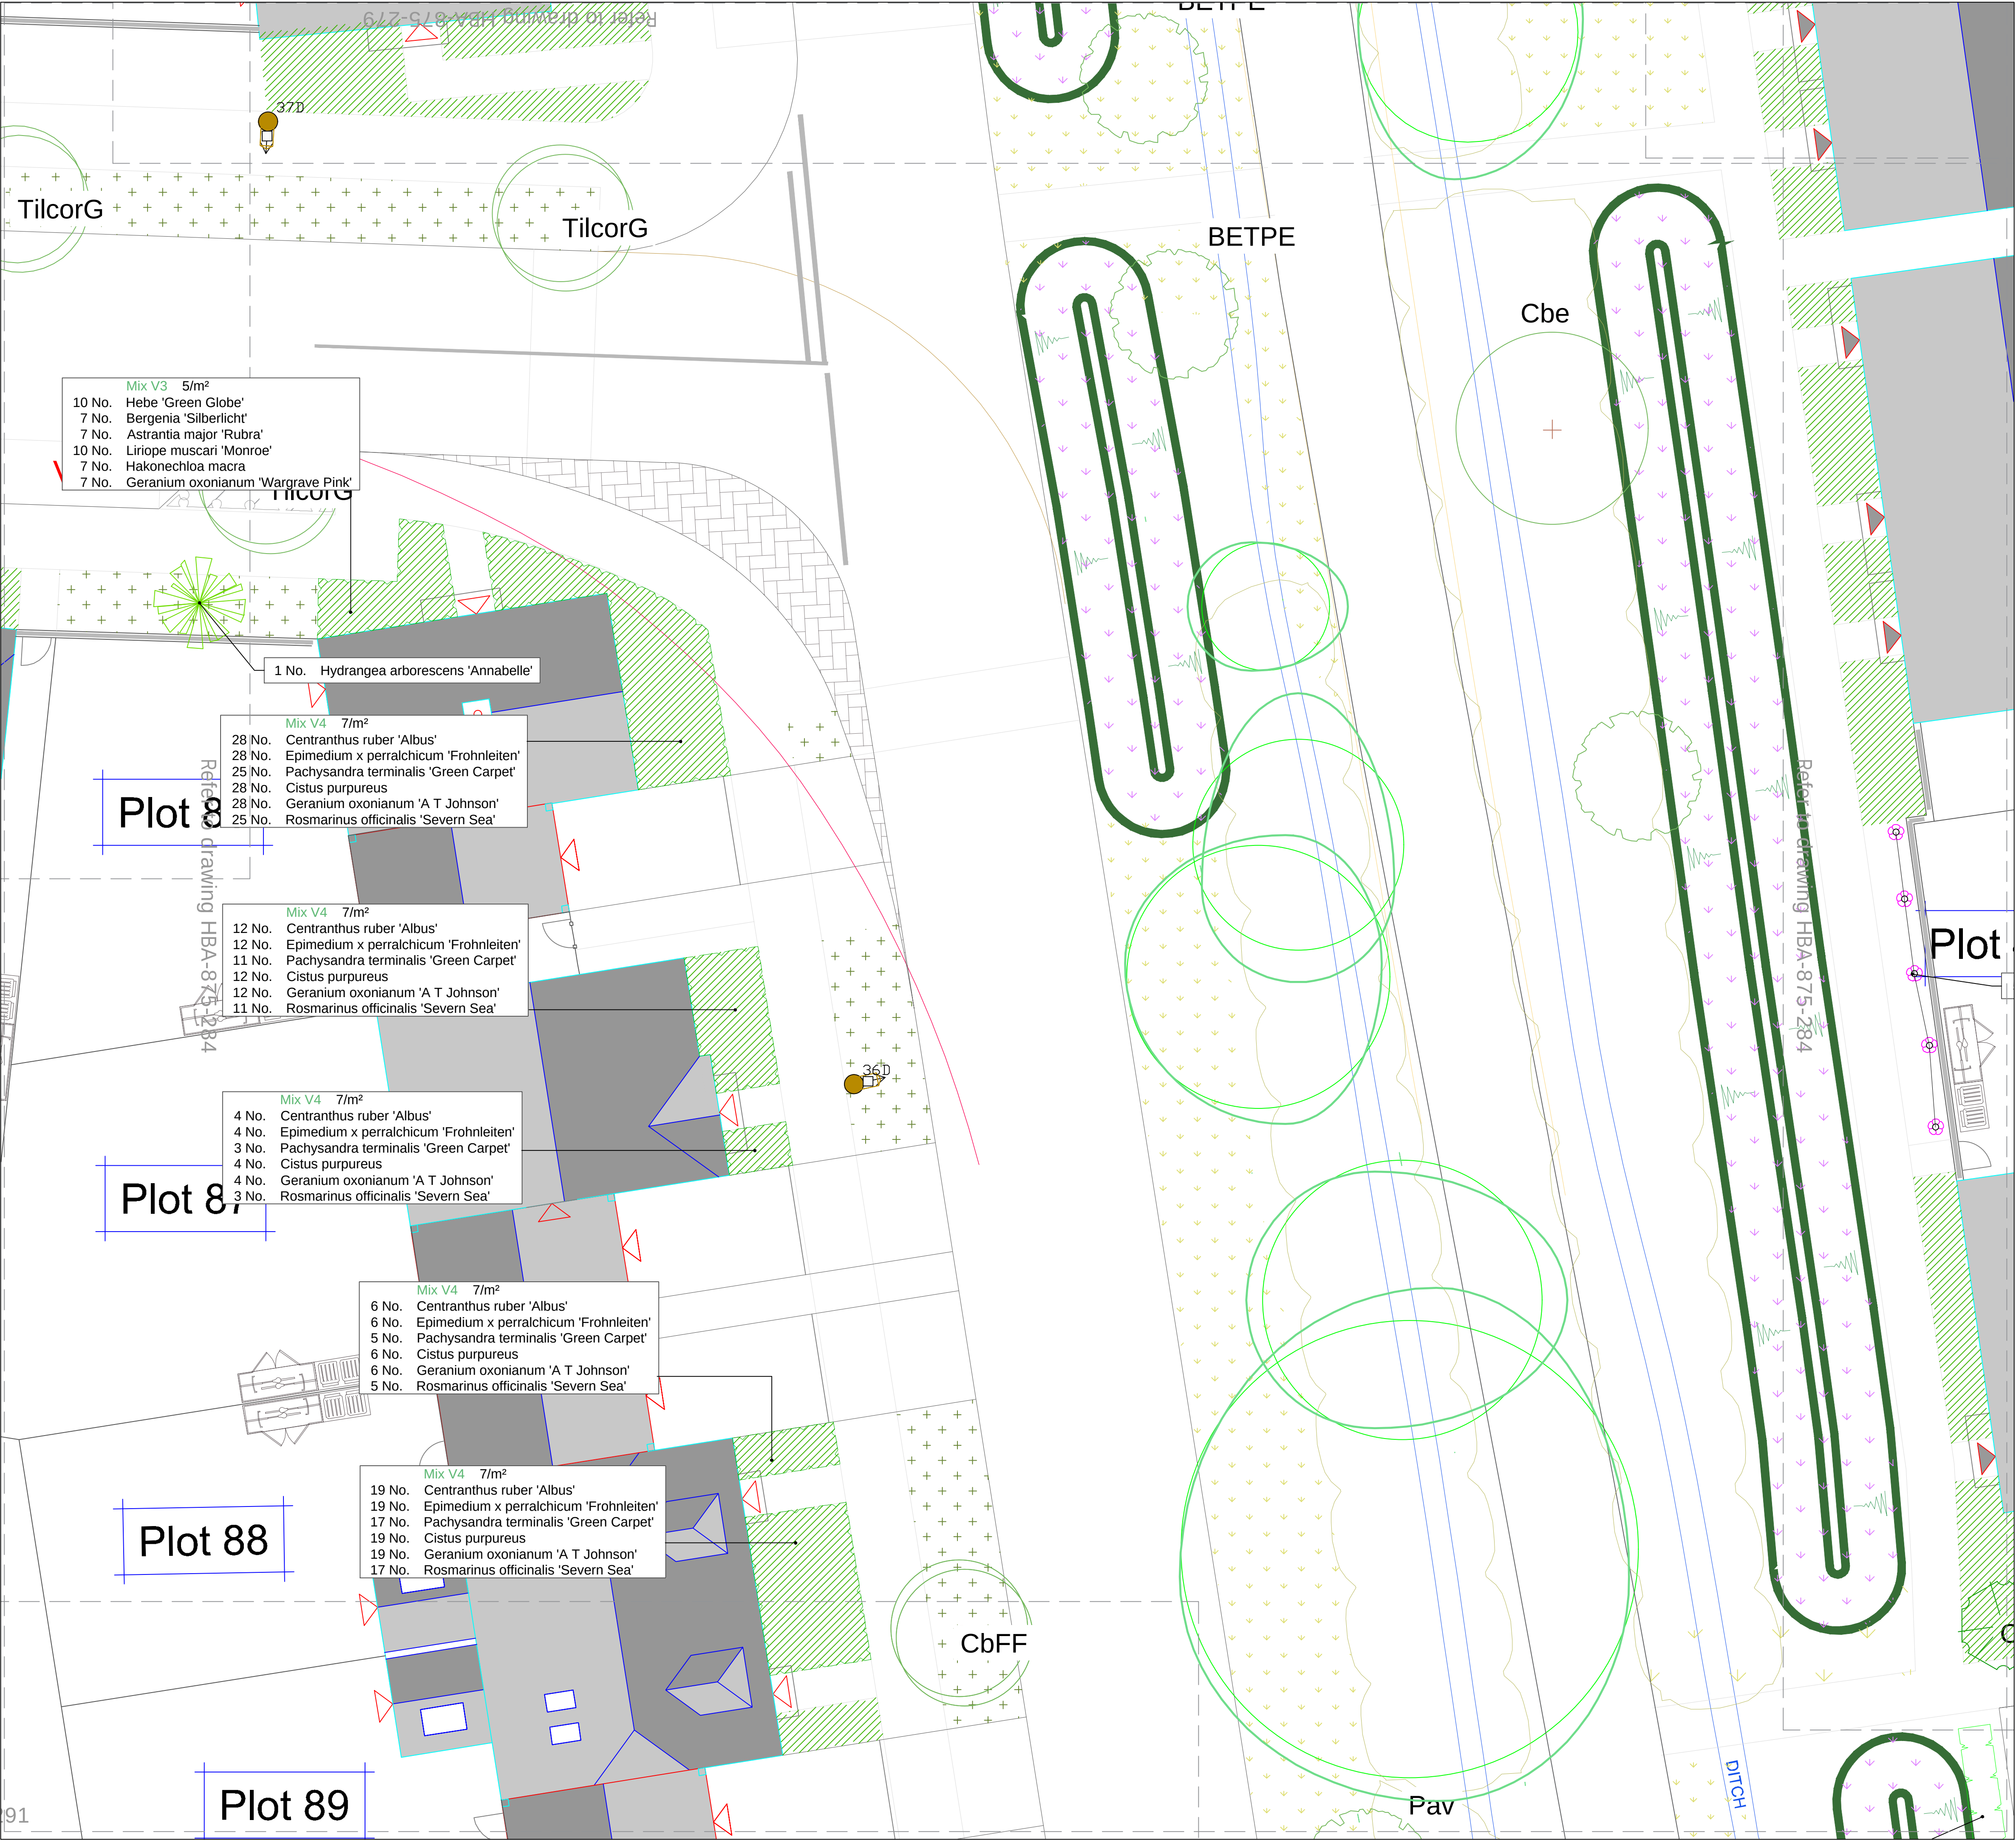


- KEY
- Site Boundary
 - Existing trees and vegetation to be retained
Refer to Arboricultural information by
Barrell Tree Consultancy and PEA by Ethos
 - Proposed trees
REFER TO SOFT LANDSCAPE PLANS
HBA-875-201 to HBA-875-236
 - Hedge planting
 - Ornamental shrub and herbaceous
'doorstep' planting mixes to private
front/side gardens addressing street
 - Specimen shrubs
 - Climbing plants
 - Species-rich lawn to front gardens
Emorsgate mix EL1 Flowering Lawn mix
 - Pictorial Meadow Turf
'Bee Happy' mix
 - Amenity grass
Emorsgate mix EG22

REFER TO SOFT LANDSCAPE PLANS
HBA-875-201 to HBA-875-236 FOR
STRUCTURAL AND AMENITY PLANTING
AND SOFT LANDSCAPE FINISHES THAT
ARE UNLABELLED OR HATCHED GREY
ON THIS DRAWING


NOTES:

This drawing should be read in conjunction
with all other landscape drawings and
information. This drawing is prepared for the
purposes of Planning only and is not intended
for use for construction.

This drawing and the works depicted are the
property of Huskisson Brown Associates
(HBA). Copyright is reserved by them and the
drawing is supplied on the condition that it is
not copied, reproduced, retained nor
disclosed to any unauthorised person either
wholly or in part without the consent of HBA.

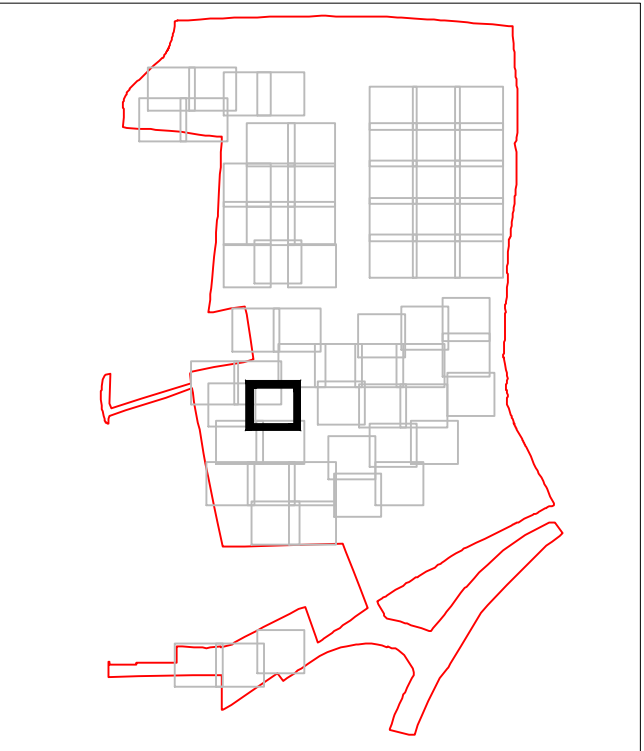


Rev.	Date	By	Description	Ckd	Aprd
Drawing Status:					
PLANNING					

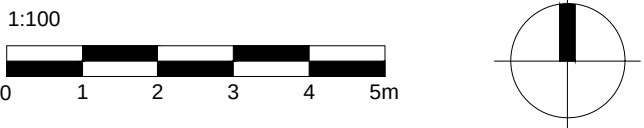

HUSKISSON BROWN
associates
landscape architecture ■ urban design
expert witness ■ environmental planning

Huskisson Brown is the trading name of David Huskisson Associates Limited 17 Upper Grosvenor Road - Turbridge Walls - Kent TN11 2DU tel: 01892 527029 email: office@huskissonbrown.co.uk www.huskissonbrown.co.uk		
All dimensions to be checked on site		
Client CALA (South Home Counties) Ltd / Bellway Homes Ltd Project Land North of Water Lane, Angmering		
Drawing Front Garden Planting		
Sheet 46 of 65	Scale: 1:100 @ A1	
Date 11.01.21	Drawing No. HBA-875-285	Rev. -
File location: P:\875 - Waterlane\Drawings\HBA\Current Drawings		

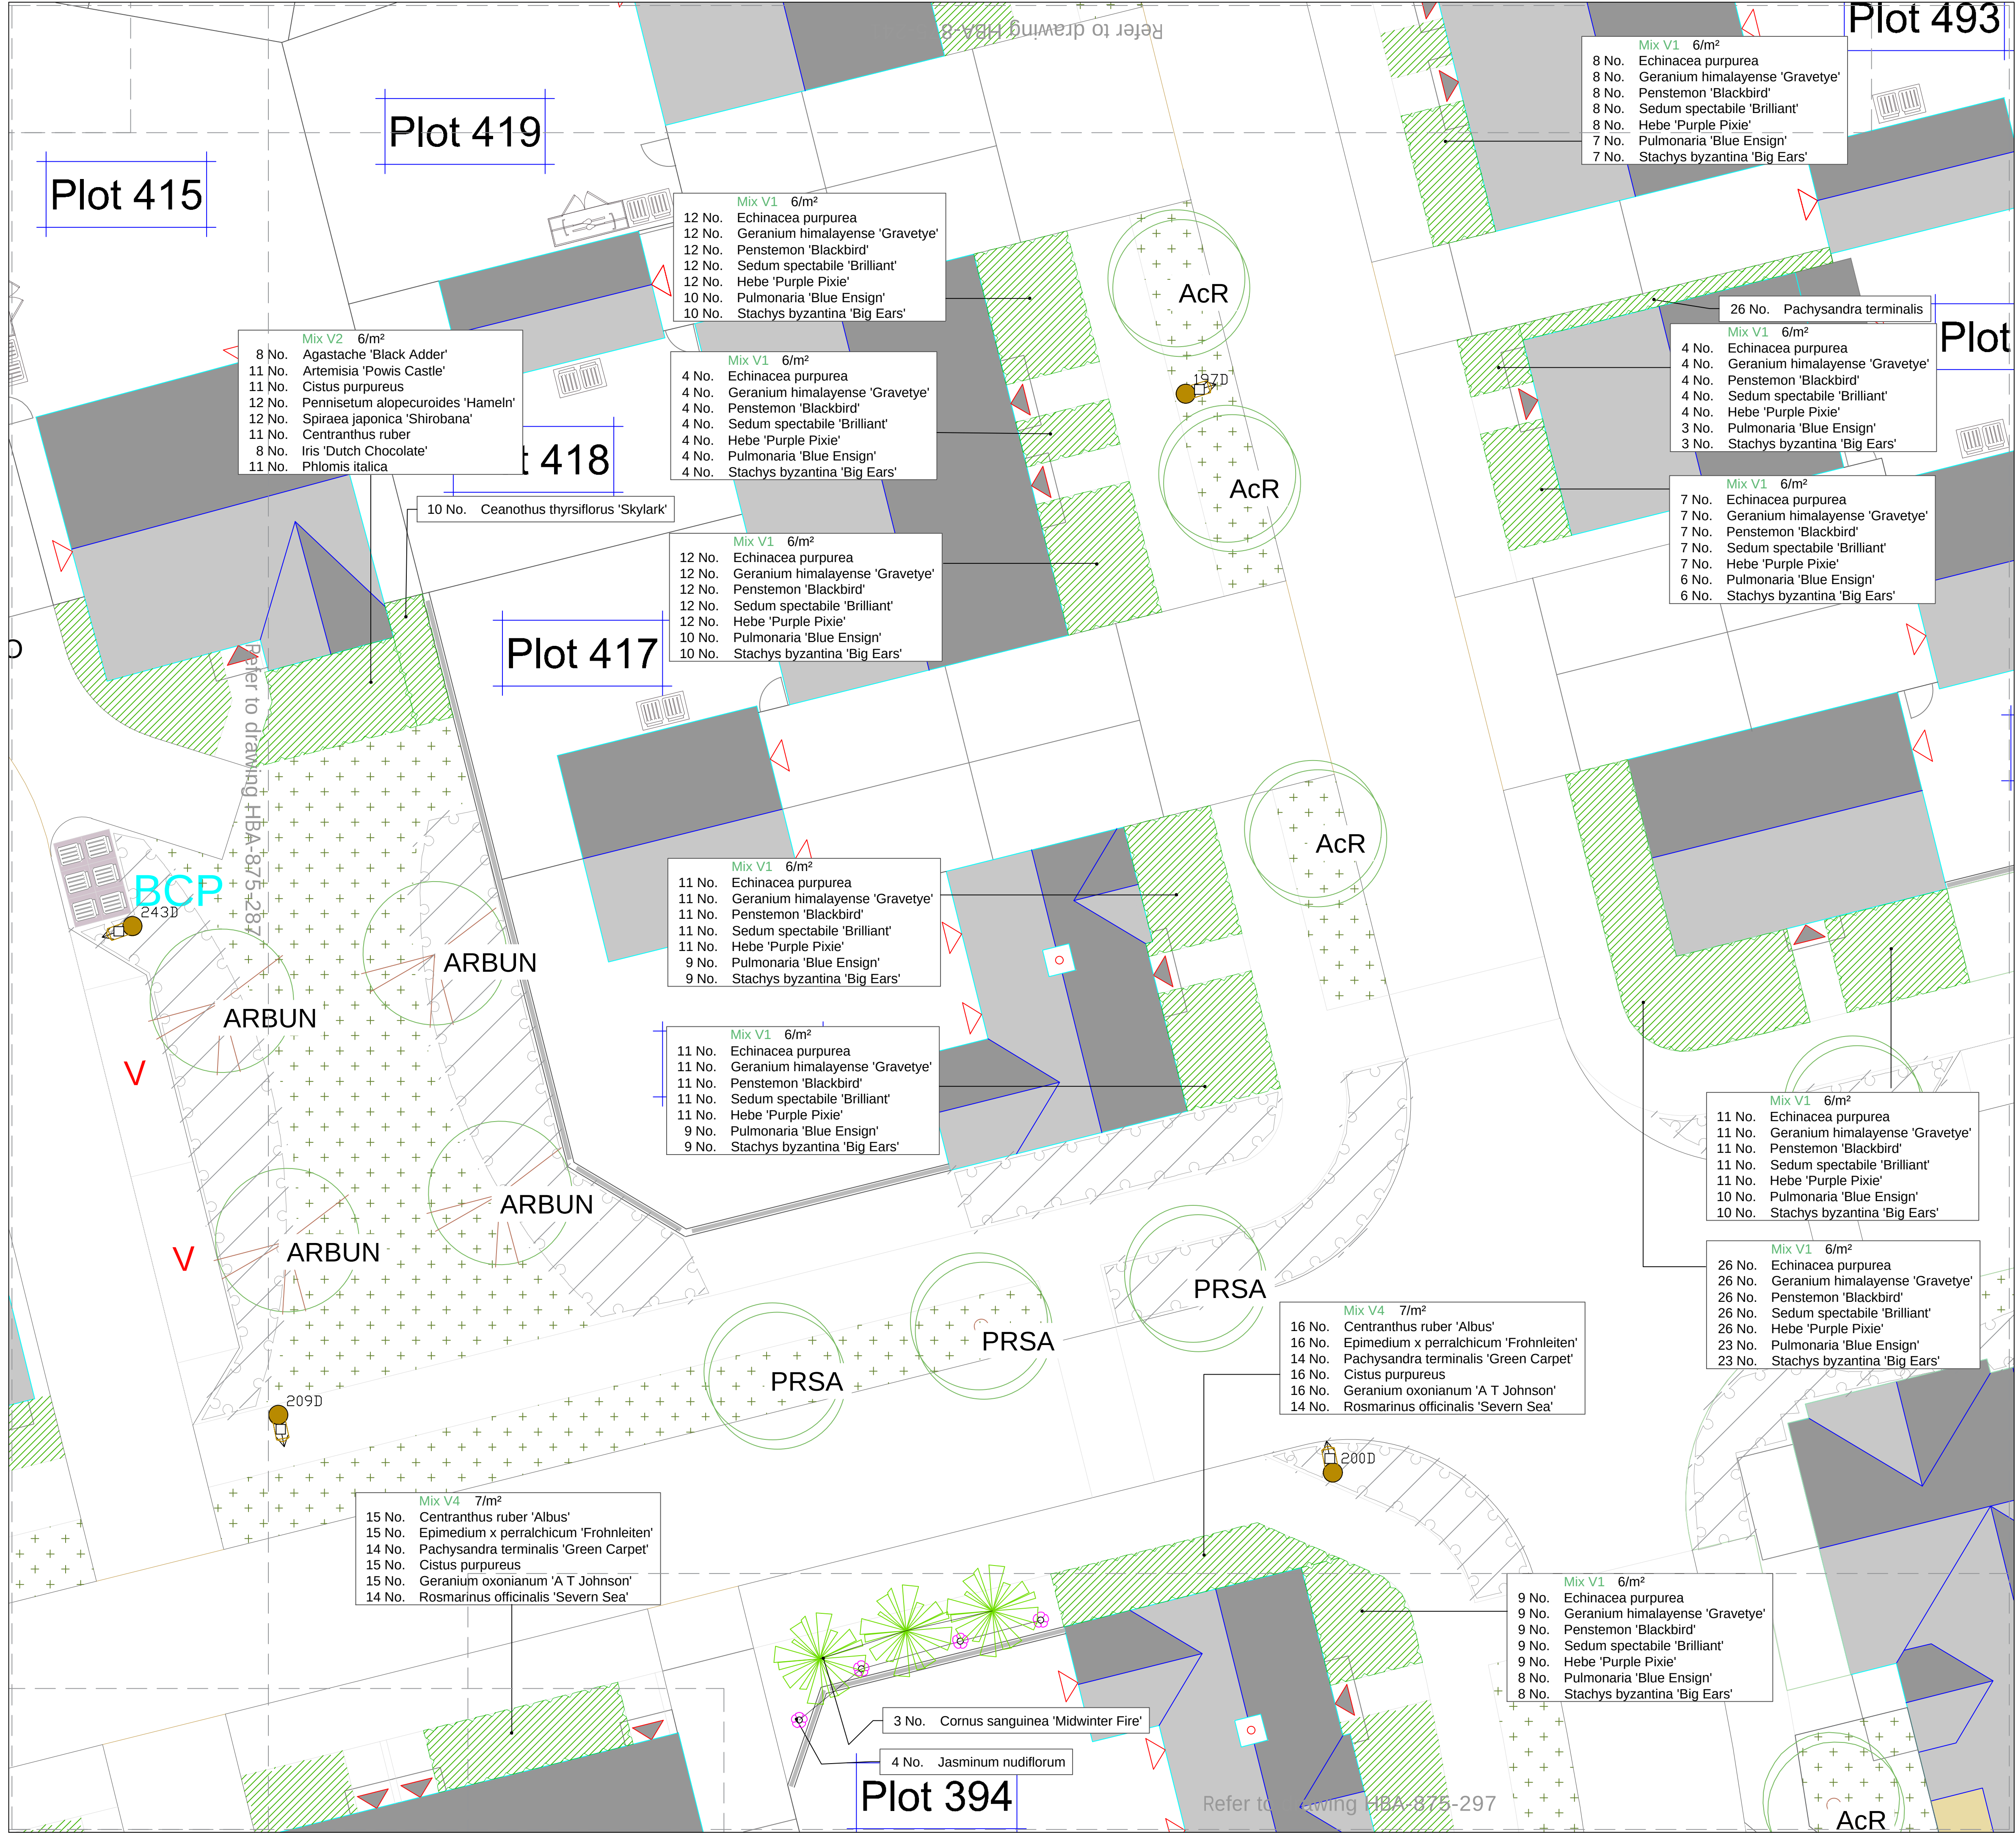


- KEY
- Site Boundary
 - Existing trees and vegetation to be retained
Refer to Arboricultural information by Barrell Tree Consultancy and PEA by Ethos
 - Proposed trees
REFER TO SOFT LANDSCAPE PLANS HBA-875-201 to HBA-875-236
 - Hedge planting
 - Ornamental shrub and herbaceous 'doorstep' planting mixes to private front/side gardens addressing street
 - Specimen shrubs
 - Climbing plants
 - Species-rich lawn to front gardens
Emorsgate mix EL1 Flowering Lawn mix
 - Pictorial Meadow Turf
'Bee Happy' mix
 - Amenity grass
Emorsgate mix EG22

REFER TO SOFT LANDSCAPE PLANS HBA-875-201 to HBA-875-236 FOR STRUCTURAL AND AMENITY PLANTING AND SOFT LANDSCAPE FINISHES THAT ARE UNLABELLED OR HATCHED GREY ON THIS DRAWING


NOTES:

This drawing should be read in conjunction with all other landscape drawings and information. This drawing is prepared for the purposes of Planning only and is not intended for use for construction.

This drawing and the works depicted are the property of Huskisson Brown Associates (HBA). Copyright is reserved by them and the drawing is supplied on the condition that it is not copied, reproduced, retained nor disclosed to any unauthorised person either wholly or in part without the consent of HBA.

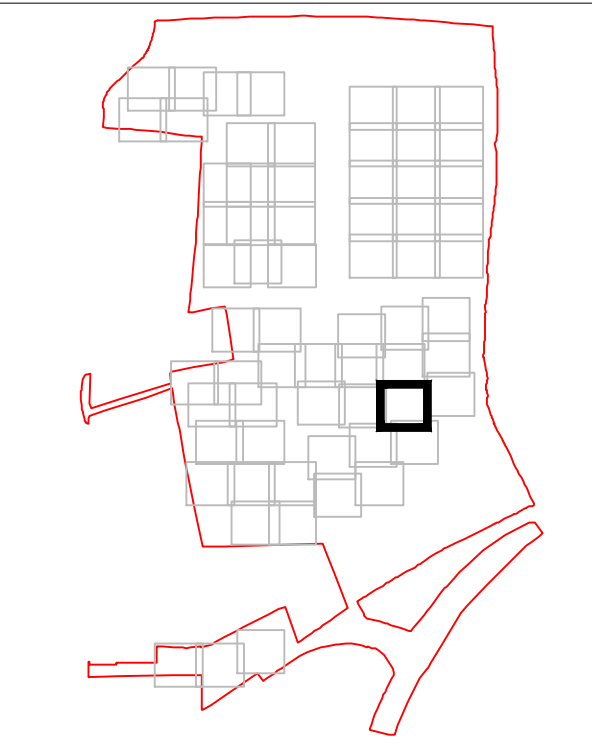

Rev.	Date	By	Description	Ckd	Aprd
Drawing Status: PLANNING					

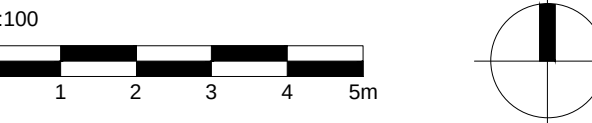

HUSKISSON BROWN
associates
landscape architecture ■ urban design
expert witness ■ environmental planning

All dimensions to be checked on site		
Client	CALA (South Home Counties) Ltd / Bellway	
Project	Land North of Water Lane, Angmering	
Drawing	Front Garden Planting	
Sheet 49 of 65	Scale: 1:100 @ A1	
Date	Drawing No.	Rev.
11.01.21	HBA-875-288	-
File location: P:\875 - Waterlane\Drawings\HBA\Current Drawings		

www.haskonsonbrown.co.uk			
All dimensions to be checked on site			
Client CALA (South Home Counties) Ltd / Bellway Homes Ltd			
Project Land North of Water Lane, Angmering			
Drawing Front Garden Planting			
Sheet 50 of 65		Scale: 1:100 @ A1	
Date 11.01.21	Drawing No. HBA-875-289	Rev. -	
File location: P:\175 - Waterlane Drawings\HBA\Current Drawings			