

LEGEND

lawned area

grey paving slabs

permeable tarmac

existing outbuilding


proposed dwelling

1800mm close boarded fence

site boundary

soft landscaped border of lavender and box hedging mix (21No. 300mm high mixed at 3 per metre)

existing trees and shrubs to remain

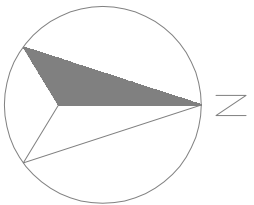

REV A - quantities of planting added - 10.01.22

1:200



CHALLINOR HALL

architecture

19 Willingdon Park Drive - Eastbourne - BN22 0BS
(T): 01323 411933 (W): www.challinorhall.co.uk

Client:
Webuild Sussex Ltd

Project:
Proposed new dwelling at
16 Pine Trees Close,
Angmering, Littlehampton,
BN16 4LT

Drawing Proposed landscape plan		
Issue Date	Job number:	
08.12.2021	202167	
Scale	Drawing No.	Rev.
1:200 on A3 paper	09	A

