


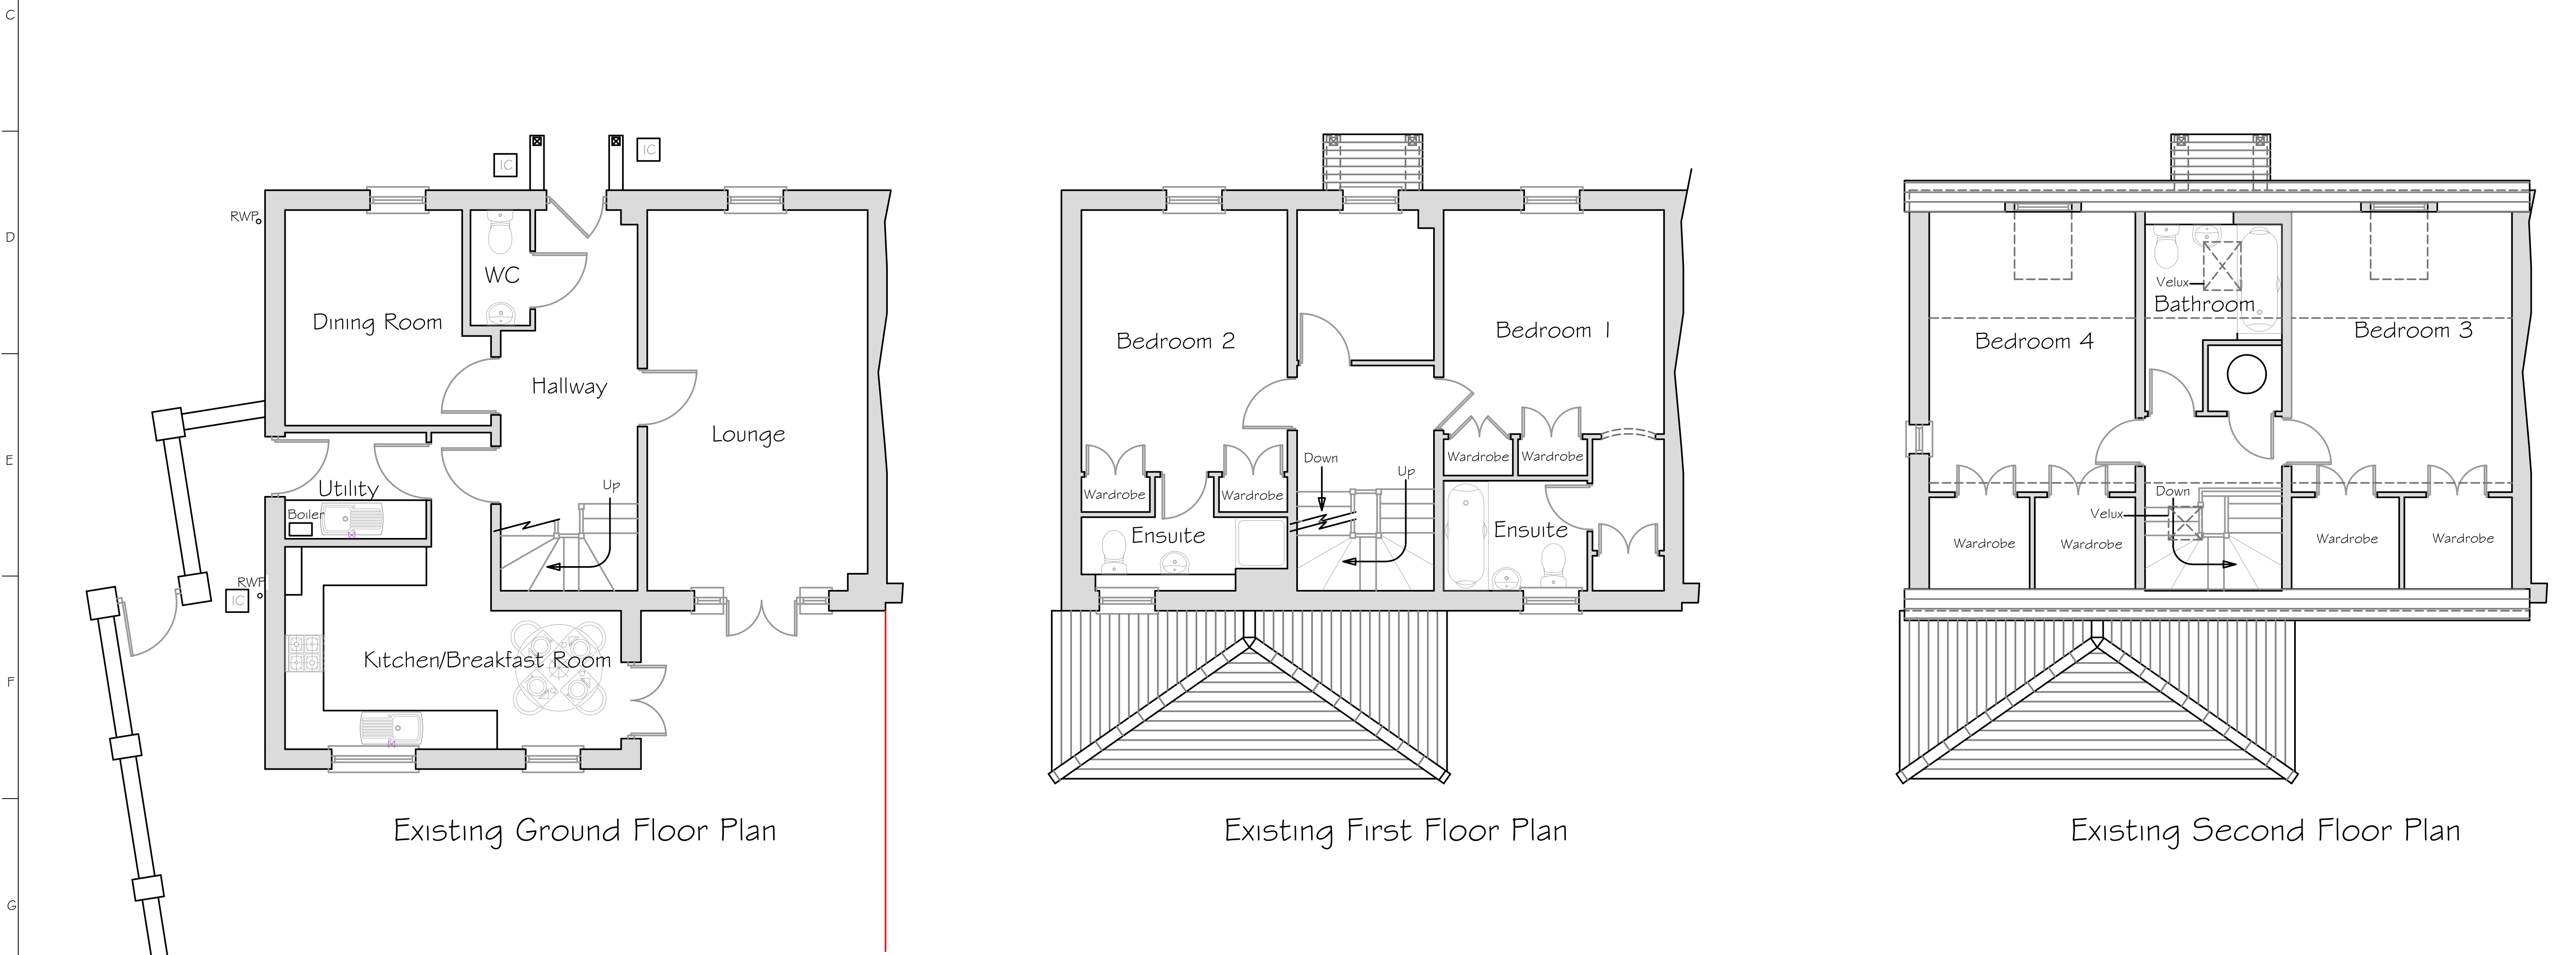

Johar Design

Copyright Johar Design
Not to be reproduced without permission

65 Stoneage Close
North Bersled
Bognor Regis
West Sussex
PO22 9QW

Tel/Fax: 01243 830999
Mobile: 07709 508347
E-mail: johar.design@btinternet.com

Client: Mr & Mrs Hargreaves
Draw No: 11-21 AW Pa

Revision: 1/1/10/21

3 Ashmead Way
Aringring
West Sussex
BN1 6 4AR

Existing Floor Plans & Roof Plan
Existing Elevations

November 2021