



NOTES:
Dimensions to be checked on site before commencing work.
Any discrepancies shall be reported to the architect immediately.
Do not scale from these drawings except for planning purposes.
Use figured dimensions only.
Where applicable this drawing is to be read in conjunction with other consultants' drawings.
All drawings to be read in conjunction with specification and all other drawings including structural engineer and mechanical and electrical drawings / specification

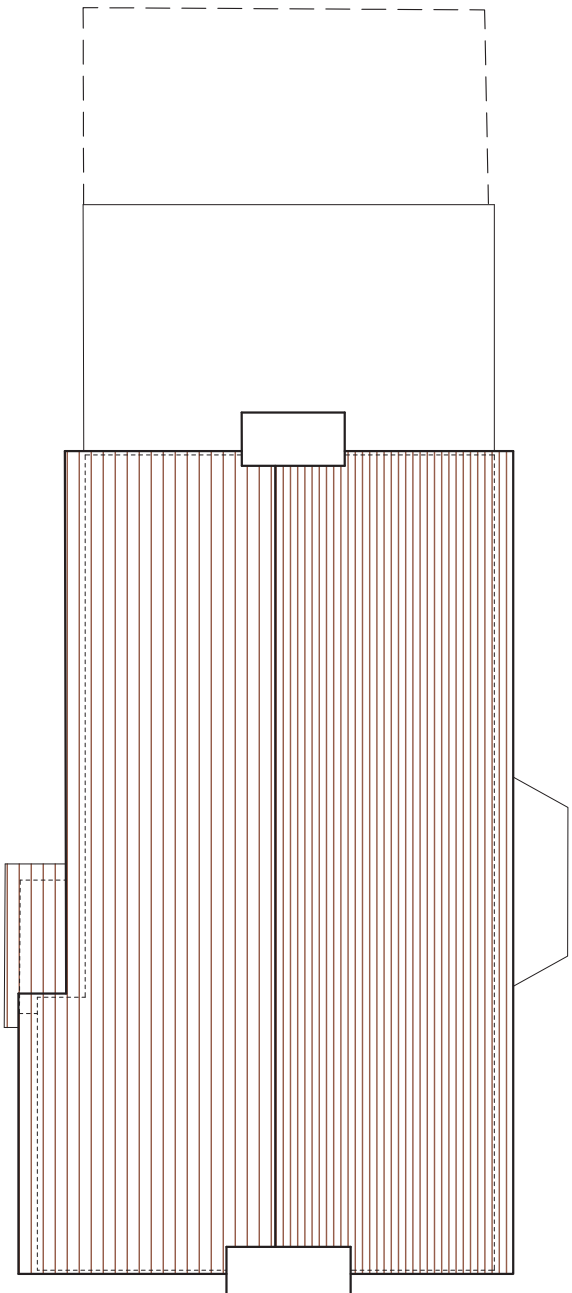


ROOF PLAN
1:100

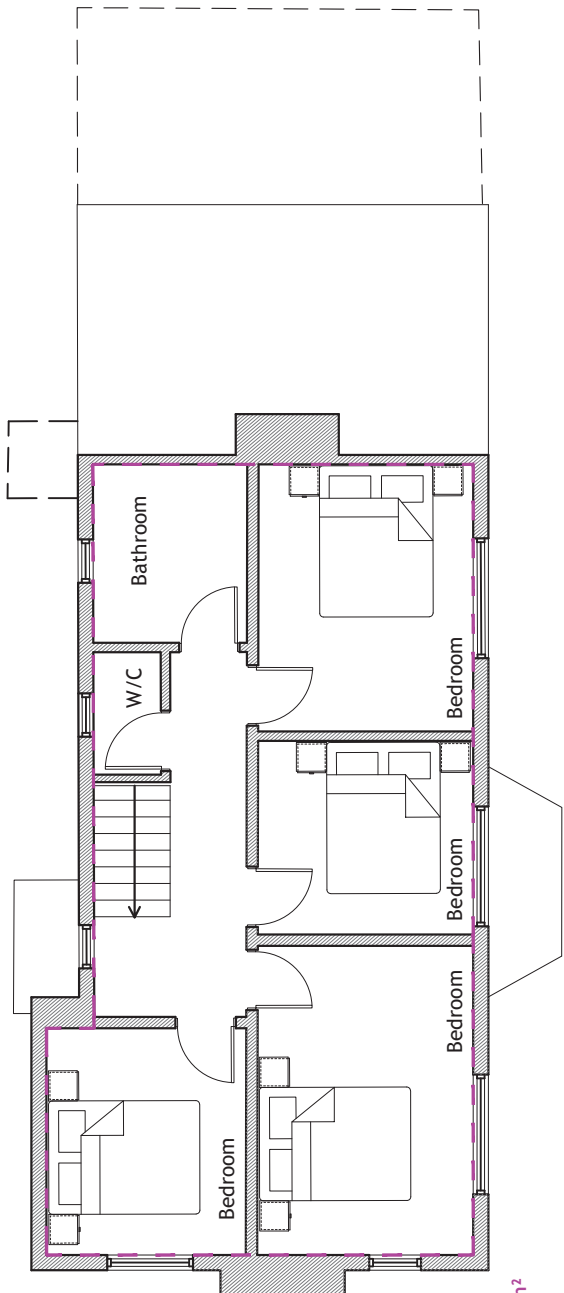


First Floor
Internal Area: 54.4 m²
Total Internal Floor Area: 127.5 m²

FIRST FLOOR PLAN
1:100


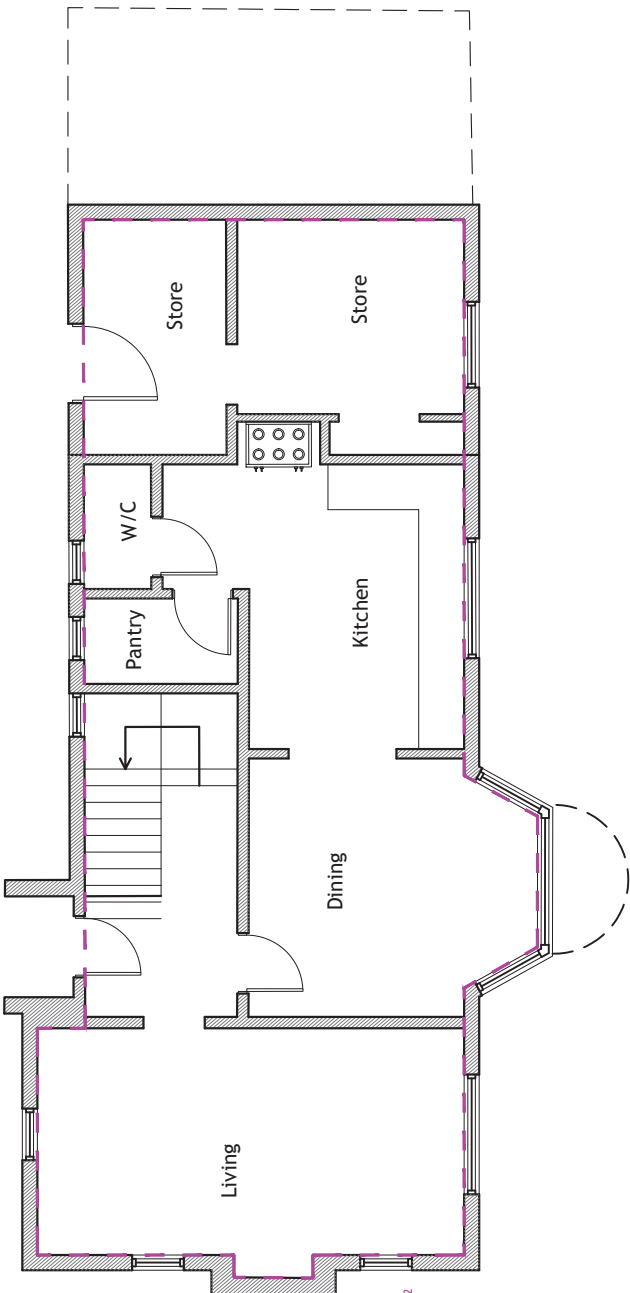


Ground Floor
Internal Area: 73.1 m²

GROUND FLOOR PLAN
1:100


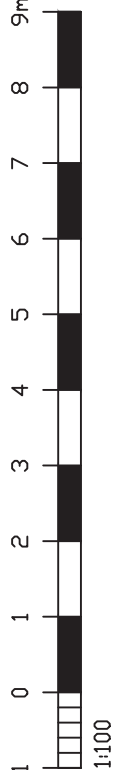


BLOCK PLAN
1:500

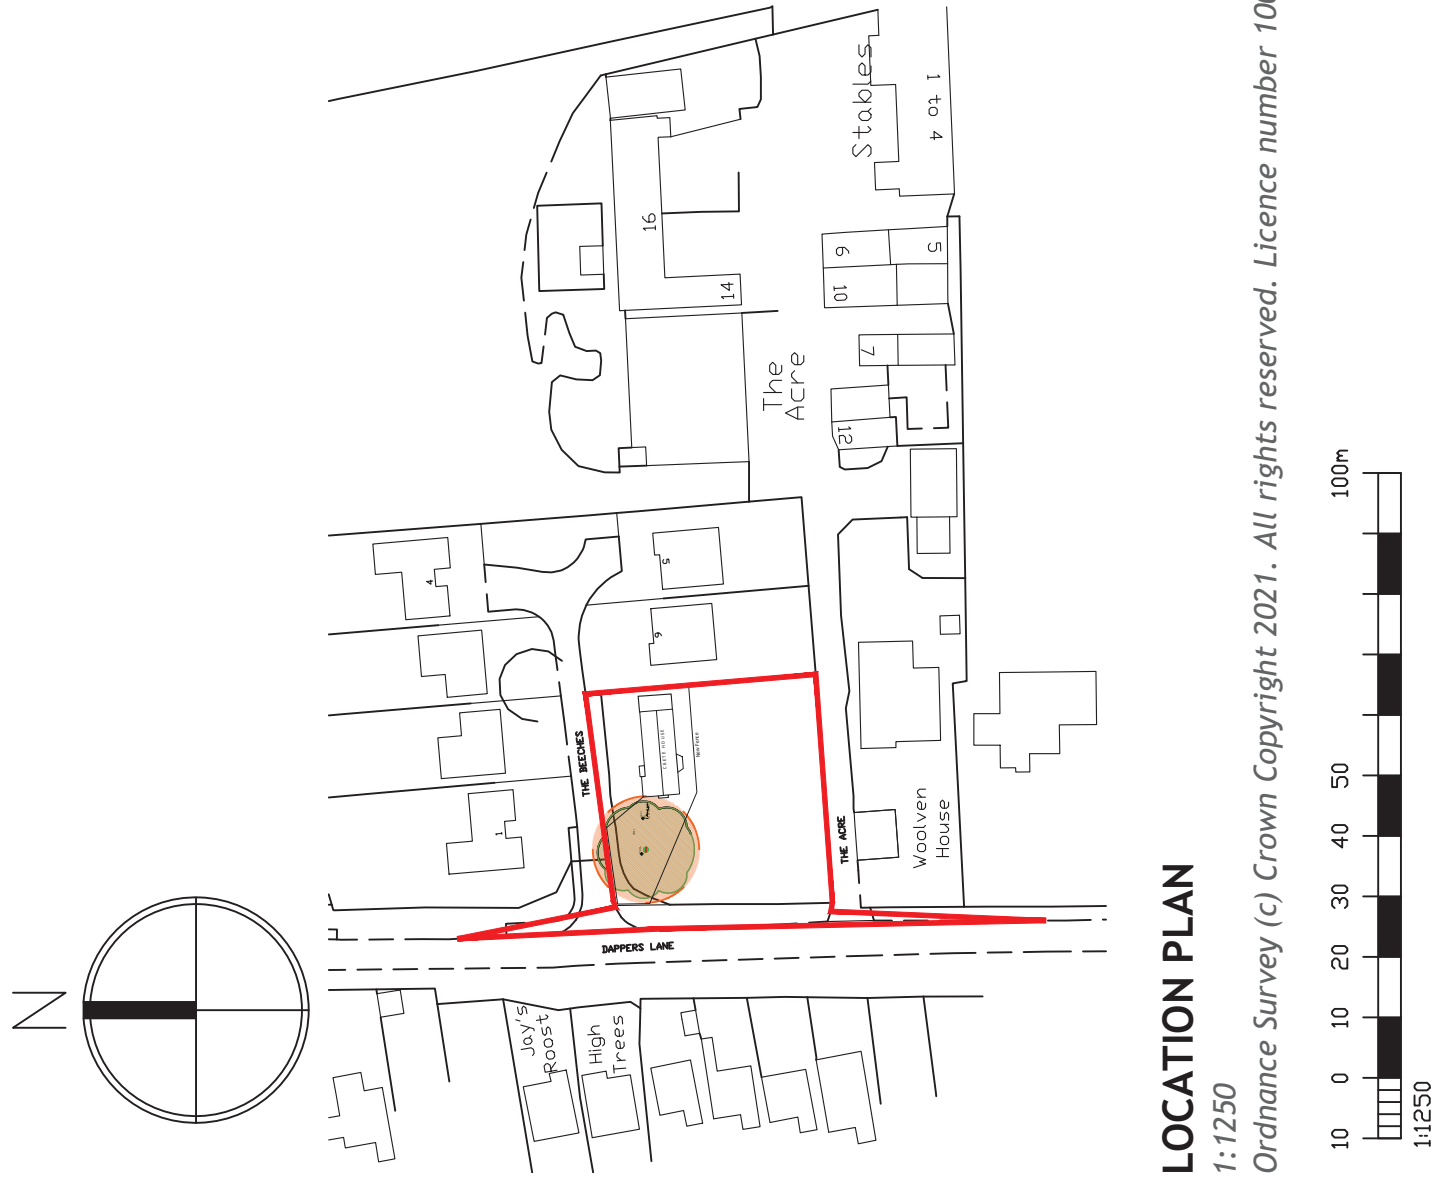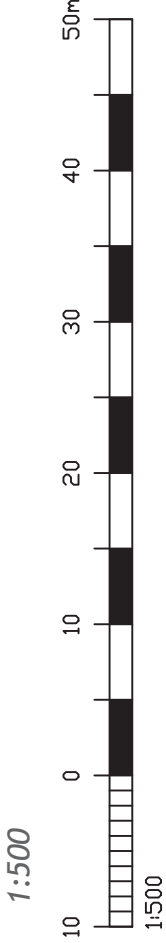


LOCATION PLAN
1:1250


Ordnance Survey (c) Crown Copyright 2021. All rights reserved. Licence number 100022432

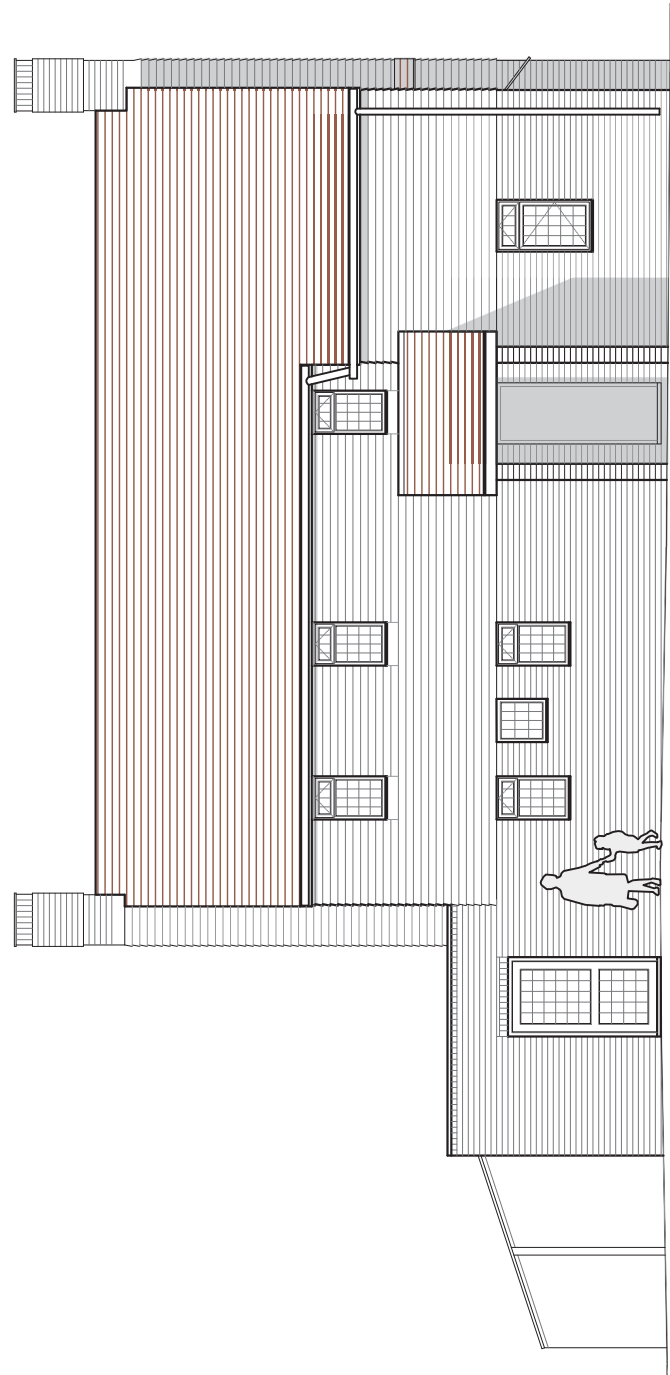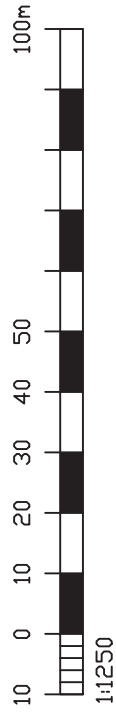


NORTH (FRONT)ELEVATION
1:100

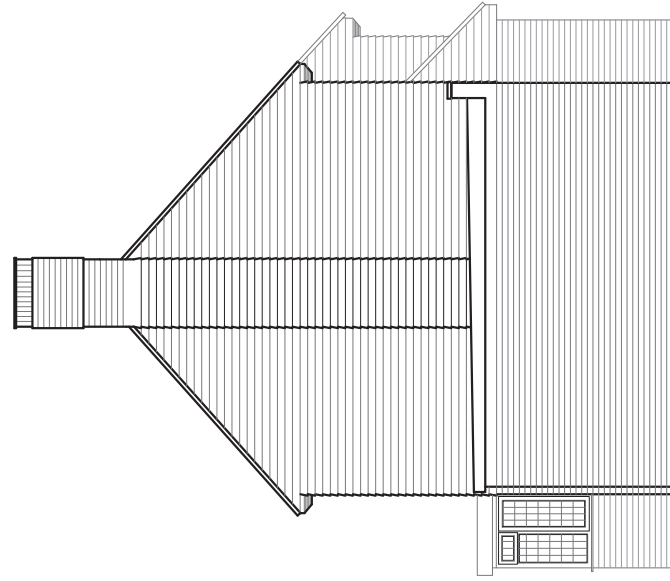

EAST (SIDE) ELEVATION
1:100

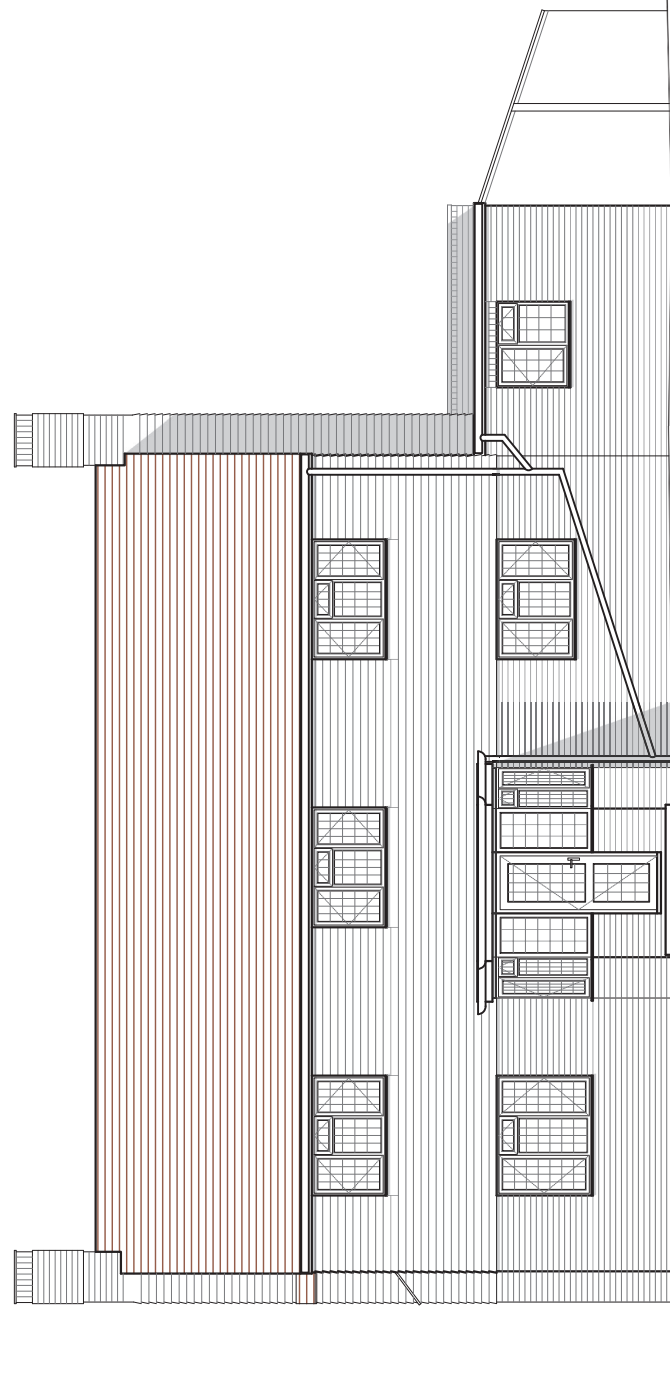

SOUTH (REAR) ELEVATION
1:100

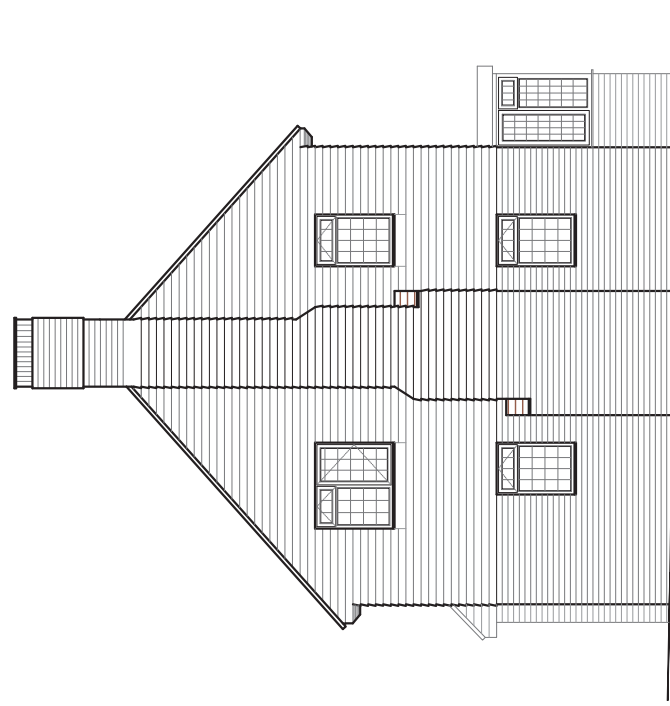

WEST (SIDE) ELEVATION
1:100

REV	DATE	AMENDMENT	DRAWN
A	17/01/22	Boundary Line amended to include visibility displays	NW

hd
architects

Harper Davies Architects Ltd
1 The Old Flour Mill,
Emsworth, PO10 7BT
01433 370 715

www.hdarchitects.co.uk

PROJECT
GRETE HOUSE
DAPPERS LANE

DRAWING
EXISTING PLAN
EXISTING ELEVATIONS
BLOCK PLAN
LOCATION PLAN

SCALE
1:100 @ A1
1:500 @ A1
1:1250 @ A1

DATE
21/02/21

REVISION
A

DRAWN
NW