

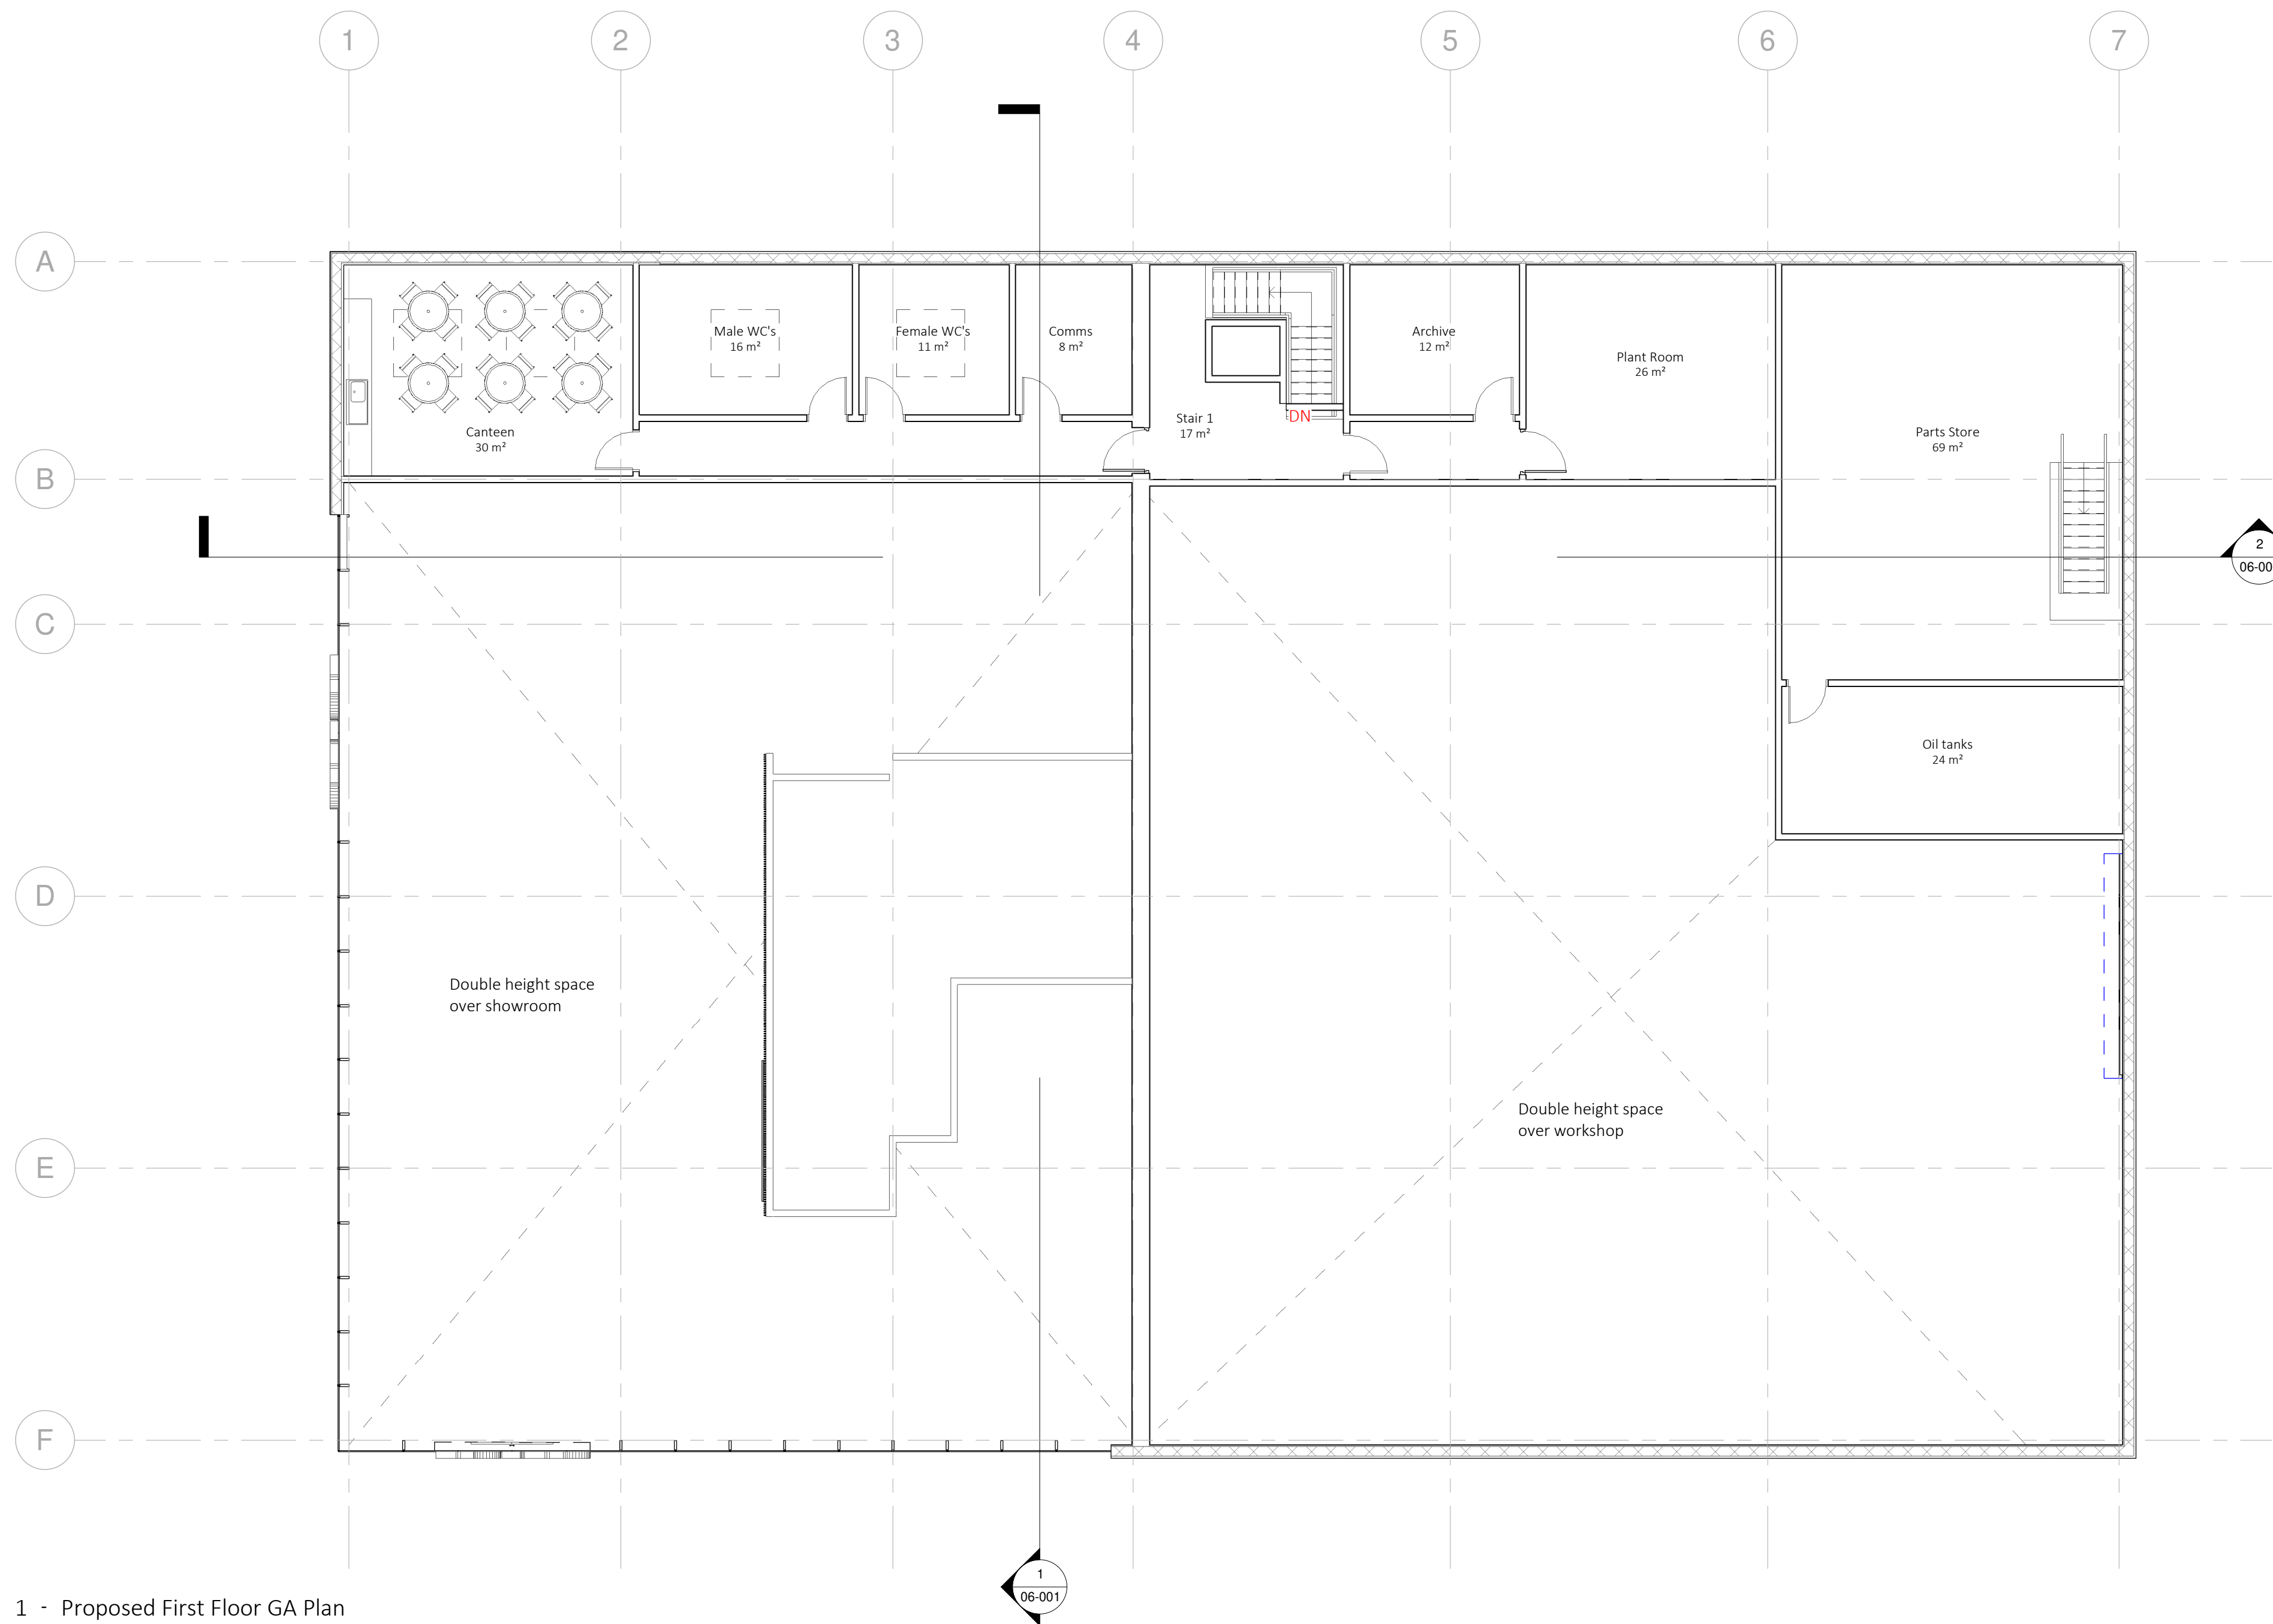


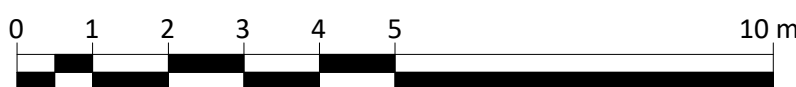

1 - Proposed First Floor GA Plan
1 : 100

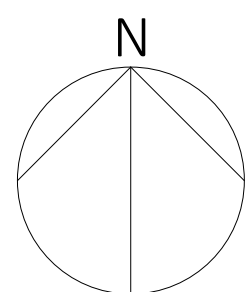

Caffyns Volvo Worthing

Drawing title
First Floor GA Plan

Amendments
Planning Issue

Drawing No.
3661-SRA-XX-L1-D-A-04-101

Revision
P01

Drawn by
MC

Checked by
EM

Approved by
Approver

A1 Scale
1 : 100

Date
**10/12/2021
09:01:57**

Reason for Issue
PLANNING

SRA | ARCHITECTS

Station House, Ashley Avenue Bath BA1 3DS | 01225 827444 | www.sra-architects.co.uk

© (UK 2021) SRA Architects LLP.

Notes
SRA ARCHITECTS LLP accepts no liability for use of this drawing by parties other than the party for whom it was prepared, or for purposes other than those for which it was prepared.
When the above drawing is issued in DWG format it is an uncontrolled version issued to enable the recipient to prepare their own documents/ models/drawings for which they are solely responsible. It is based on background information current at the time of issue. SRA ARCHITECTS LLP accepts no liability for any such alterations or additions to or discrepancies arising out of changes to such background information which occur to that information after it is issued by SRA ARCHITECTS LLP.
Responsibility is not accepted for errors made by others in scaling from this drawing.