


SINGLE STOREY EXTENSION

Fence


Patio

LOW BRICK WALL

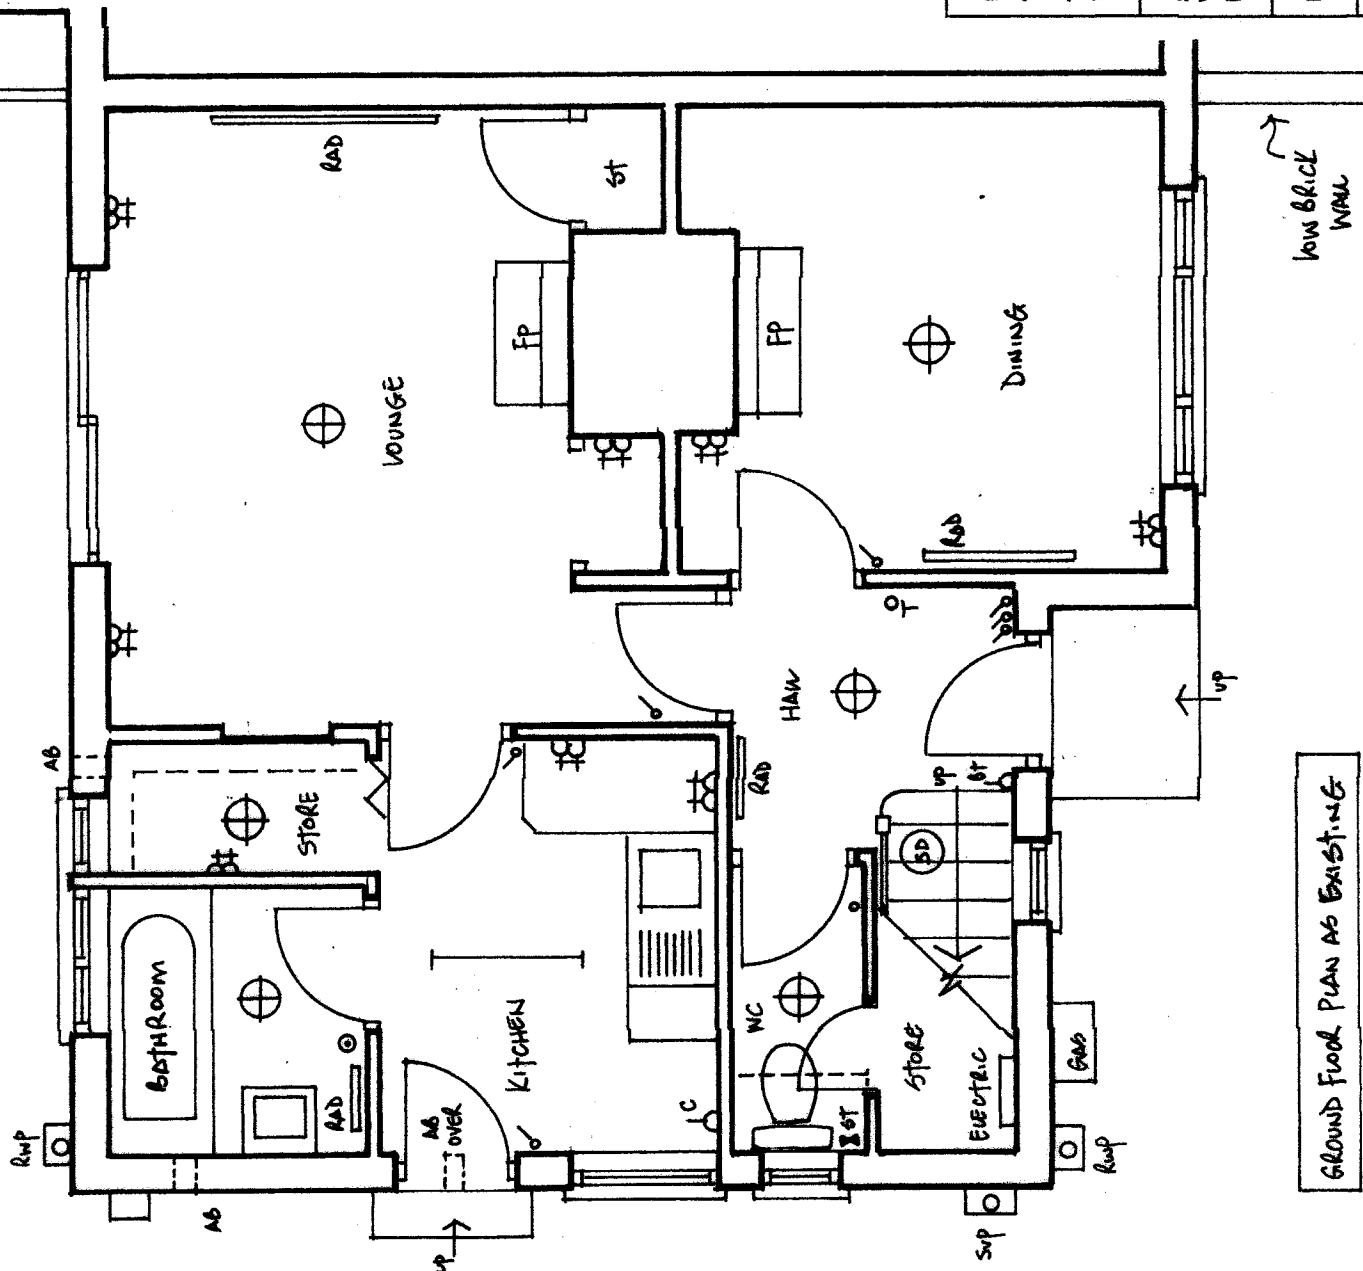

GROUND FLOOR PLAN AS EXISTING

Boundary

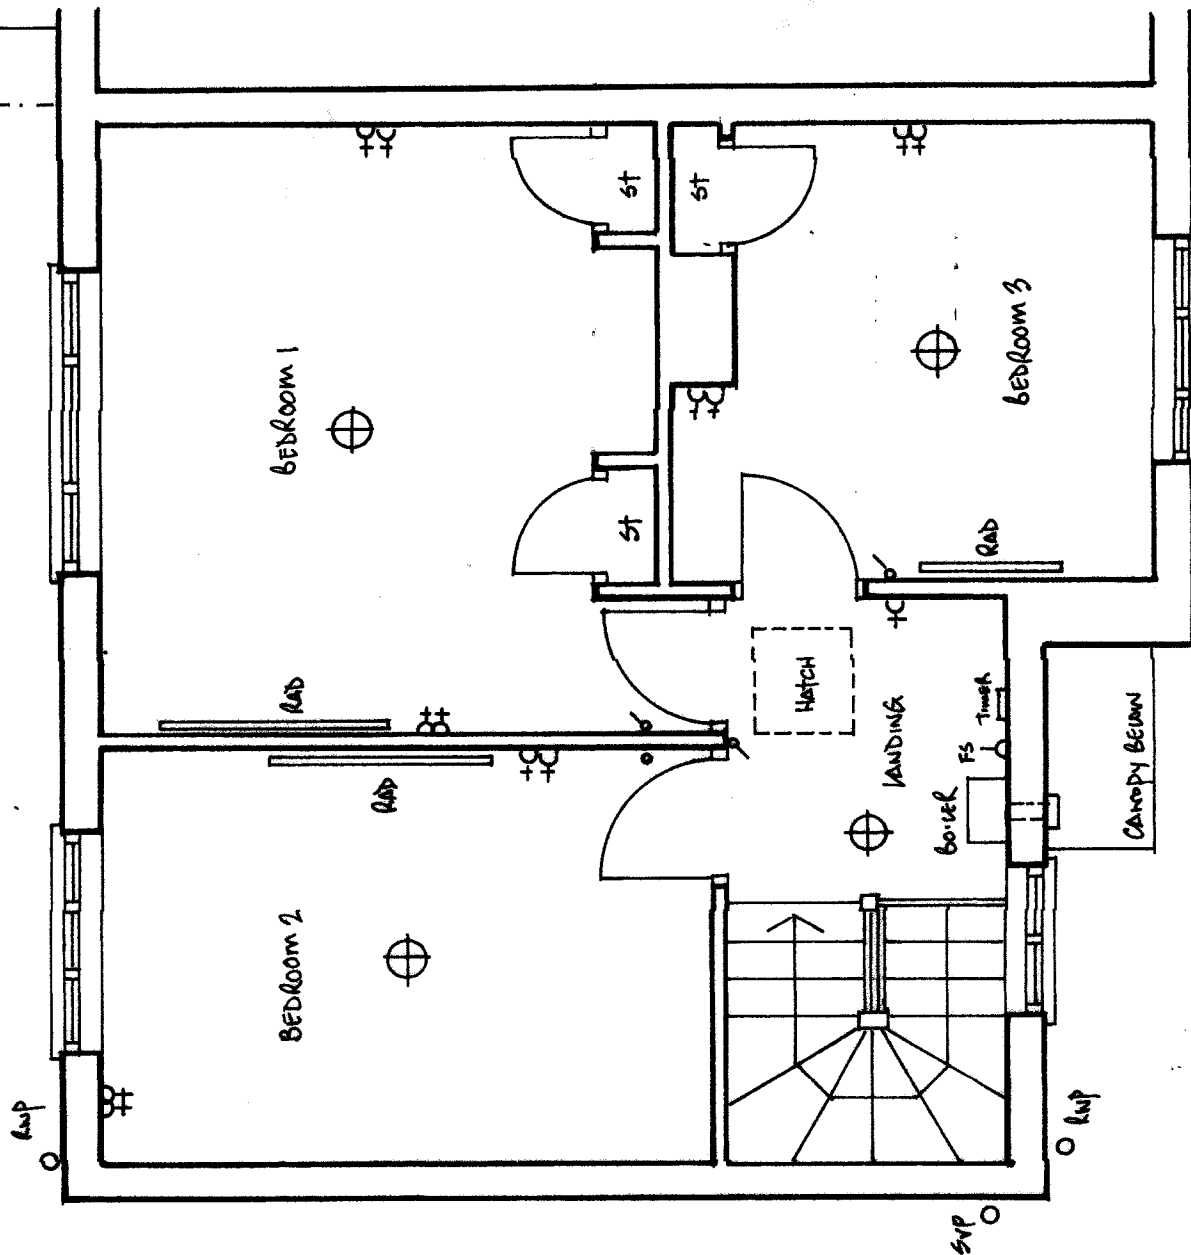

0 1 2 3m

SCALE BAR 1:50

FIRST FLOOR PLAN AS EXISTING

Brian Heap Architectural Consultant Tel: 01905 830000 brianheaparchitect@btconnect.com		5 Ham Manor Farm Cottages West Drive Angmering BN16 4JF	
Floor Plans as Existing		December 2021	
Drawing No. 21-20114-01 A		1:50 at A3	