



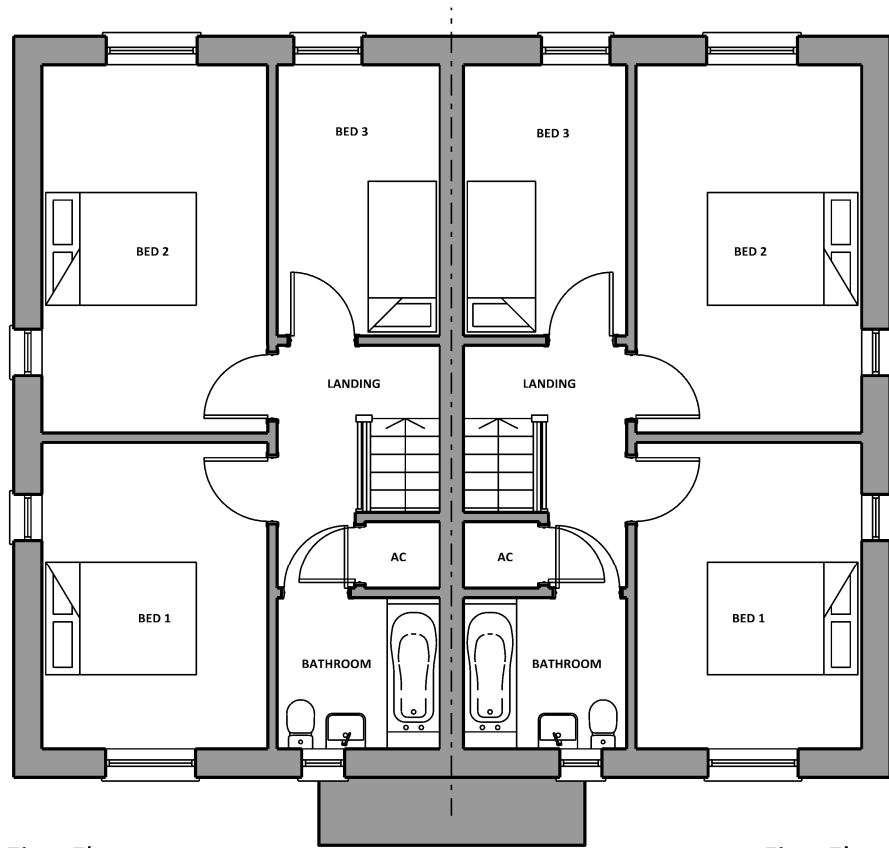


First Floor
Plot 08
FF GIA: 47.65sqm

First Floor
Plot 07
FF GIA: 47.65sqm

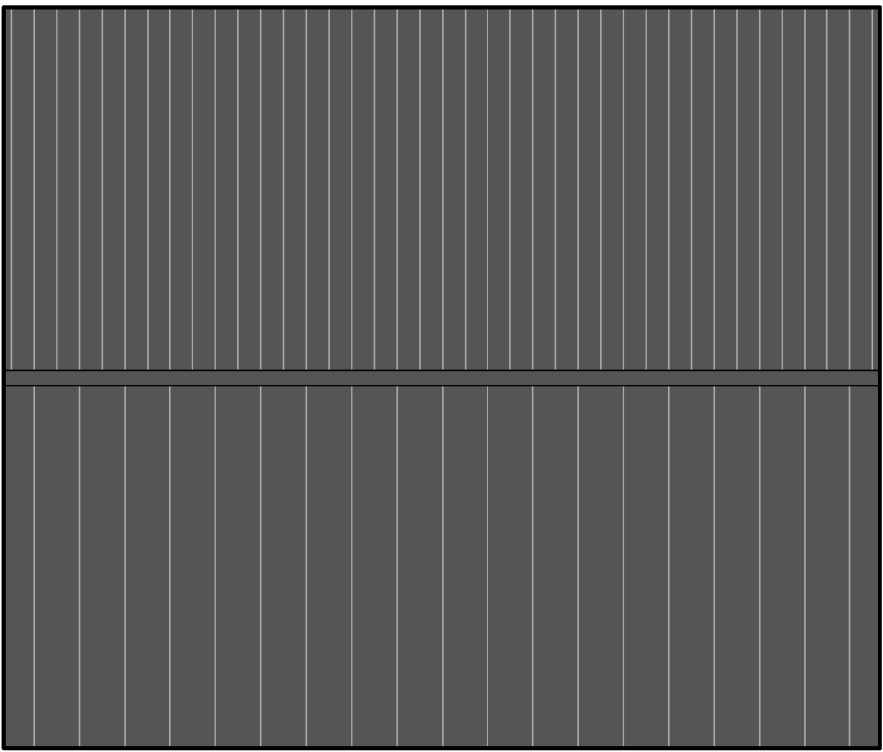

Roof
Plot 08

Roof
Plot 07

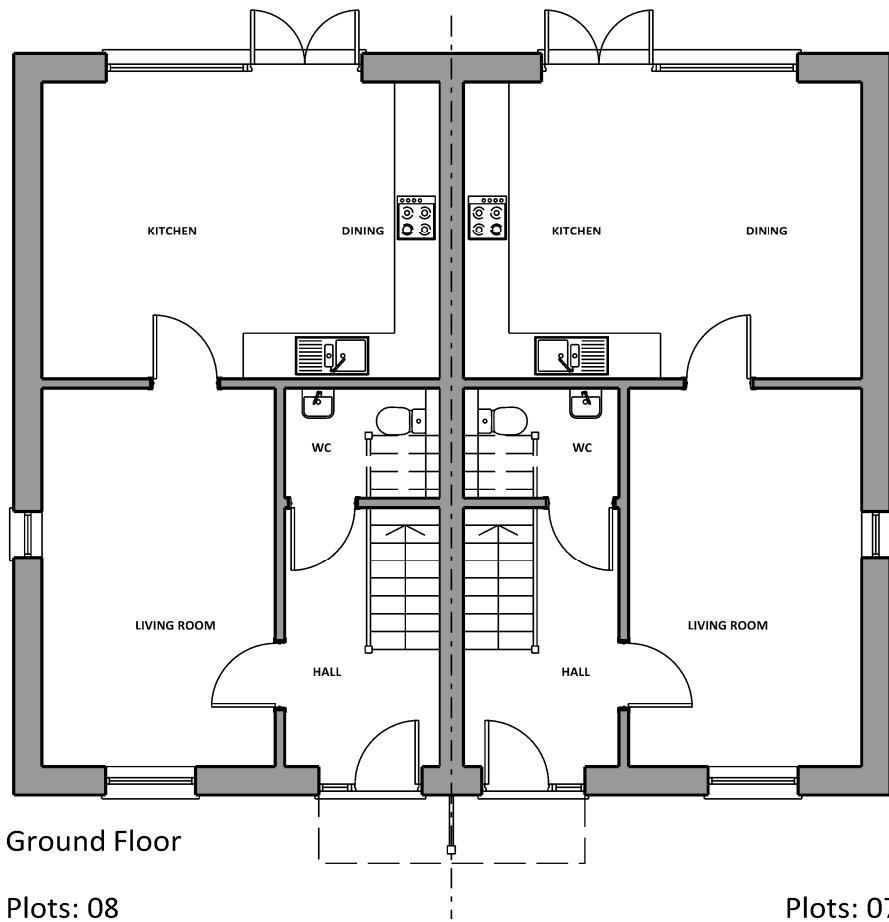

Ground Floor

Plots: 08
3 Bed 5 Person
GF GIA: 46.15sqm
Total GIA: 93.80sqm
Affordable

Plots: 07
3 Bed 5 Person
GF GIA: 46.15sqm
Total GIA: 93.80sqm
Affordable



Brook Lane Masterplan

Drawing title										Amendments	
Plots 7 & 8 - Floor & Roof Plans											
Type: AFF-3H-1											
Drawing No.										Revision	
3670-BRK-SRA-XX-XX-DR-A-04-210										P02	
Project No.	Location	Originator	Volume	Level	File Type	Disc	System	Number		Date	Reason for Issue
JA	AB	AB								22/01/2021	PLANNING

SRA | ARCHITECTS

Station House Ashley Avenue Bath BA1 3DS | 01225 827444 | www.sra-architects.co.uk
© (UK 2021) SRA Architects LLP. Responsibility is not accepted for errors made by others in scaling from this drawing.