




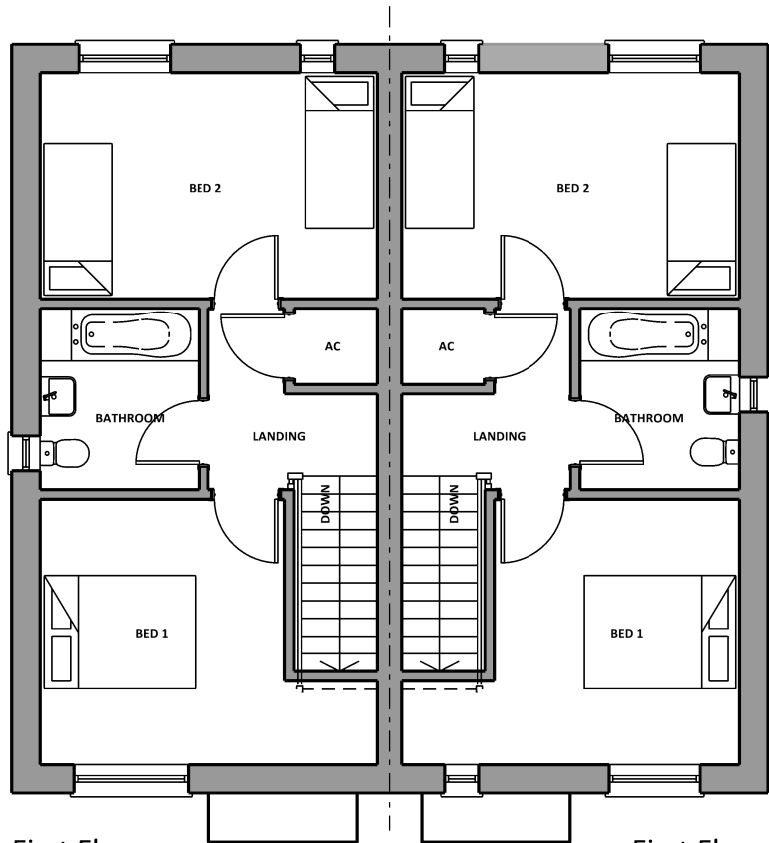


First Floor
Plot 12
FF GIA: 40.85sqm

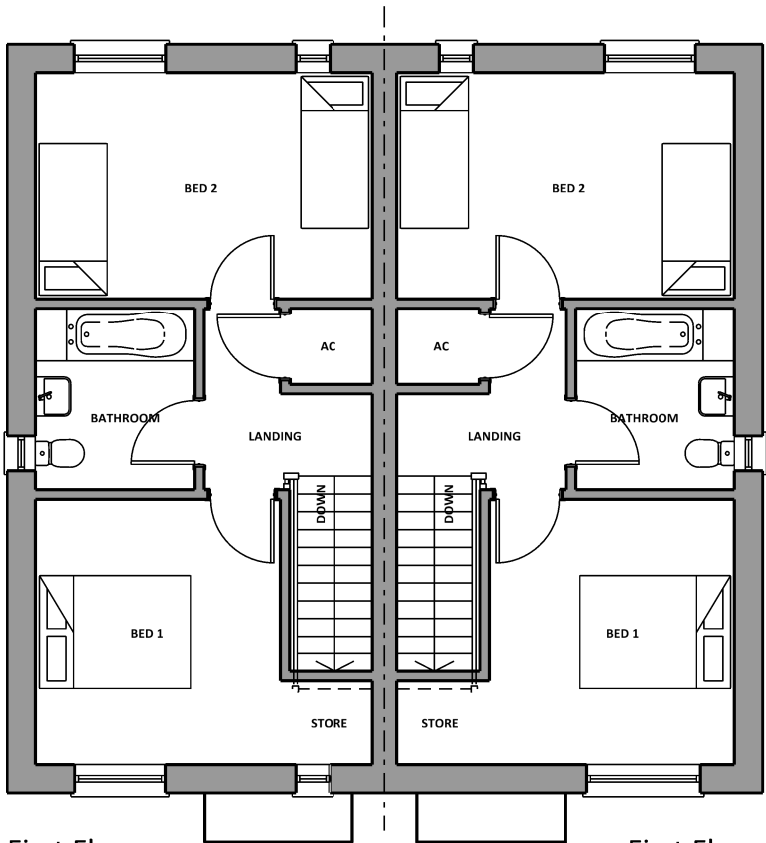


First Floor
Plot 11
FF GIA: 40.85sqm

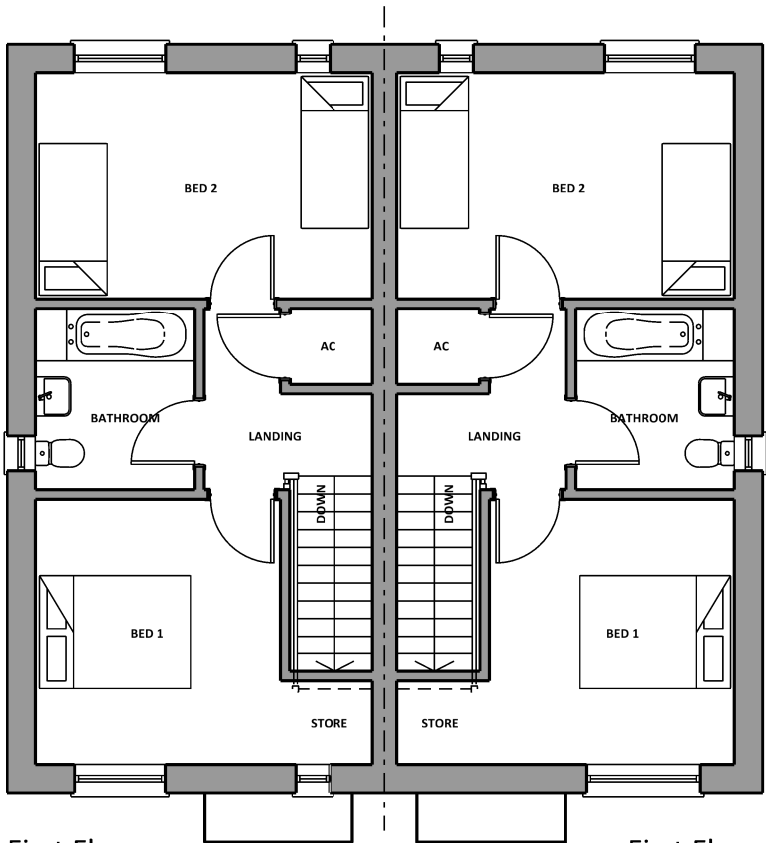


First Floor
Plot 10
FF GIA: 40.85sqm

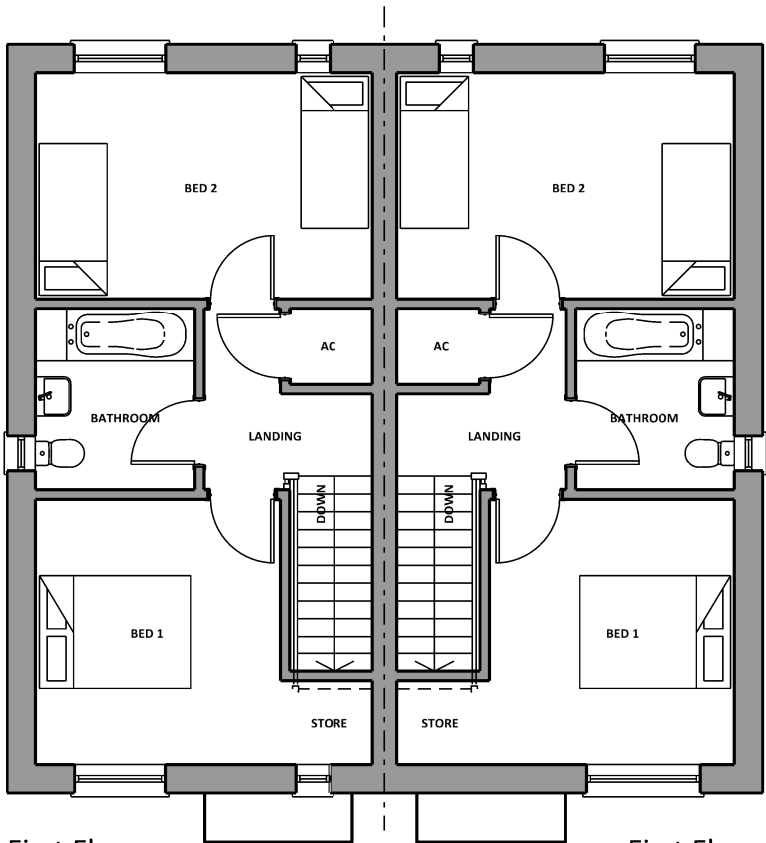


First Floor
Plot 09
FF GIA: 40.85sqm

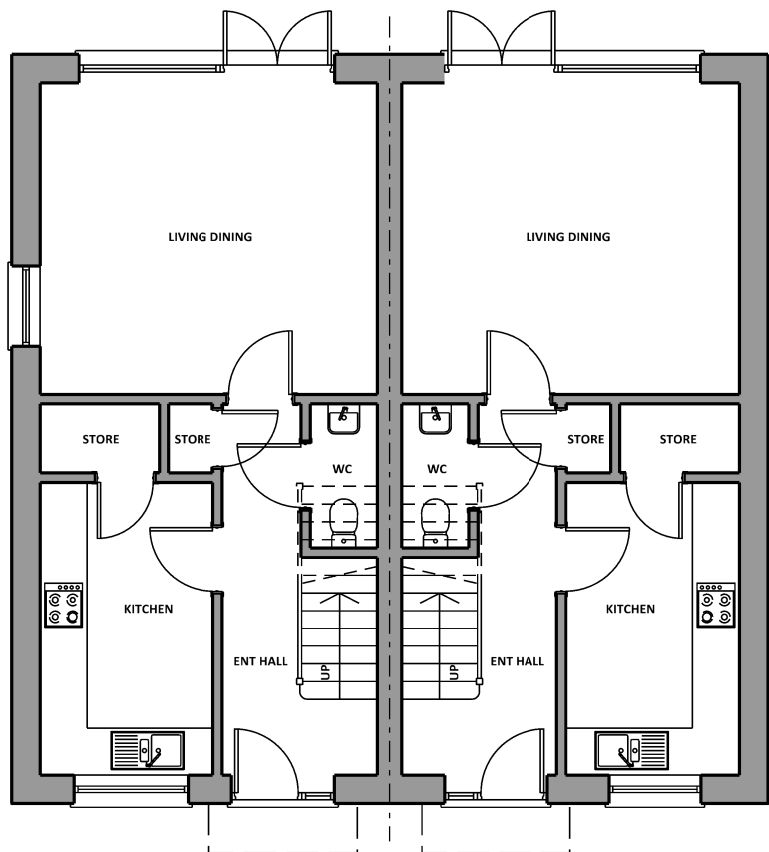


Ground Floor
Plot: 12
2 Bed 4 Person
GF GIA: 38.83sqm
Total GIA: 79.68sqm
Affordable

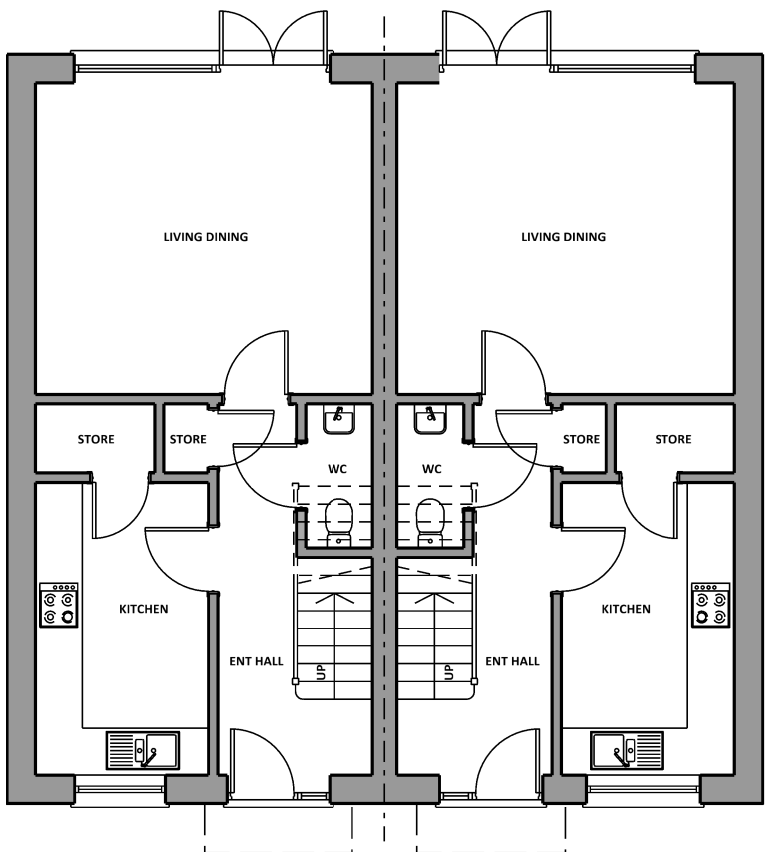

Ground Floor
Plot: 11
2 Bed 4 Person
GF GIA: 38.83sqm
Total GIA: 79.68sqm
Affordable

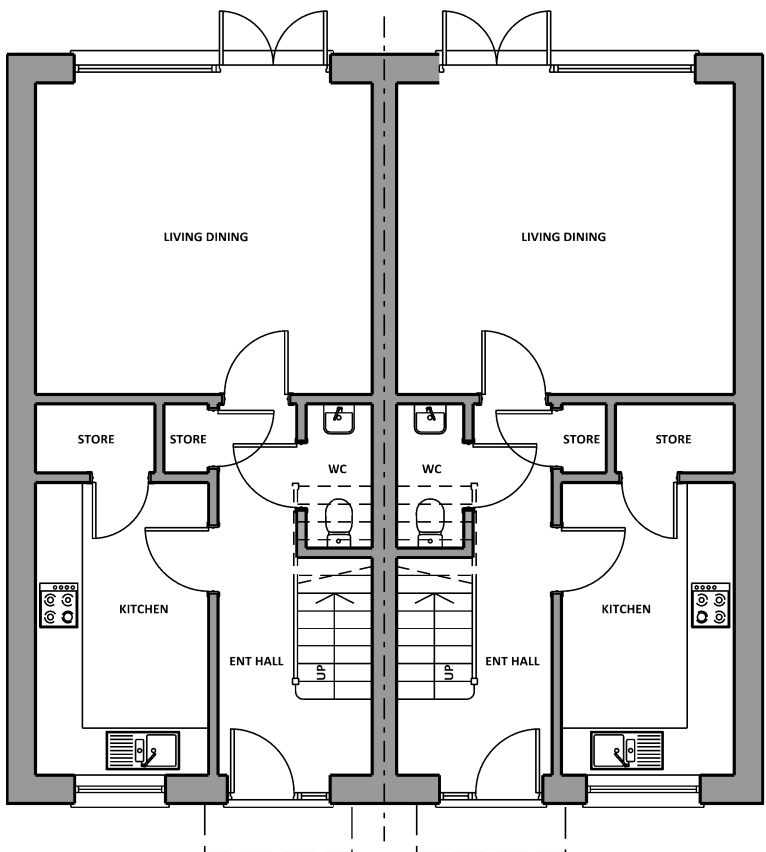

Ground Floor
Plot: 10
2 Bed 4 Person
GF GIA: 38.83sqm
Total GIA: 79.68sqm
Affordable

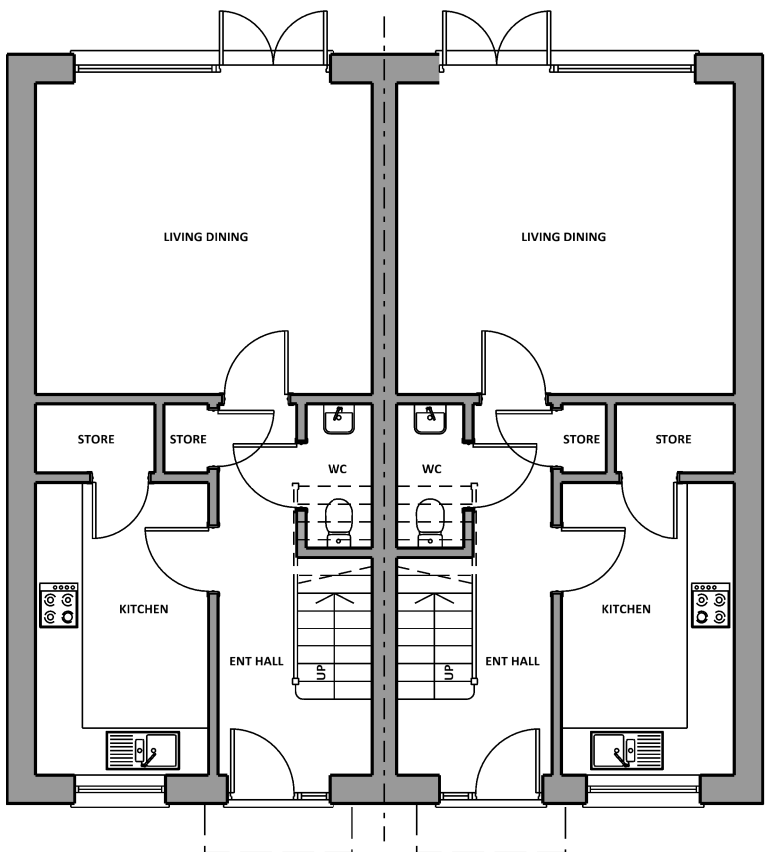

Ground Floor
Plot: 09
2 Bed 4 Person
GF GIA: 38.83sqm
Total GIA: 79.68sqm
Affordable



Brook Lane Masterplan

Drawing title										Amendments													
Plots 9-12 - Floor Plans																							
Type: AFF-2H-1																							
Drawing No.										Revision													
3670-BRK-SRA-XX-XX-DR-A-04-215										P02													
Project No.		Location		Originator		Volume		Level		File Type		Disc		System		Number							
Drawn by				Checked by				Approved by				A3 Scale				Date				Reason for Issue			
JA				AB				AB				1:100				22/01/2021				PLANNING			

SRA | ARCHITECTS

Station House Ashley Avenue Bath BA1 3DS | 01225 827444 | www.sra-architects.co.uk
© (UK 2021) SRA Architects LLP. Responsibility is not accepted for errors made by others in scaling from this drawing.