



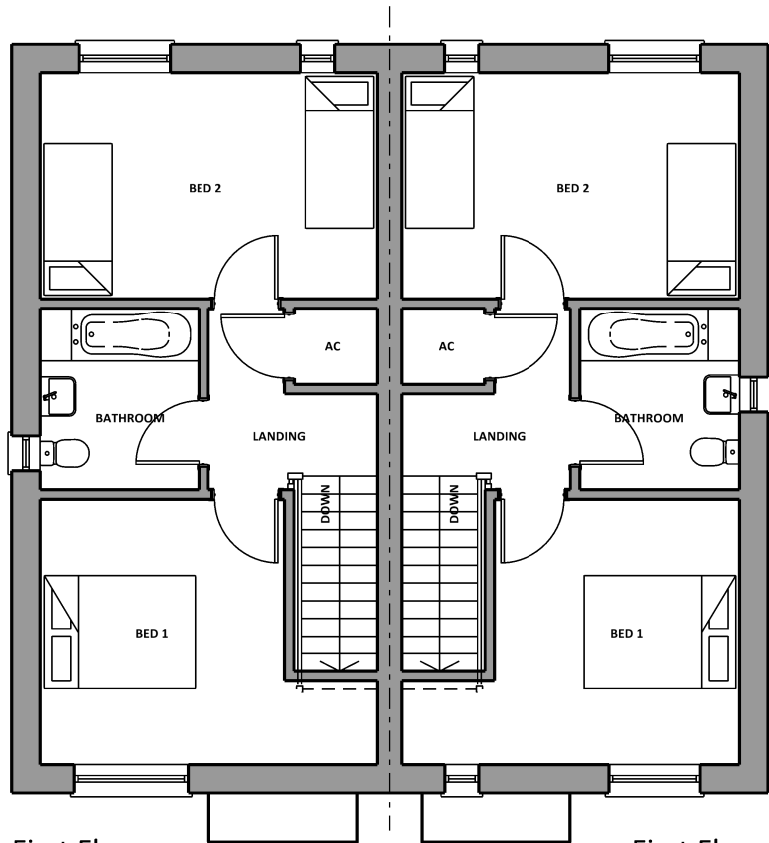


First Floor
Plot: 16
FF GIA: 40.85sqm

First Floor
Plot: 15
FF GIA: 40.85sqm

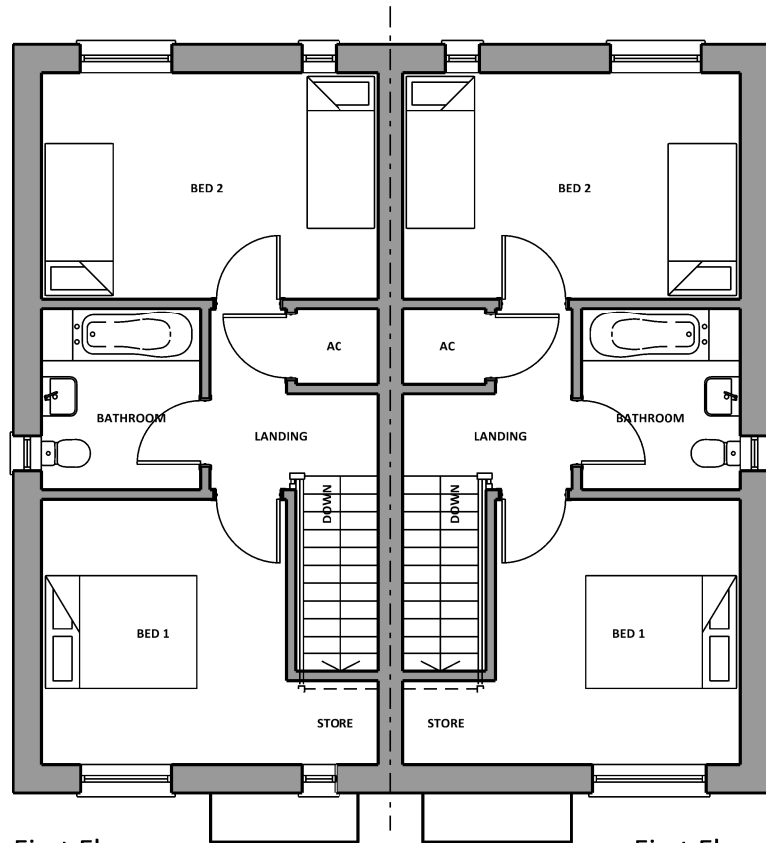


First Floor
Plot: 14
FF GIA: 40.85sqm

First Floor
Plot: 13
FF GIA: 40.85sqm

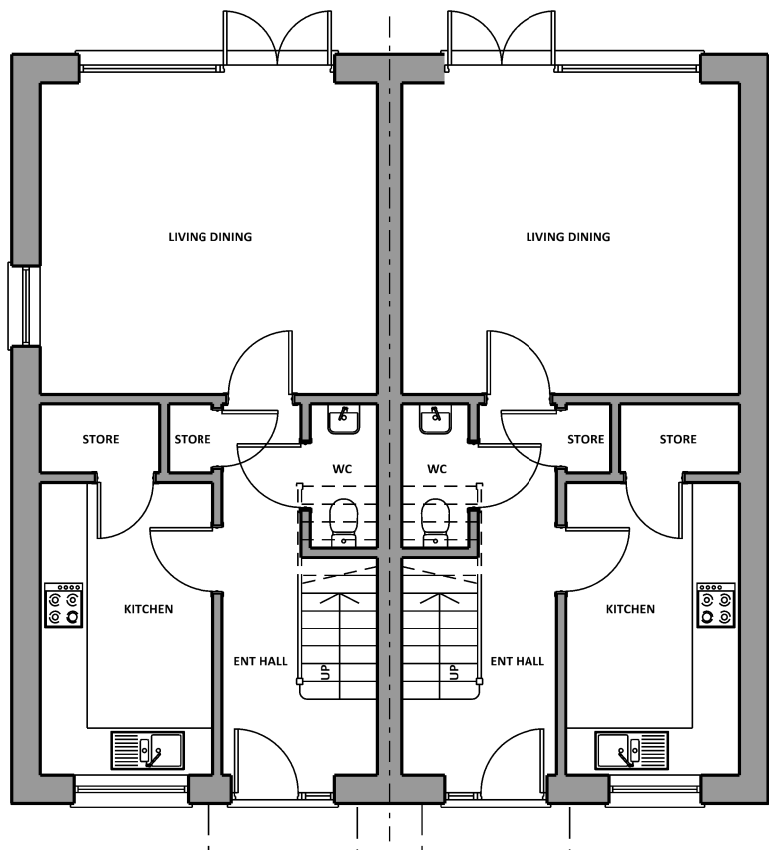


Ground Floor
Plot: 16
2 Bed 4 Person
GF GIA: 38.83sqm
Total GIA: 79.63sqm
Affordable

Ground Floor
Plot: 15
2 Bed 4 Person
GF GIA: 38.83sqm
Total GIA: 79.63sqm
Affordable

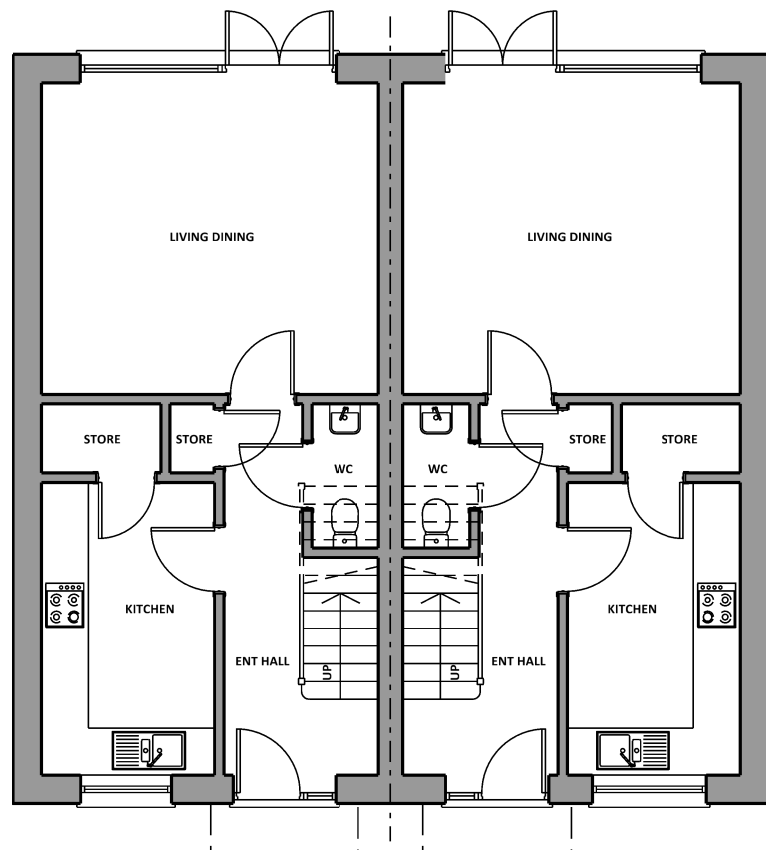

Ground Floor
Plot: 14
2 Bed 4 Person
GF GIA: 38.83sqm
Total GIA: 79.63sqm
Affordable

Ground Floor
Plot: 13
2 Bed 4 Person
GF GIA: 38.83sqm
Total GIA: 79.63sqm
Affordable

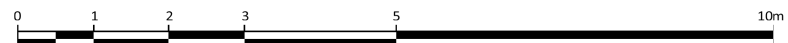

Brook Lane Masterplan

Drawing title										Amendments	
Plots 13-16 - Floor Plans											
Type: AFF-2H-1											
Drawing No.										Revision	
3670-BRK-SRA-XX-XX-DR-A-04-220										P02	
Project No.	Location	Originator	Volume	Level	File Type	Disc	System	Number		Date	Reason for Issue
JA	AB	AB								22/01/2021	PLANNING

SRA | ARCHITECTS

Station House Ashley Avenue Bath BA1 3DS | 01225 827444 | www.sra-architects.co.uk
© (UK 2021) SRA Architects LLP. Responsibility is not accepted for errors made by others in scaling from this drawing.