



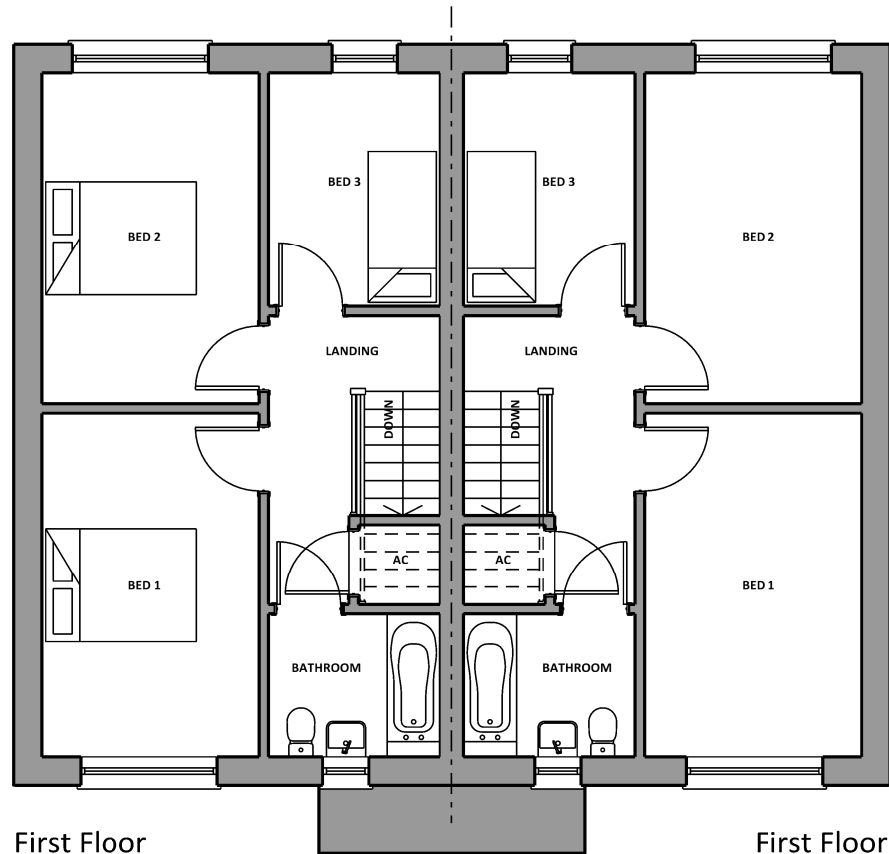


First Floor
Plot 02
FF GIA: 47.65sqm

First Floor
Plot 01
FF GIA: 47.65sqm

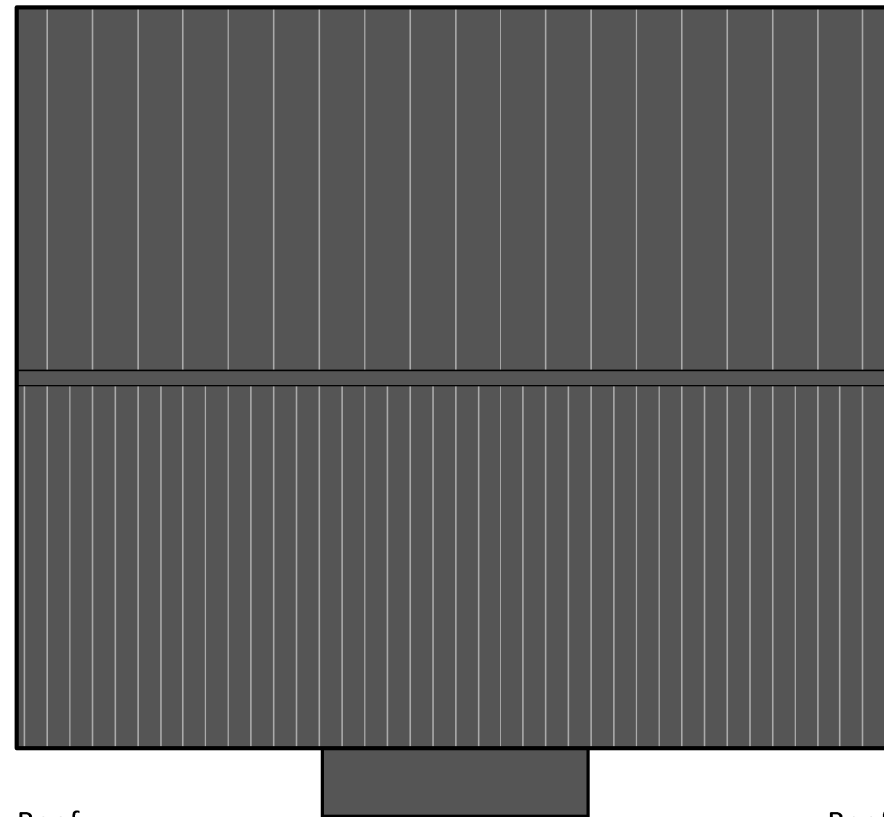

Roof
Plot 02

Roof
Plot 01

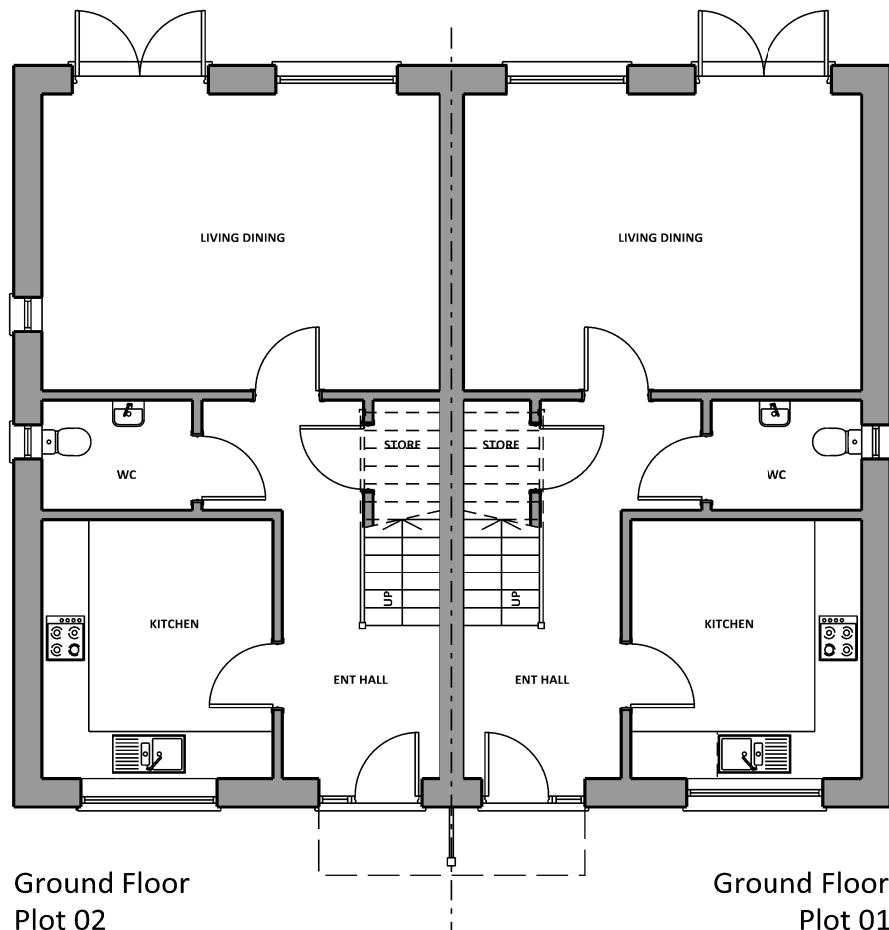

Ground Floor
Plot 02
3 Bed 5 Person
GF GIA: 46.15sqm
Total GIA: 93.80sqm
Intermediate

Ground Floor
Plot 01
3 Bed 5 Person
GF GIA: 46.15sqm
Total GIA: 93.80sqm
Intermediate



Brook Lane Masterplan

Drawing title										Amendments	
Plots 1 & 2 - Floor & Roof Plans											
Type: INT.3.H.1											
Drawing No.										Revision	
3670-BRK-SRA-XX-XX-DR-A-04-200										P02	
Project No.	Location	Originator	Volume	Level	File Type	Disc	System	Number		Date	Reason for Issue
JA	AB	AB								20/01/2021	PLANNING

SRA | ARCHITECTS

Station House Ashley Avenue Bath BA1 3DS | 01225 827444 | www.sra-architects.co.uk
© (UK 2021) SRA Architects LLP. Responsibility is not accepted for errors made by others in scaling from this drawing.