



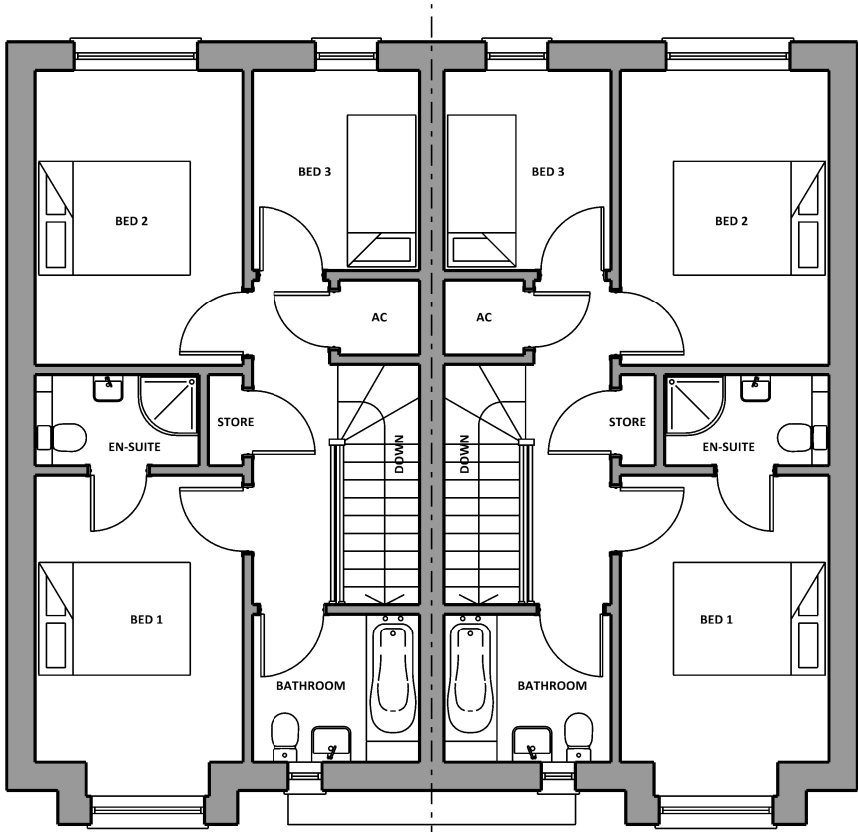


First Floor
Plot 38
FF GIA: 47.31sqm

First Floor
Plot 39
FF GIA: 47.31sqm

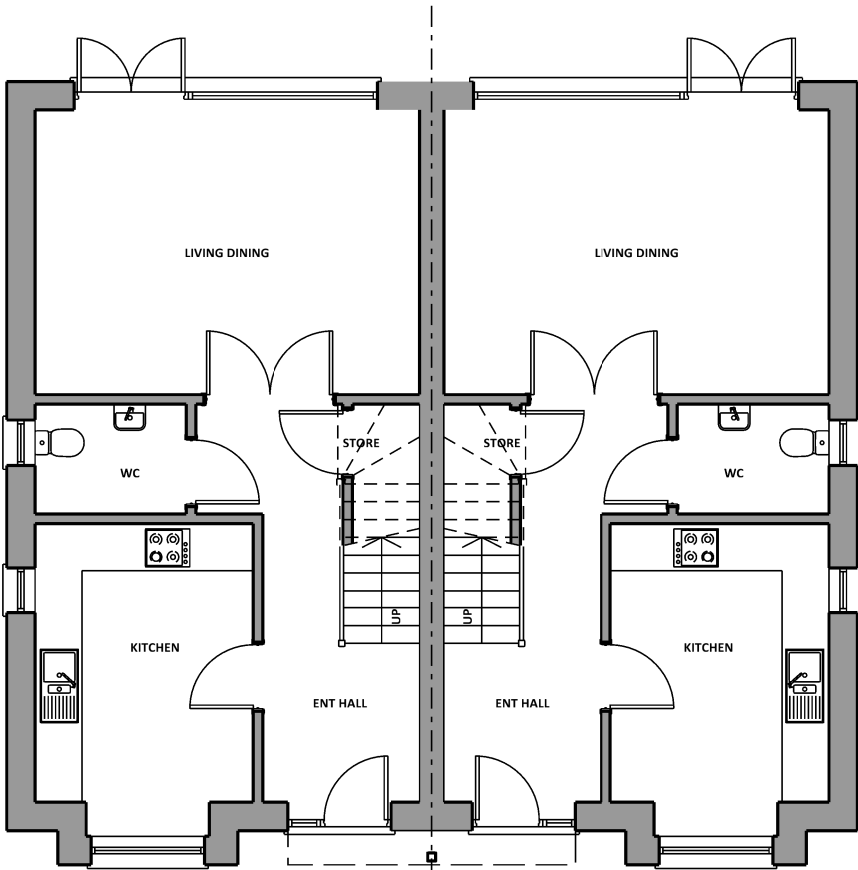

Ground Floor
Plot 38
3 Bed 5 Person
GF GIA: 45.31sqm
Total GIA: 92.62sqm
Private

Ground Floor
Plot 39
3 Bed 5 Person
GF GIA: 45.31sqm
Total GIA: 92.62sqm
Private

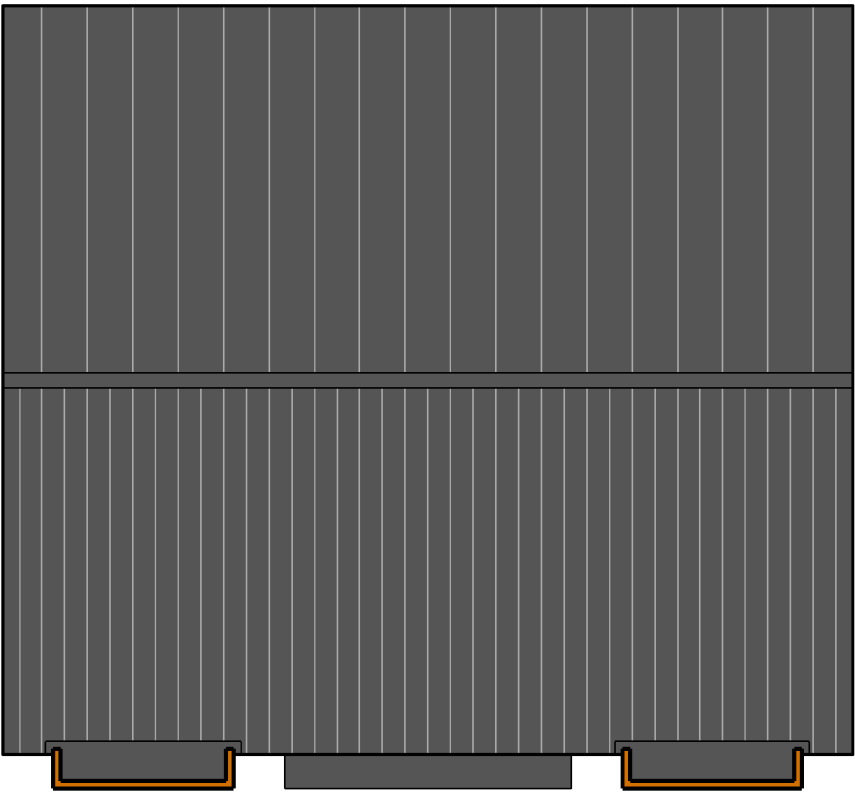

Roof
Plot 38

Roof
Plot 39

Brook Lane Masterplan

Drawing title								Amendments	
Plots 38 & 39 - Plans									
Type: P-3H-7									
Drawing No.								Revision	
3670-BRK-SRA-XX-XX-DR-A-04-270								P02	
Project No.	Location	Originator	Volume	Level	File Type	Disc	System	Number	
JA	AB	AB							
Drawn by				Checked by		Approved by		A3 Scale	Reason for Issue
JA				AB		AB		1:100	PLANNING

SRA | ARCHITECTS

Station House Ashley Avenue Bath BA1 3DS | 01225 827444 | www.sra-architects.co.uk
© (UK 2021) SRA Architects LLP. Responsibility is not accepted for errors made by others in scaling from this drawing.

