



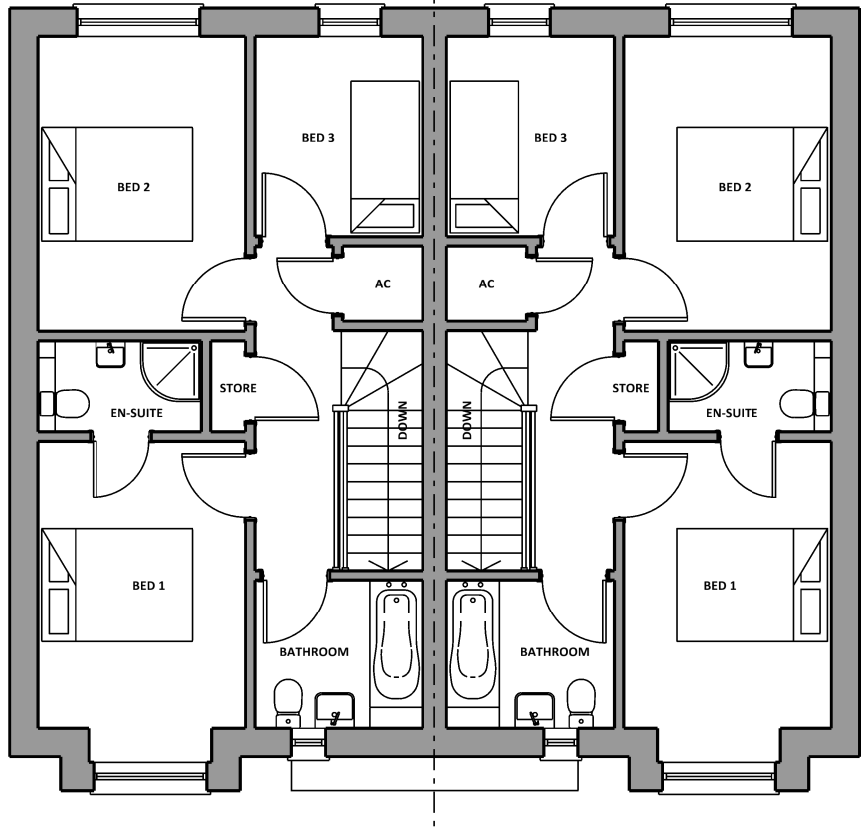


First Floor
Plots 62, 64 & 66
Plots 69, 71, 73 & 75
FF GIA: 47.31sqm

First Floor
Plots 63, 65 & 67
Plots 70, 72, 74 & 76
FF GIA: 47.31sqm

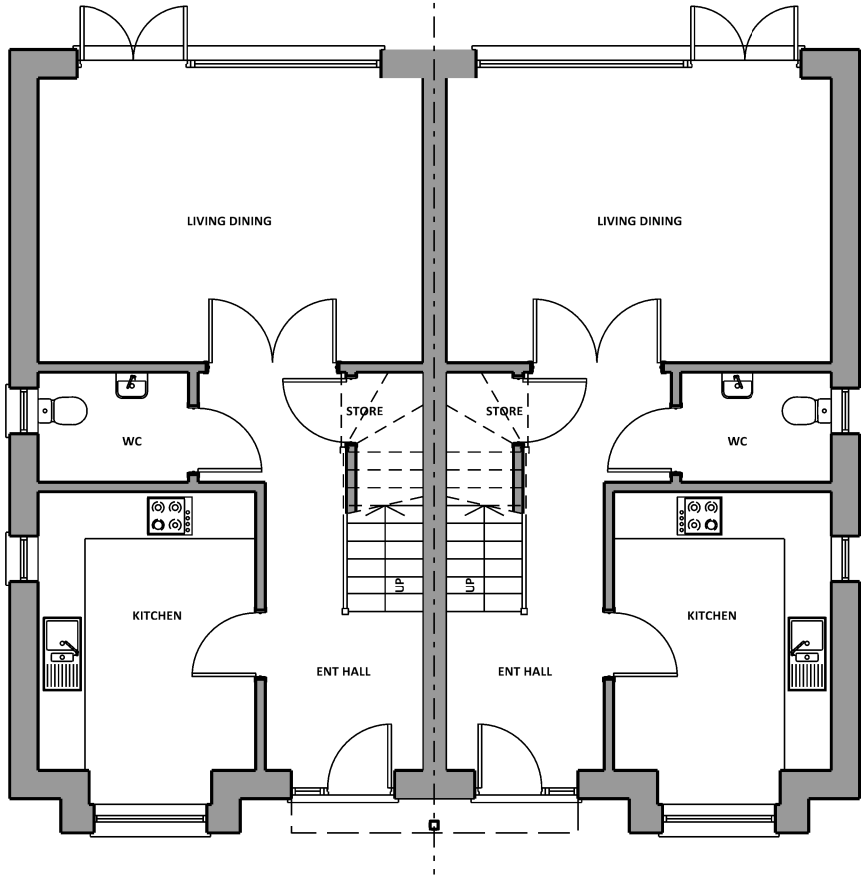

Ground Floor
Plots 62, 64 & 66
Plots 69, 71, 73 & 75
3 Bed 5 Person
GF GIA: 45.31sqm
Total GIA: 92.62sqm
Private

Ground Floor
Plots 63, 65 & 67
Plots 70, 72, 74 & 76
3 Bed 5 Person
GF GIA: 45.31sqm
Total GIA: 92.62sqm
Private

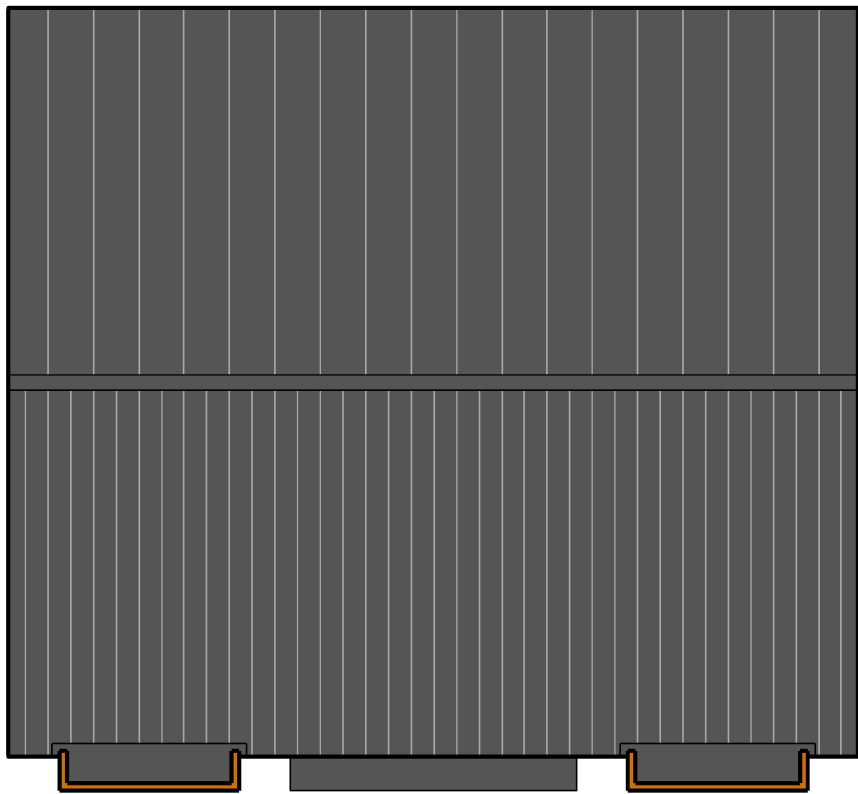

Roof
Plots 62, 64 & 66
Plots 69, 71, 73 & 75

Roof
Plots 63, 65 & 67
Plots 70, 72, 74 & 76



Brook Lane Masterplan

Drawing title
Plots 62 to 67 & 69 to 76 - Plans
Type: P-3H-8

Drawing No.
3670-BRK-SRA-XX-XX-DR-A-04-295

Project No.	Location	Originator	Volume	Level	File Type	Disc	System	Number
JA	AB	AB	A3 Scale	1:100				

Drawn by	Checked by	Approved by	A3 Scale	Date	Reason for Issue
JA	AB	AB	1:100	22/01/2021	PLANNING

Station House Ashley Avenue Bath BA1 3DS | 01225 827444 | www.sra-architects.co.uk
© (UK 2021) SRA Architects LLP. Responsibility is not accepted for errors made by others in scaling from this drawing.