




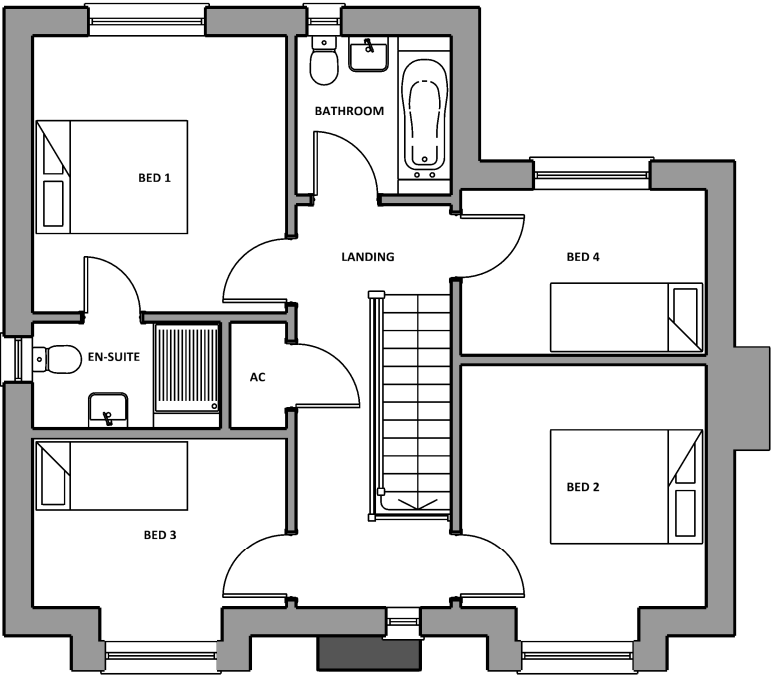

First Floor
Plot 90
FF GIA: 62.07sqm

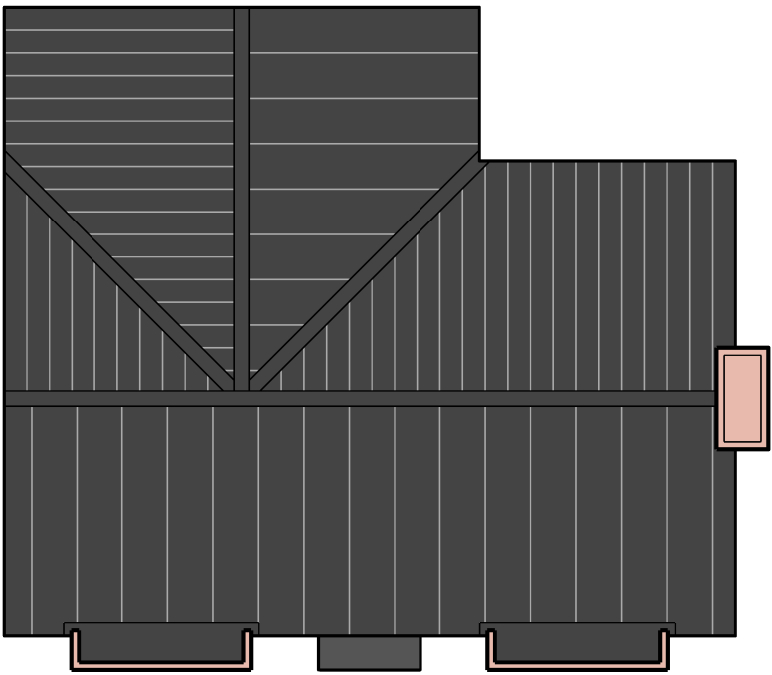

Roof
Plot 90

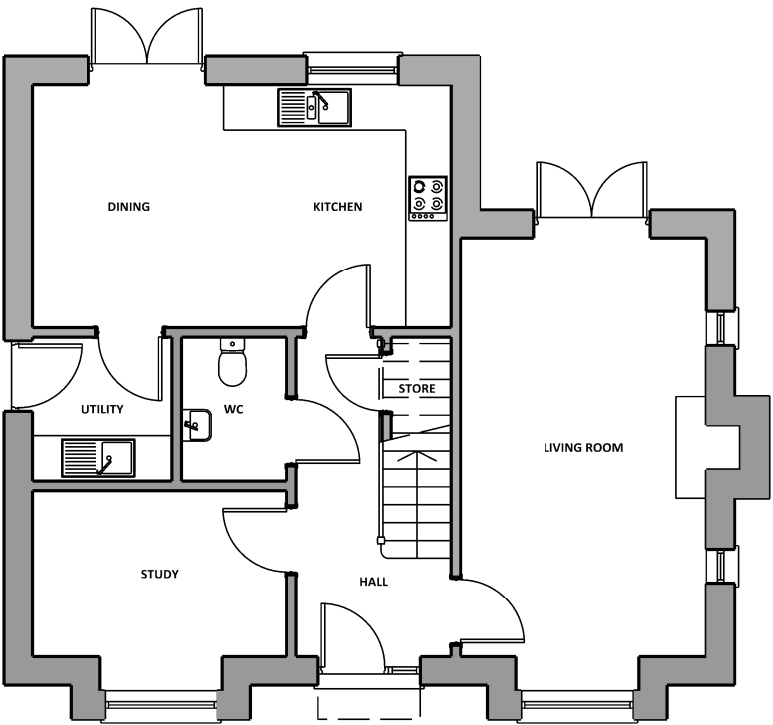

Ground Floor
Plot 90
4 Bed 6 Person
GF GIA: 60.47sqm
Total GIA: 122.54sqm
Private

Brook Lane Masterplan

Drawing title
Plots 90 - Plans
Type: P-4H-1

Drawing No.
3670-BRK-SRA-XX-XX-DR-A-04-310

Project No.	Location	Originator	Volume	Level	File Type	Disc	System	Number	Date	Reason for Issue
JA	AB	AB	1:100	22/01/2021	PLANNING					

SRA | ARCHITECTS

Station House Ashley Avenue Bath BA1 3DS | 01225 827444 | www.sra-architects.co.uk
© (UK 2021) SRA Architects LLP. Responsibility is not accepted for errors made by others in scaling from this drawing.

