



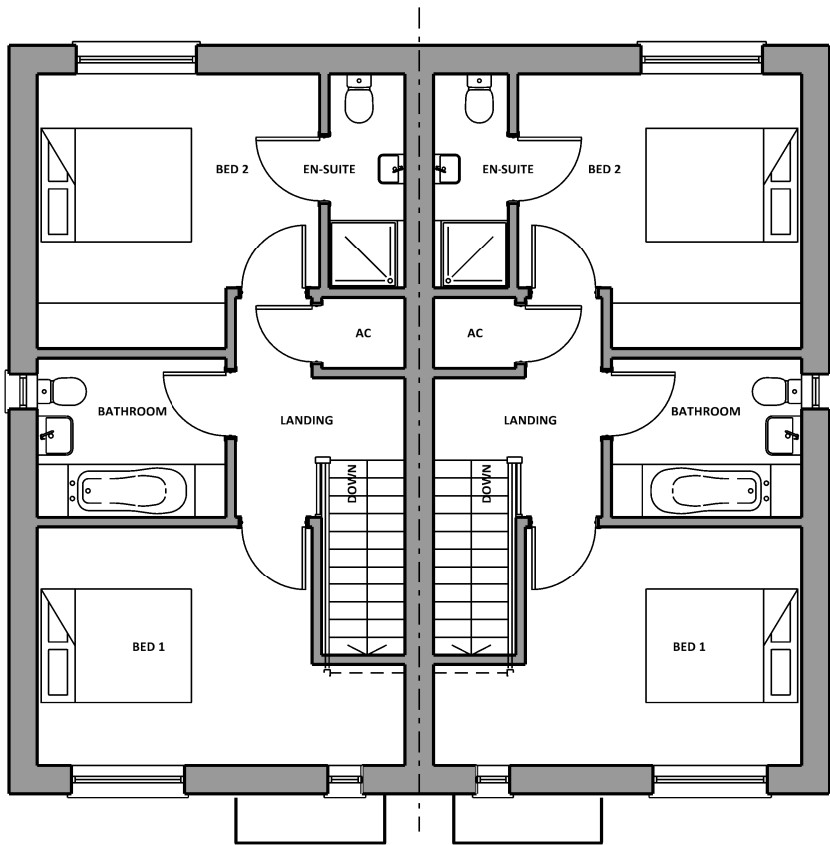


First Floor
Plots 40, 42, 60, 77 & 87
FF GIA: 44.51sqm

First Floor
Plots 41, 43, 61, 78 & 88
FF GIA: 44.51sqm

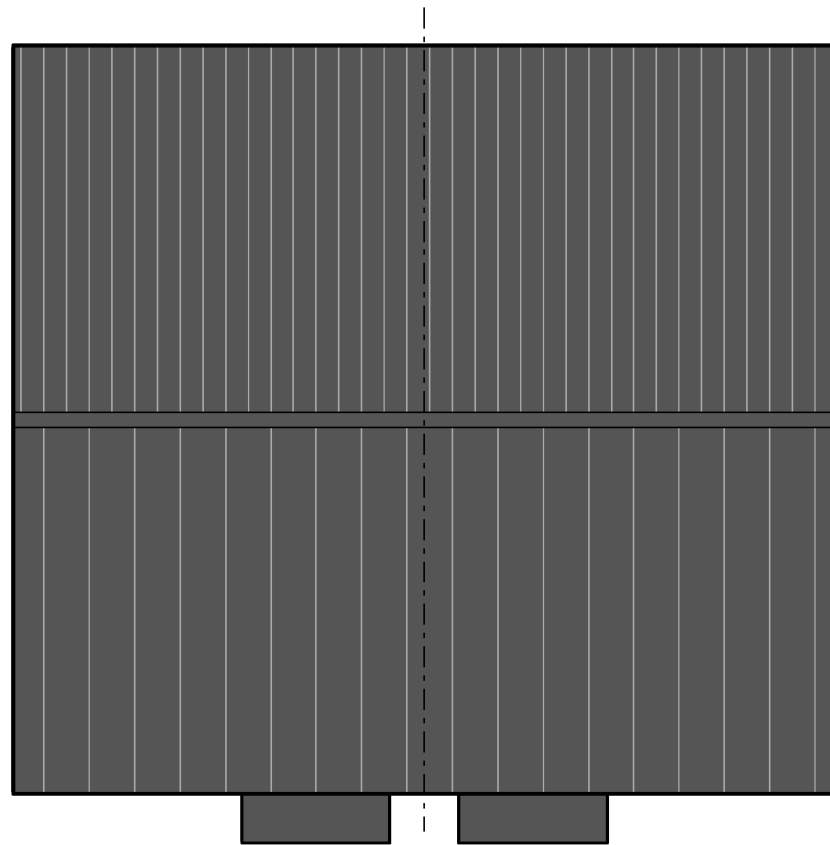

Roof
Plots 40, 42, 60, 77 & 87

Roof
Plots 41, 43, 61, 78 & 88

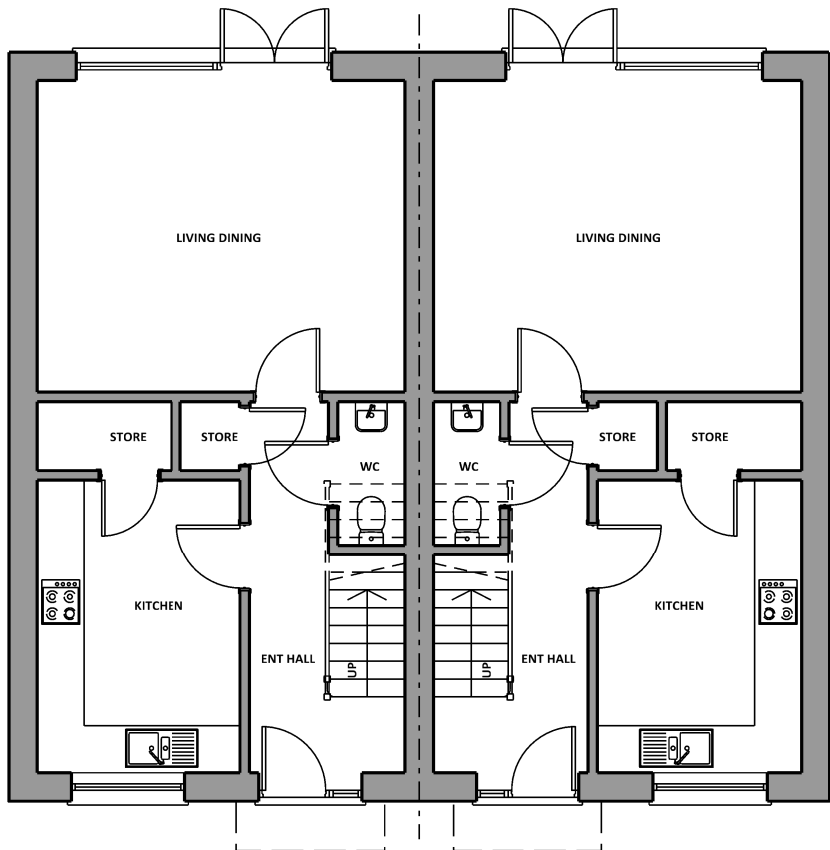

Ground Floor
Plots 40, 42, 60, 77 & 87
2 Bed 4 Person
GF GIA: 42.49sqm
Total GIA: 87.00sqm
Private

Ground Floor
Plots 41, 43, 61, 78 & 88
2 Bed 4 Person
GF GIA: 42.49sqm
Total GIA: 87.00sqm
Private



Brook Lane Masterplan

Drawing title
Plots 40-43-60-61-77-78-87-88 - Plans
Type: P-2H-1

Drawing No.
3670-BRK-SRA-XX-XX-DR-A-04-275

Project No.	Location	Originator	Volume	Level	File Type	Disc	System	Number	Date	Reason for Issue
JA	AB	AB	A3 Scale	1:100	22/01/2021	PLANNING				

SRA | ARCHITECTS

Station House Ashley Avenue Bath BA1 3DS | 01225 827444 | www.sra-architects.co.uk
© (UK 2021) SRA Architects LLP. Responsibility is not accepted for errors made by others in scaling from this drawing.