



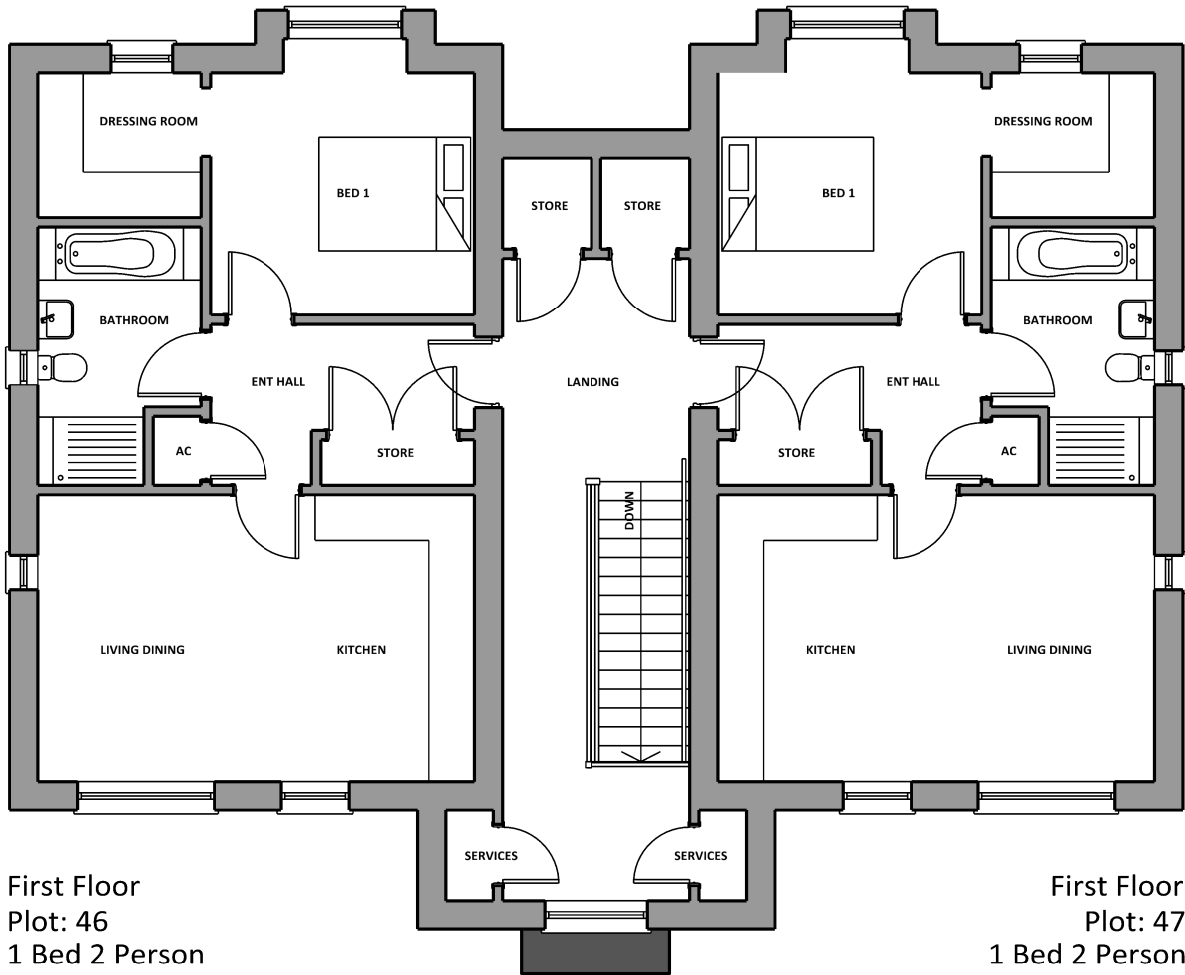


First Floor
Plot: 46
1 Bed 2 Person
GF GIA: 54.87sqm
Private

First Floor
Plot: 47
1 Bed 2 Person
GF GIA: 54.87sqm
Private

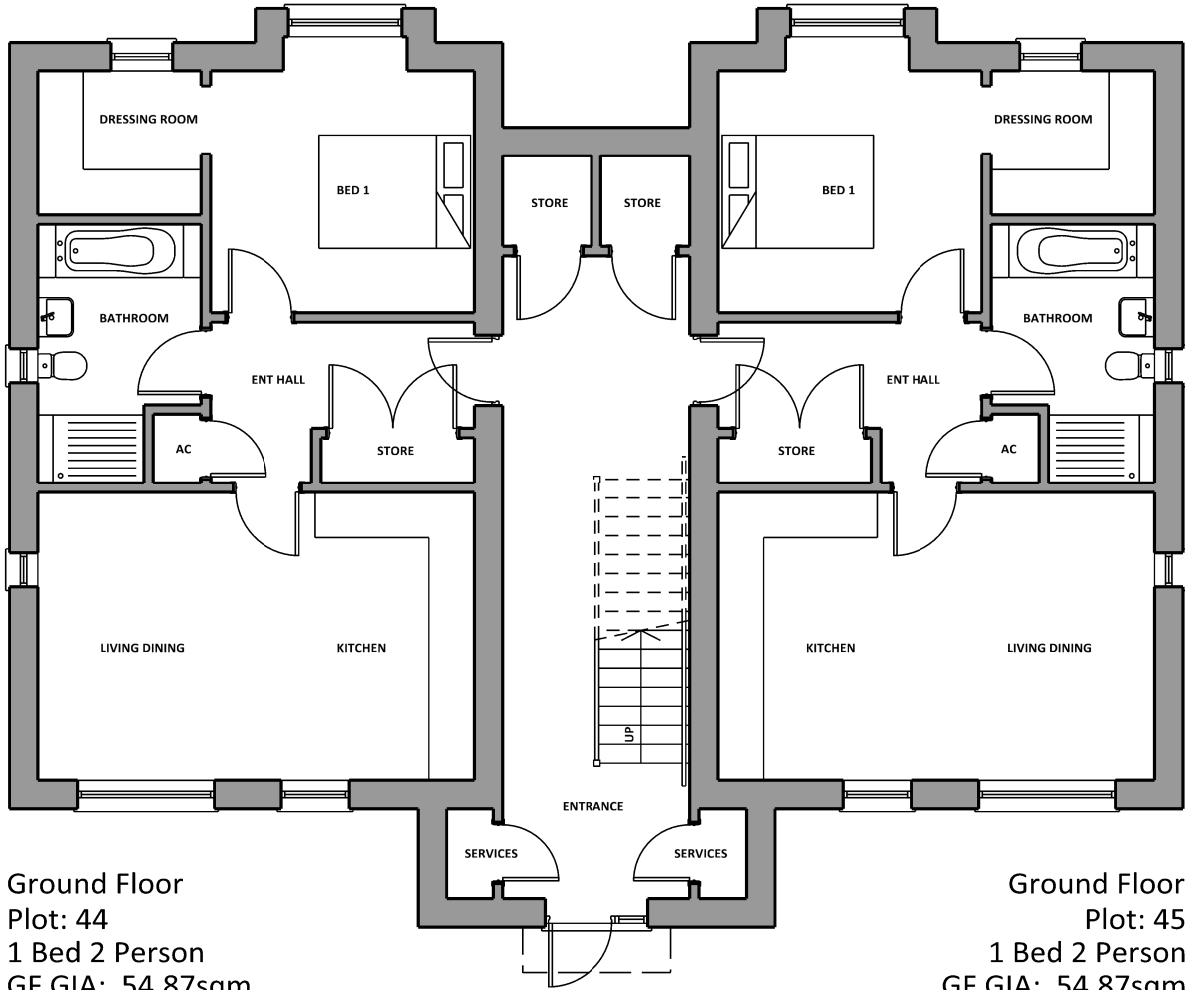

Ground Floor
Plot: 44
1 Bed 2 Person
GF GIA: 54.87sqm
Private

Ground Floor
Plot: 45
1 Bed 2 Person
GF GIA: 54.87sqm
Private

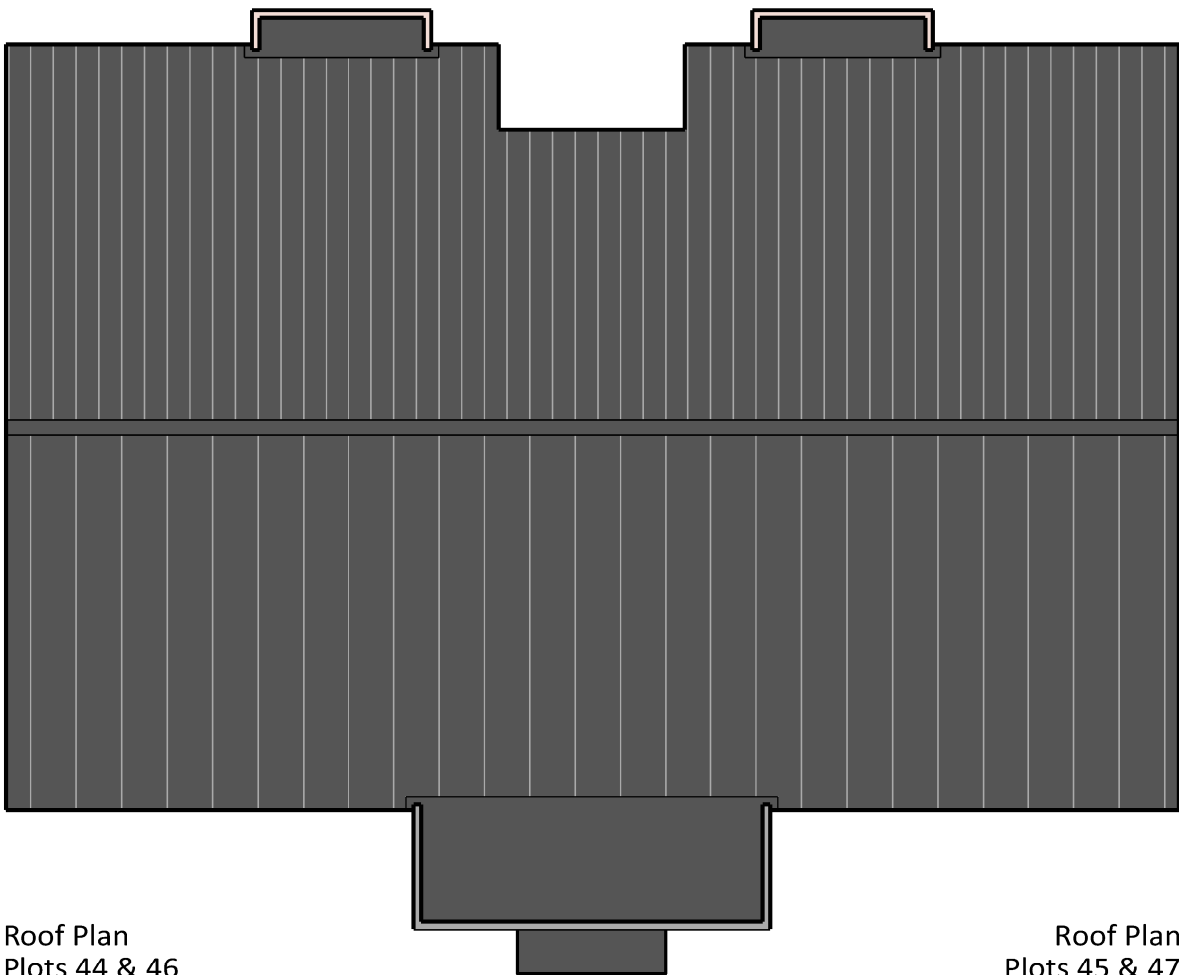

Roof Plan
Plots 44 & 46

Roof Plan
Plots 45 & 47



Brook Lane Masterplan

Drawing title										Amendments	
Plots 44 to 47 - Floor & Roof Plans											
Type: P-2F-1											
Drawing No.										Revision	
3670-BRK-SRA-XX-XX-DR-A-04-280										P02	
Project No.	Location	Originator	Volume	Level	File Type	Disc	System	Number		Date	Reason for Issue
JA	AB	AB								22/01/2021	PLANNING

SRA | ARCHITECTS

Station House Ashley Avenue Bath BA1 3DS | 01225 827444 | www.sra-architects.co.uk
© (UK 2021) SRA Architects LLP. Responsibility is not accepted for errors made by others in scaling from this drawing.