




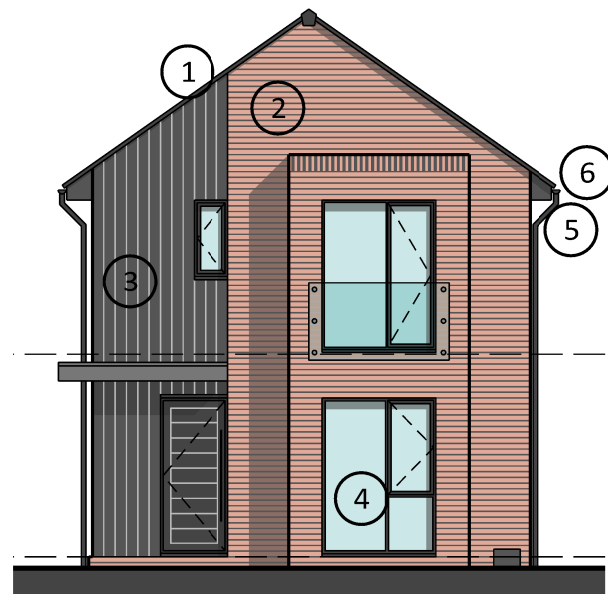


Front Elevation
Plots 22, 23 & 24

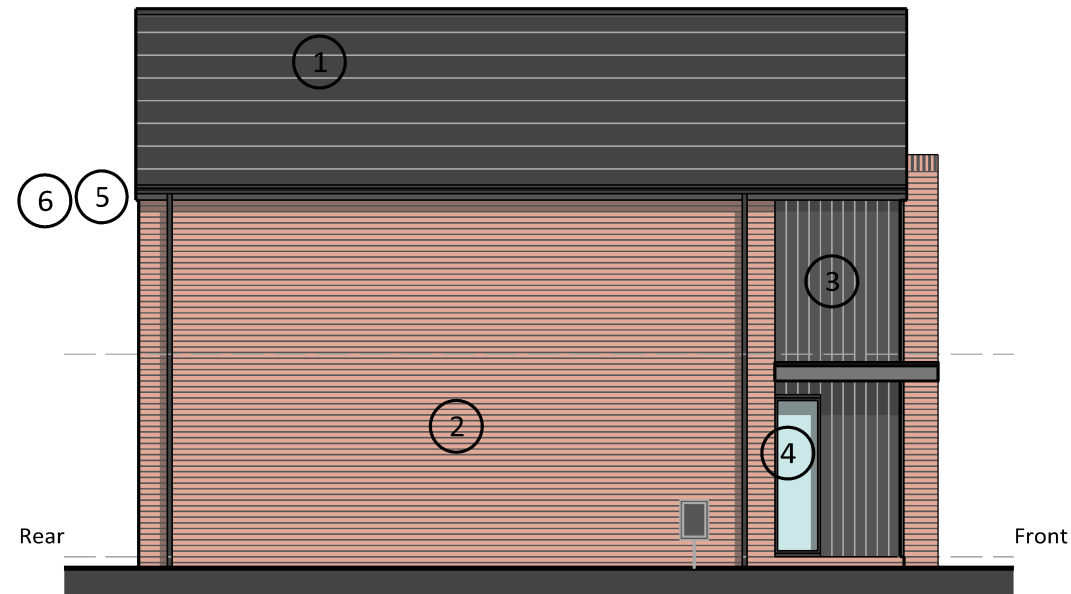

Gable Elevation
Plots 22, 23 & 24

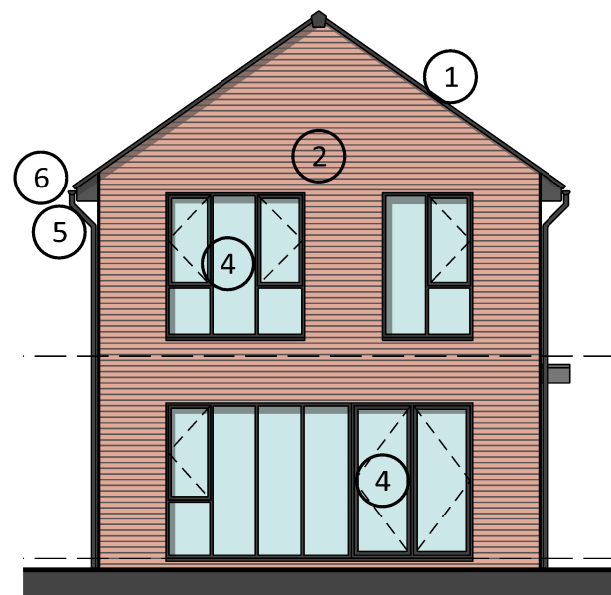

Rear Elevation
Plots 22, 23 & 24

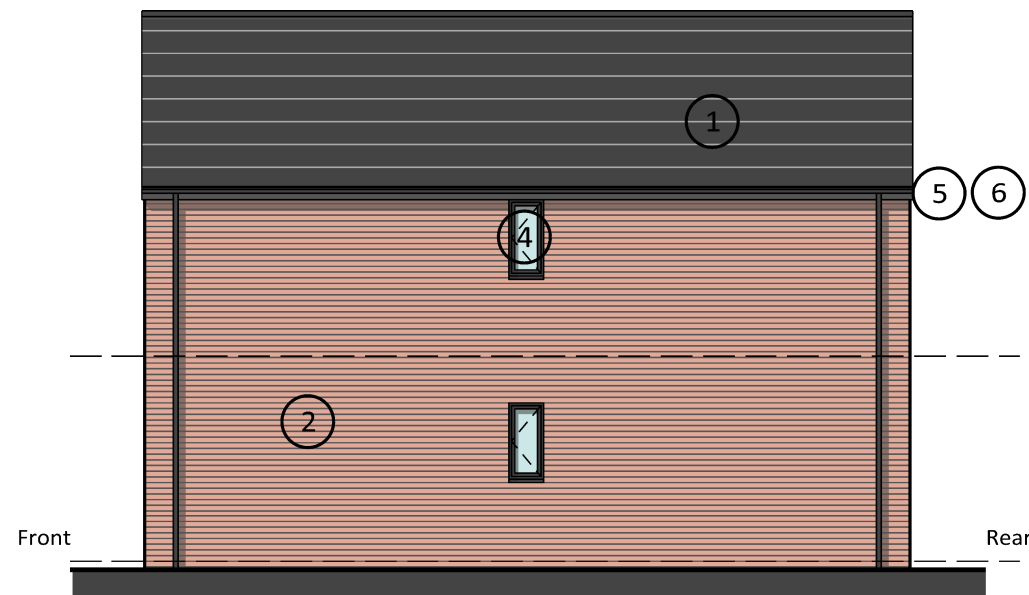

Gable Elevation
Plots 22, 23 & 24

Material Key

- | | |
|---------------------------|-------------------------------------|
| ① Fibre Cement Roof Tile | ④ Dark Framed Windows and Doors |
| ② Red Brick | ⑤ Dark Gutters and Rainwater Pipes |
| ③ Stained Timber Cladding | ⑥ Stained Timber Facias and Soffits |

Brook Lane Masterplan

Drawing title										Amendments	
Plots 22 23 & 24 - Elevations											
Type: P-3H-5											
Drawing No.										Revision	
3670-BRK-SRA-XX-XX-DR-A-04-235										P02	
Project No.	Location	Originator	Volume	Level	File Type	Disc	System	Number			
Drawn by	Checked by	Approved by	A3 Scale	Date	Reason for Issue						
JA	AB	AB	1:100	22/01/2021	PLANNING						

SRA | ARCHITECTS

Station House Ashley Avenue Bath BA1 3DS | 01225 827444 | www.sra-architects.co.uk
© (UK 2021) SRA Architects LLP. Responsibility is not accepted for errors made by others in scaling from this drawing.

