




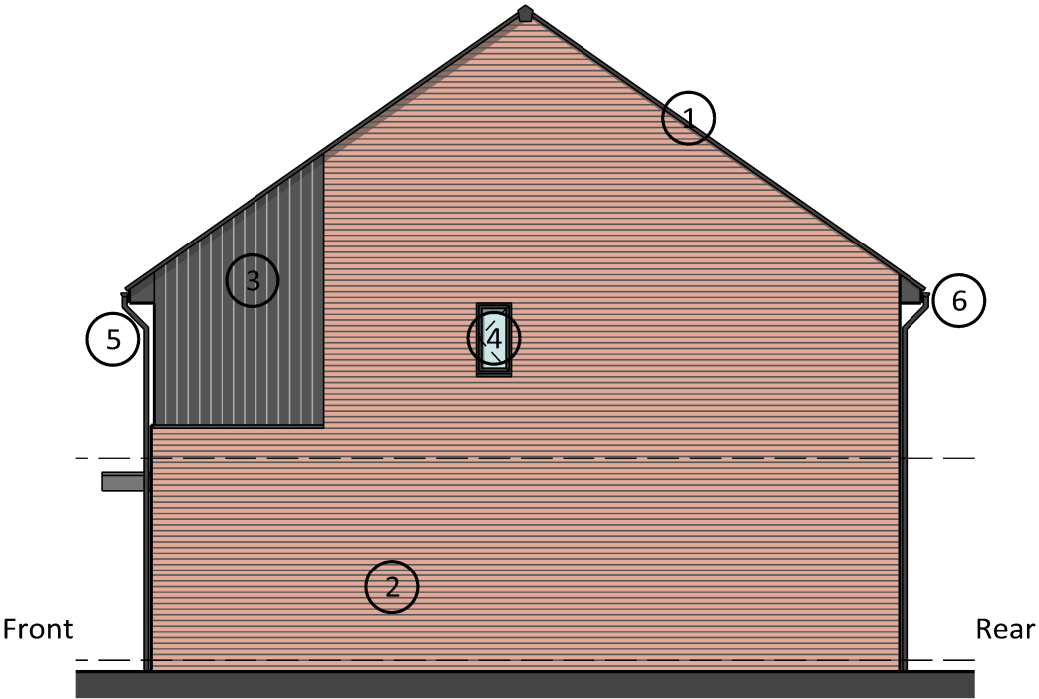


Gable Elevation
Plot 15

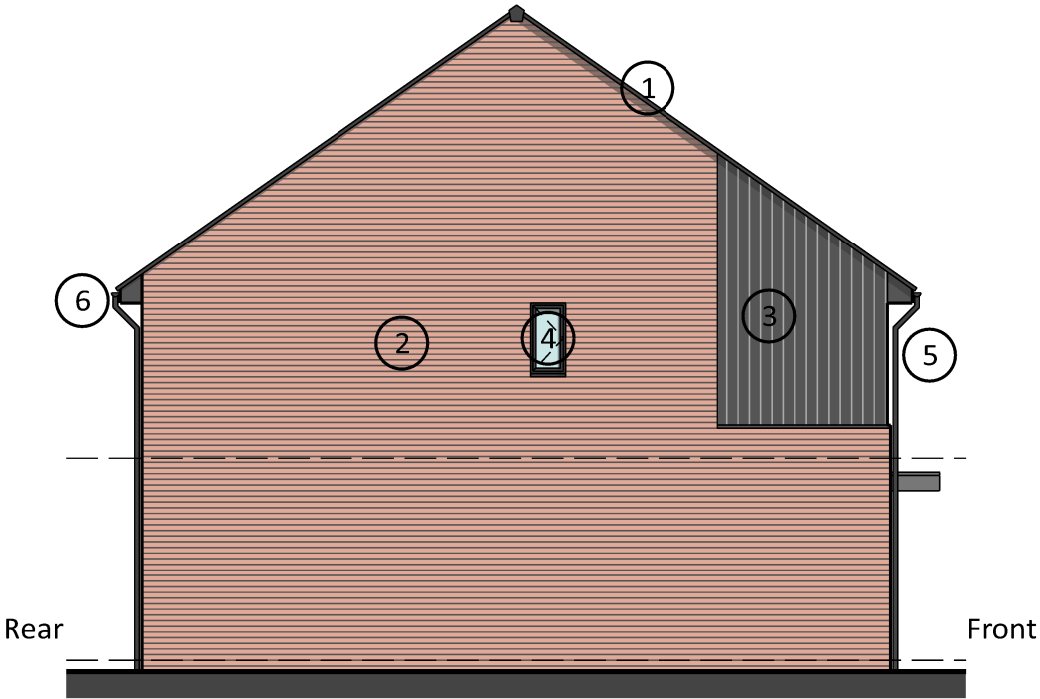

Gable Elevation
Plot 16

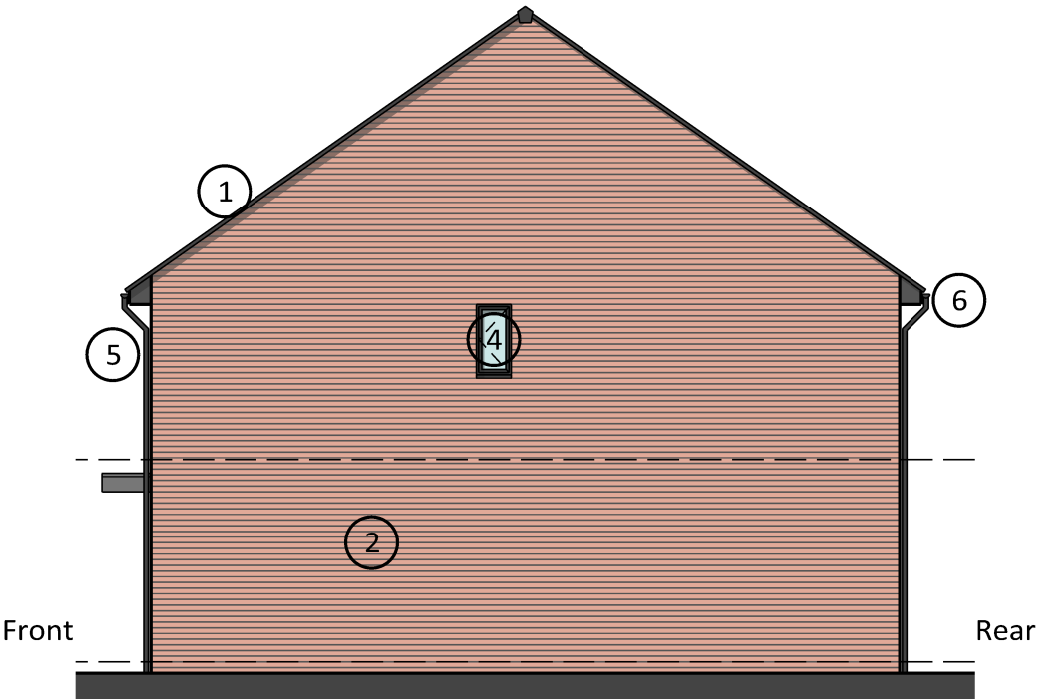

Gable Elevation
Plot 14

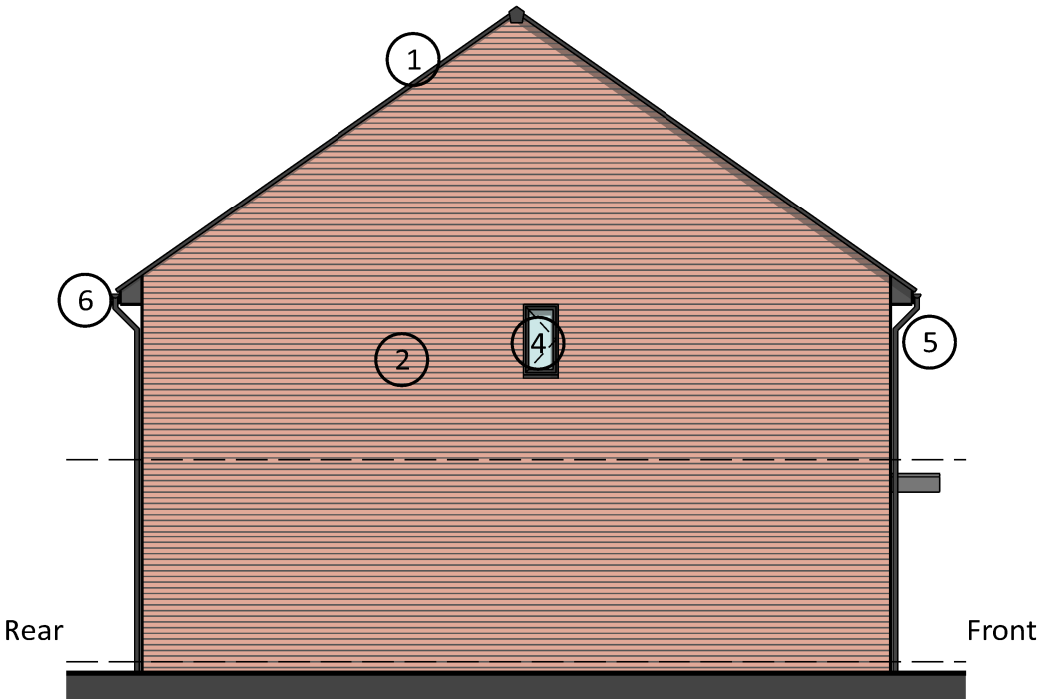

Gable Elevation
Plot 13

- Material Key**
- | | | | |
|---|-------------------------|---|------------------------------------|
| 1 | Fibre Cement Roof Tile | 4 | Dark Framed Windows and Doors |
| 2 | Red Brick | 5 | Dark Gutters and Rainwater Pipes |
| 3 | Stained Timber Cladding | 6 | Stained Timber Fascias and Soffits |

Brook Lane Masterplan

Drawing title										Amendments	
Plots 13-16 - Elevations (2/2)											
Type: AFF-2H-1											
Drawing No.										Revision	
3670-BRK-SRA-XX-XX-DR-A-05-221										P02	
Project No.	Location	Originator	Volume	Level	File Type	Disc	System	Number			
Drawn by		Checked by		Approved by		A3 Scale		Date		Reason for Issue	
JA		AB		AB		1:100		22/01/2021		PLANNING	

SRA | ARCHITECTS

Station House Ashley Avenue Bath BA1 3DS | 01225 827444 | www.sra-architects.co.uk
© (UK 2021) SRA Architects LLP. Responsibility is not accepted for errors made by others in scaling from this drawing.

