





Front Elevation
Plot 21

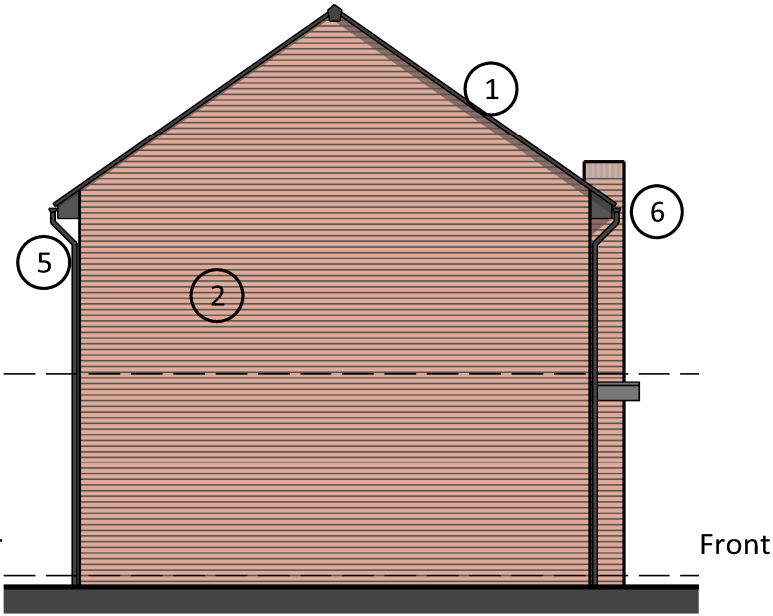

Gable Elevation
Plot 21



Rear Elevation
Plot 21

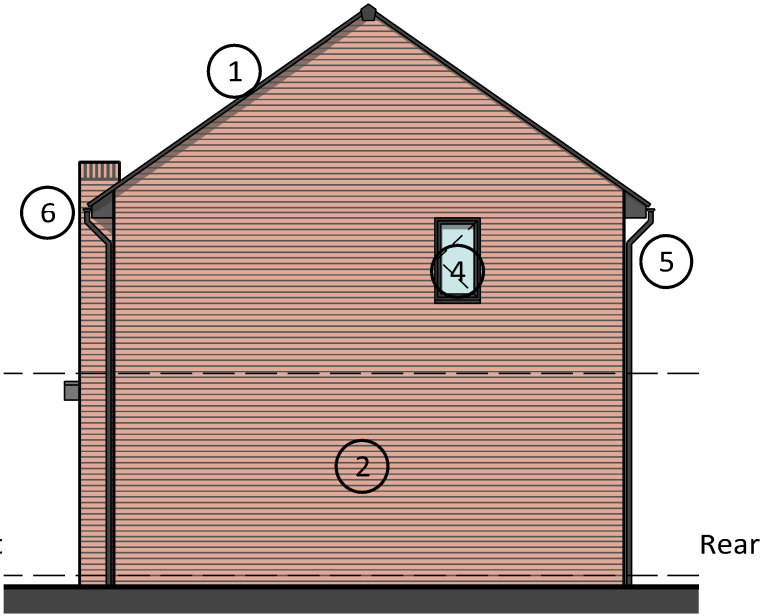

Gable Elevation
Plot 21

- Material Key**
- | | | | |
|---|-------------------------|---|-----------------------------------|
| 1 | Fibre Cement Roof Tile | 4 | Dark Framed Windows and Doors |
| 2 | Red Brick | 5 | Dark Gutters and Rainwater Pipes |
| 3 | Stained Timber Cladding | 6 | Stained Timber Facias and Soffits |

Brook Lane Masterplan

Drawing title										Amendments									
Plots 21 - Elevations																			
Type: PH-3H-1																			
Drawing No.										Revision									
3670-BRK-SRA-XX-XX-DR-A-05-230										P02									
Project No.	Location	Originator	Volume	Level	File Type	Disc	System	Number		Date	Reason for Issue								
JA	AB	AB							A3 Scale	1:100	22/01/2021								

SRA | ARCHITECTS

Station House Ashley Avenue Bath BA1 3DS | 01225 827444 | www.sra-architects.co.uk
© (UK 2021) SRA Architects LLP. Responsibility is not accepted for errors made by others in scaling from this drawing.

