




Front Elevation
Plot 02

Front Elevation
Plot 01

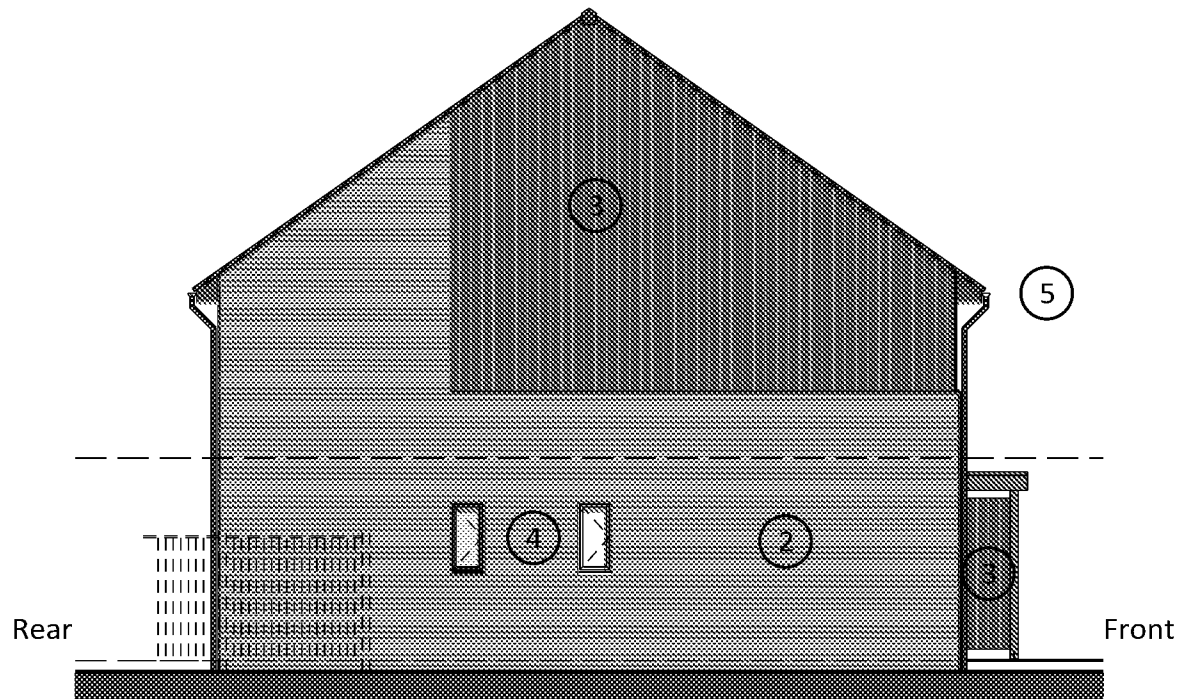


Gable Elevation
Plot 02



Rear Elevation
Plot 01


Rear Elevation
Plot 02

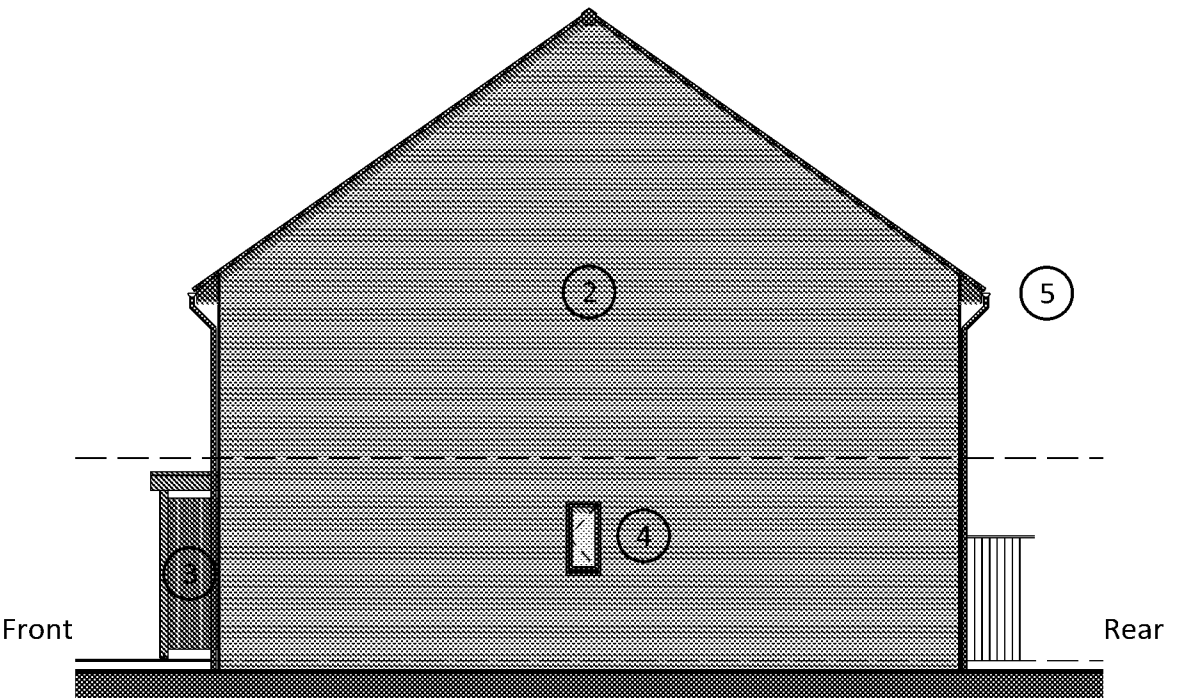

Gable Elevation
Plot 01

Material Key

- | | | | |
|---|-------------------------|---|-----------------------------------|
| 1 | Fibre Cement Roof Tile | 4 | Dark Framed Windows and Doors |
| 2 | Red Brick | 5 | Dark Gutters and Rainwater Pipes |
| 3 | Stained Timber Cladding | 6 | Stained Timber Facias and Soffits |

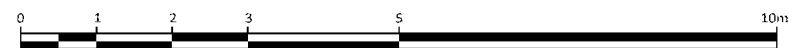

Brook Lane Masterplan

Drawing title
Plots 1 & 2 - Elevations
Type: INT.3.H.1

Drawing No.
3670-BRK-SRA-XX-XX-DR-A-04-200

Drawn by	Checked by	Approved by	A3 Scale	Date	Reason for Issue
JA	AB	AB	1:100	22/01/2021	PLANNING

SRA | ARCHITECTS

Station House, Ashley Avenue, Bath, BA1 1QS | 01225 627444 | www.sra-architects.co.uk
© IUP 2021 SRA Architects LLP. Responsibility is not accepted for errors made by others in scaling from this drawing.