




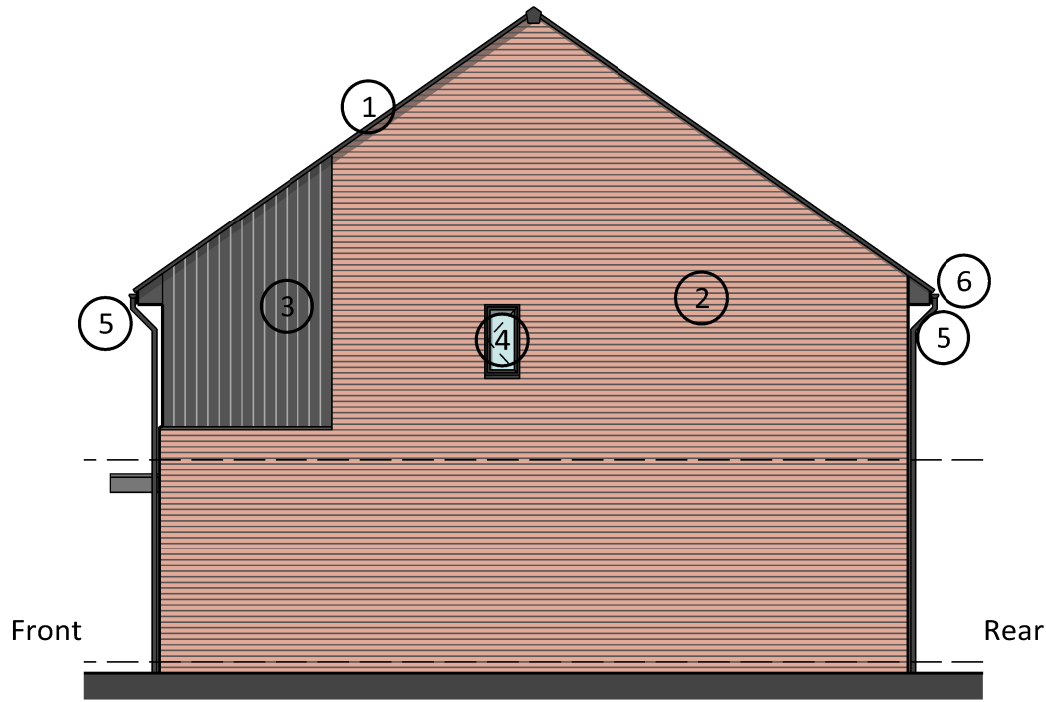


Gable Elevation
Plot 09

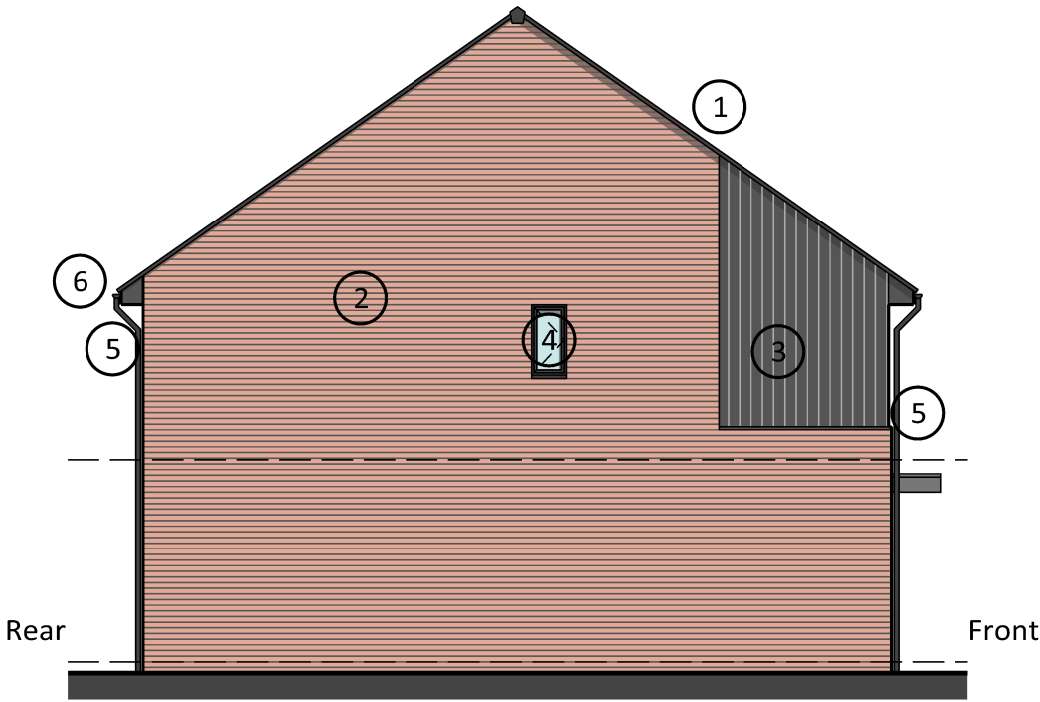

Gable Elevation
Plot 12

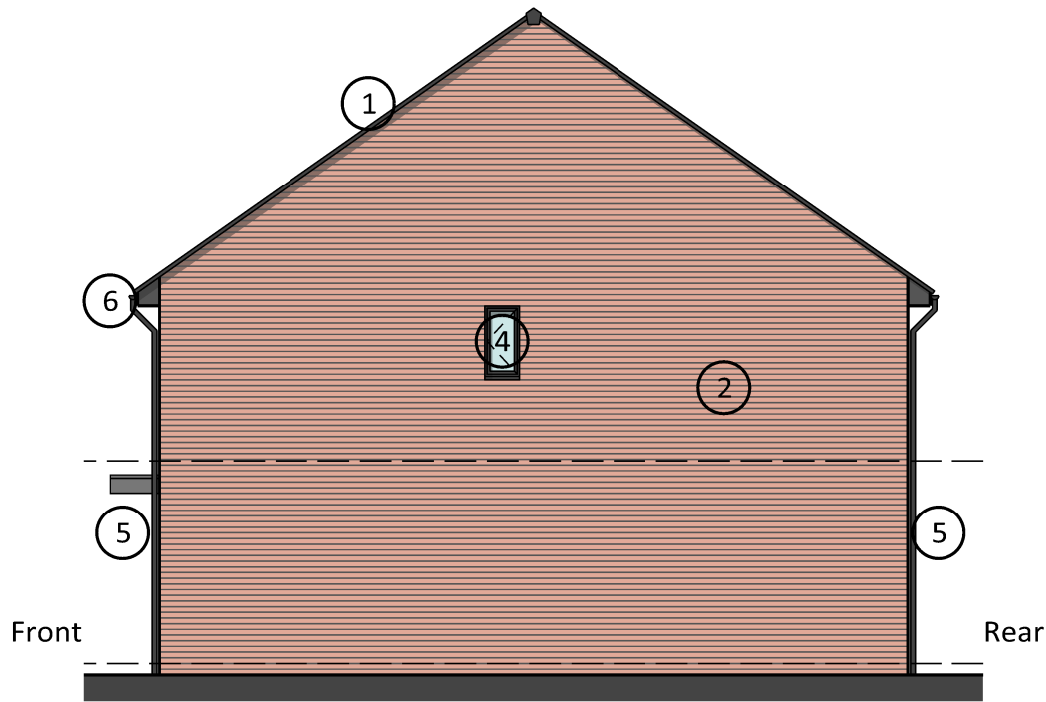

Gable Elevation
Plot 10

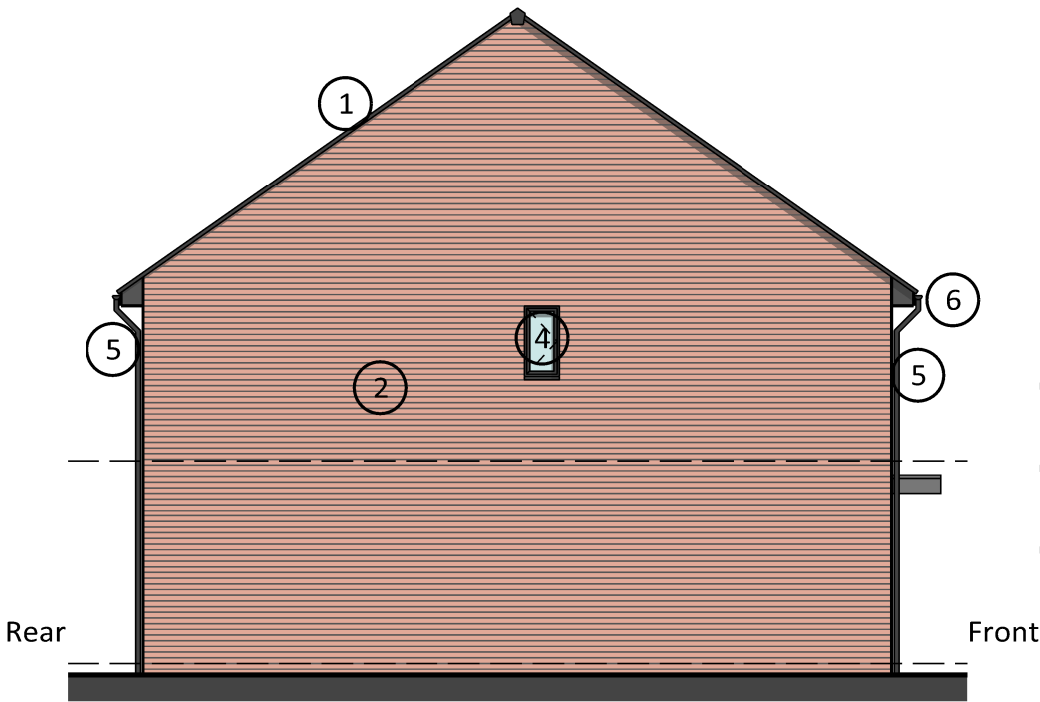

Gable Elevation
Plot 11

Material Key

- | | |
|---------------------------|--------------------------------------|
| ① Fibre Cement Roof Tile | ④ Dark Framed Windows and Doors |
| ② Red Brick | ⑤ Dark Gutters and Rainwater Pipes |
| ③ Stained Timber Cladding | ⑥ Stained Timber Fascias and Soffits |

Brook Lane Masterplan

Drawing title								Amendments	
Plots 7 & 8 - Elevations (1/2)									
Type: AFF-2H-1									
Drawing No.								Revision	
3670-BRK-SRA-XX-XX-DR-A-05-216								P02	
Project No.	Location	Originator	Volume	Level	File Type	Disc	System	Date	Reason for Issue
JA	AB	AB	1:100	22/01/2021	PLANNING				

SRA | ARCHITECTS

Station House Ashley Avenue Bath BA1 3DS | 01225 827444 | www.sra-architects.co.uk
© (UK 2021) SRA Architects LLP. Responsibility is not accepted for errors made by others in scaling from this drawing.

