




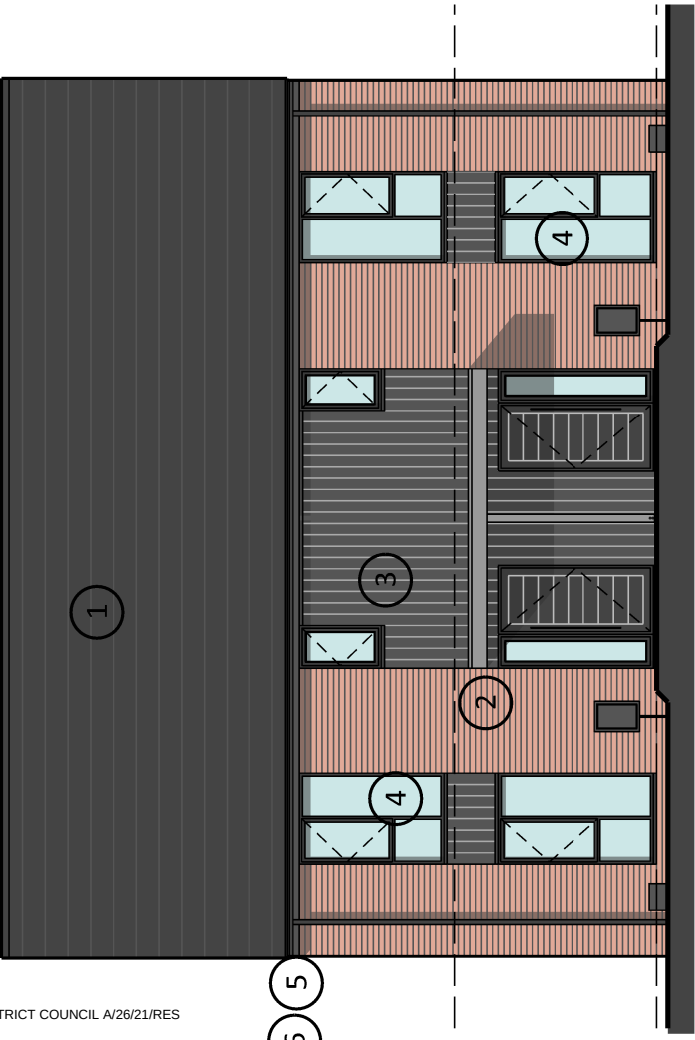


Front Elevation
Plot 08

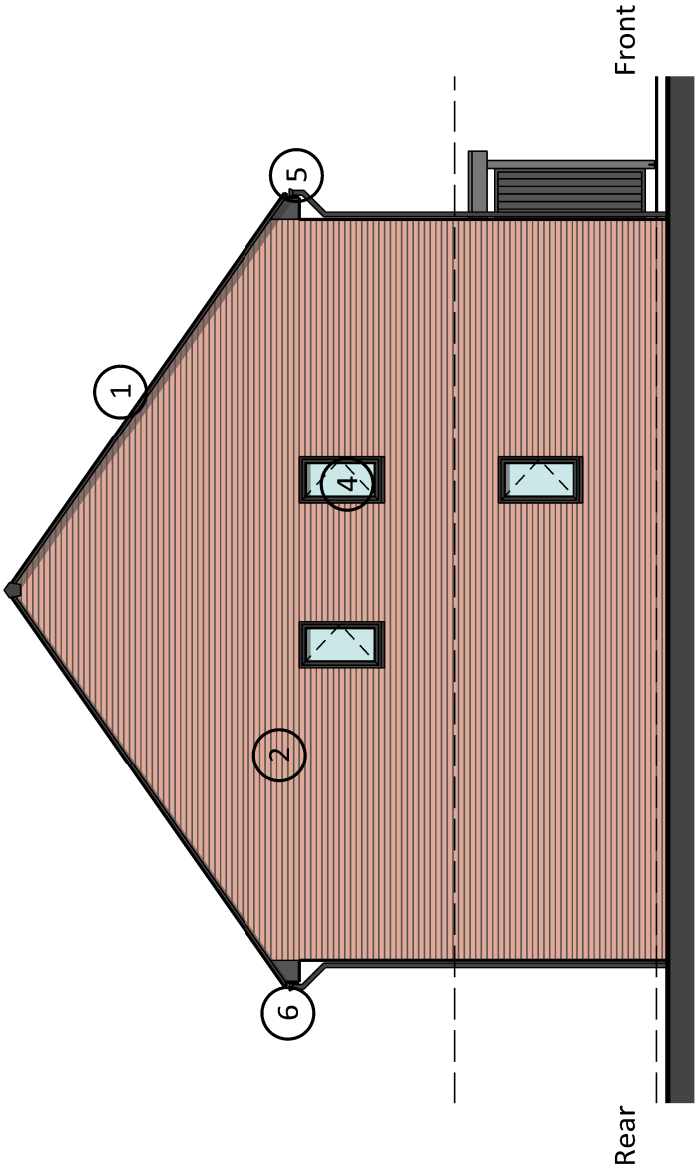

Gable Elevation
Plot 08

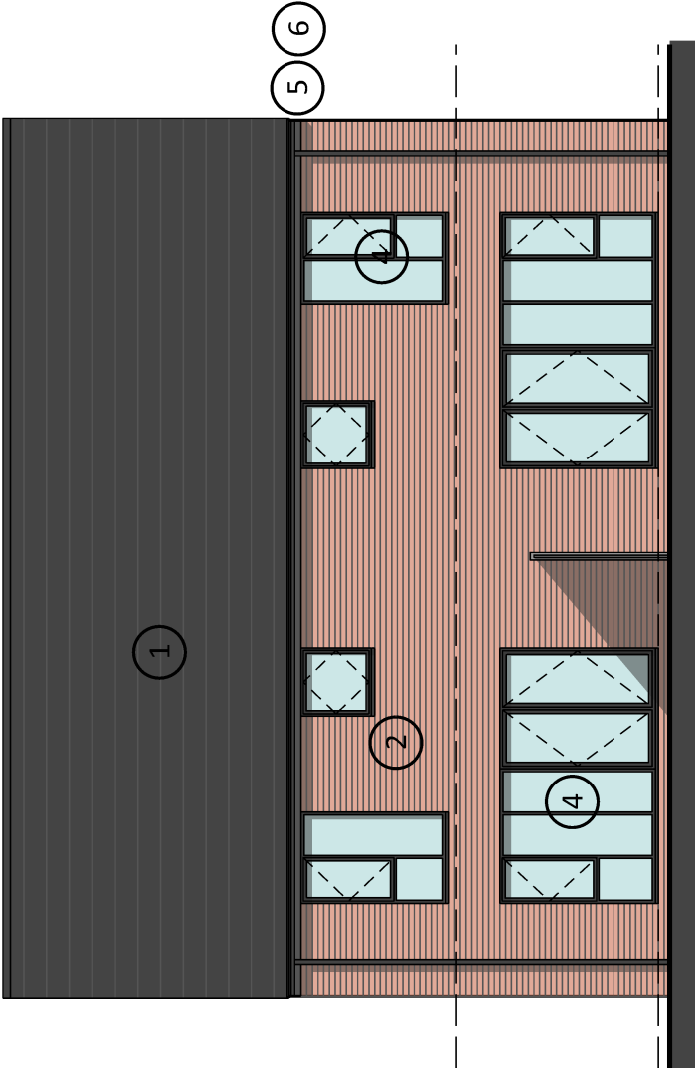

Rear Elevation
Plot 07

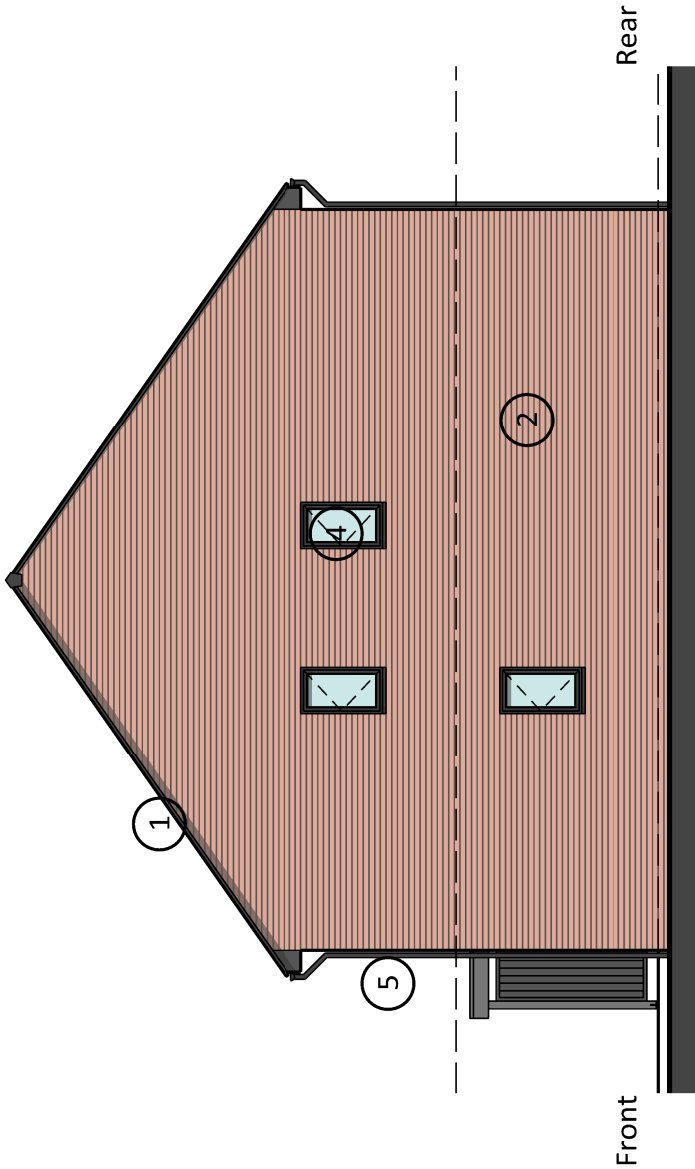

Gable Elevation
Plot 07

Brook Lane Masterplan

Drawing title
Plots 7 & 8 - Elevations
Type: AFF-3H-1

Amendments

Drawing No.
3670-BRK-SRA-XX-XX-DR-A-05-210

Project No.	Location	Originator	Volume	Level	File Type	Disc	System	Number
JA	AB	AB	AB	AB	A3	Scale	1:100	

Drawn by
JA

Checked by
AB

Approved by
AB

Date
22/01/2021

Reason for Issue
PLANNING

Revision
P02

Material Key

- | | | | |
|---|-------------------------|---|-----------------------------------|
| 1 | Fibre Cement Roof Tile | 4 | Dark Framed Windows and Doors |
| 2 | Red Brick | 5 | Dark Gutters and Rainwater Pipes |
| 3 | Stained Timber Cladding | 6 | Stained Timber Facias and Soffits |

SRA | ARCHITECTS

Station House, Ashley Avenue, Bath, BA1 3DS | 01225 827444 | www.sra-architects.co.uk
© (UK 2021) SRA Architects LLP. Responsibility is not accepted for errors made by others in scaling from this drawing.

