





Front Elevation
Plot 26

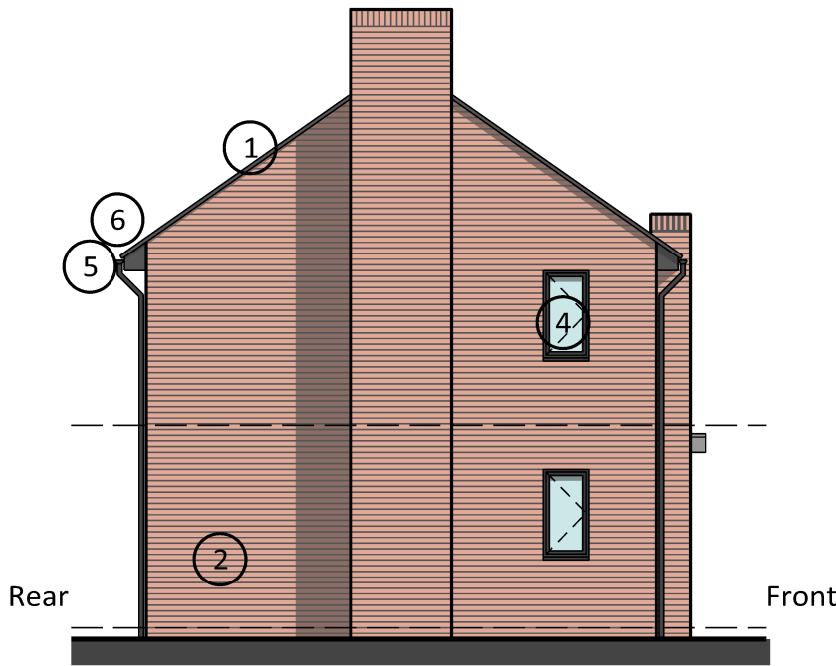

Gable Elevation
Plot 26



Rear Elevation
Plot 26

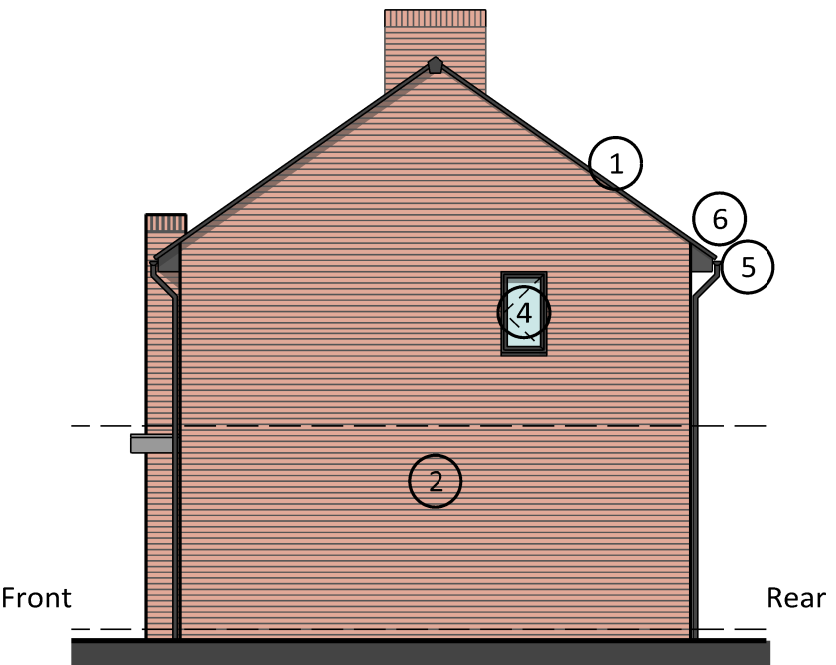

Gable Elevation
Plot 26

- Material Key**
- | | | | |
|---|-------------------------|---|-----------------------------------|
| 1 | Fibre Cement Roof Tile | 4 | Dark Framed Windows and Doors |
| 2 | Red Brick | 5 | Dark Gutters and Rainwater Pipes |
| 3 | Stained Timber Cladding | 6 | Stained Timber Facias and Soffits |

Brook Lane Masterplan

Drawing title										Amendments									
Plot 26 & 32 - Elevations																			
Type: P-3H-3																			
Drawing No.										Revision									
3670-BRK-SRA-XX-XX-DR-A-05-245										P02									
Project No.	Location	Originator	Volume	Level	File Type	Disc	System	Number		Date	Reason for Issue								
JA	AB	AB	AB	AB	AB	AB	AB	AB	AB	22/01/2021	PLANNING								

SRA | ARCHITECTS

Station House Ashley Avenue Bath BA1 3DS | 01225 827444 | www.sra-architects.co.uk
© (UK 2021) SRA Architects LLP. Responsibility is not accepted for errors made by others in scaling from this drawing.

