




Front Elevation
Plot 38

Front Elevation
Plot 39

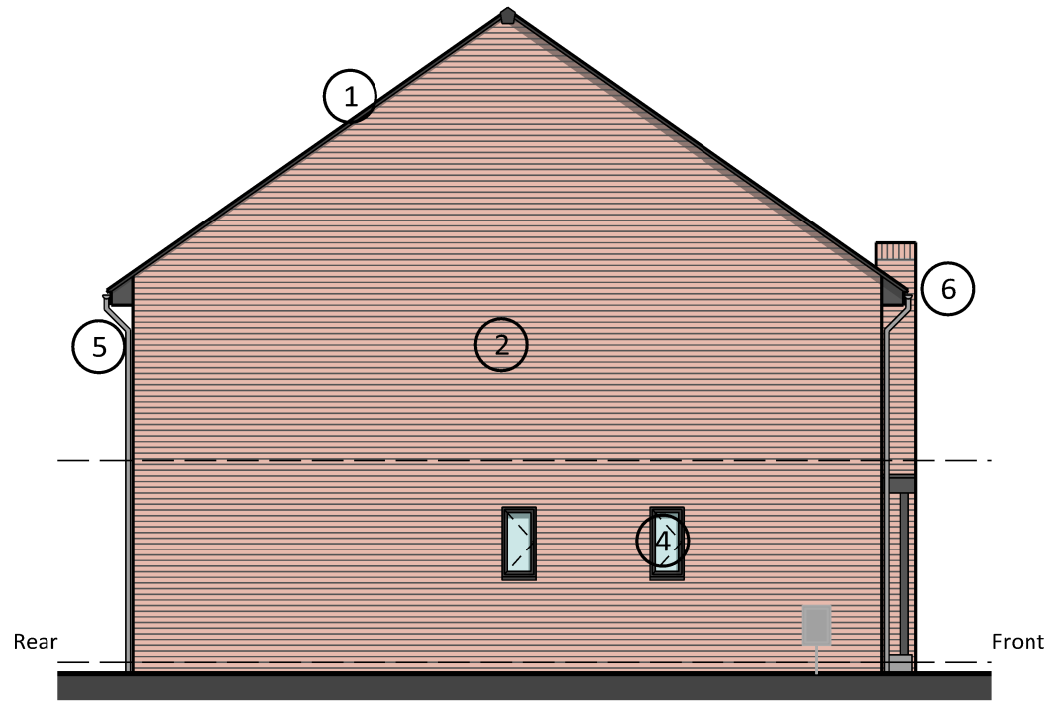


Elec Gas
Gable Elevation
Plot 38



Rear Elevation
Plot 39

Rear Elevation
Plot 38

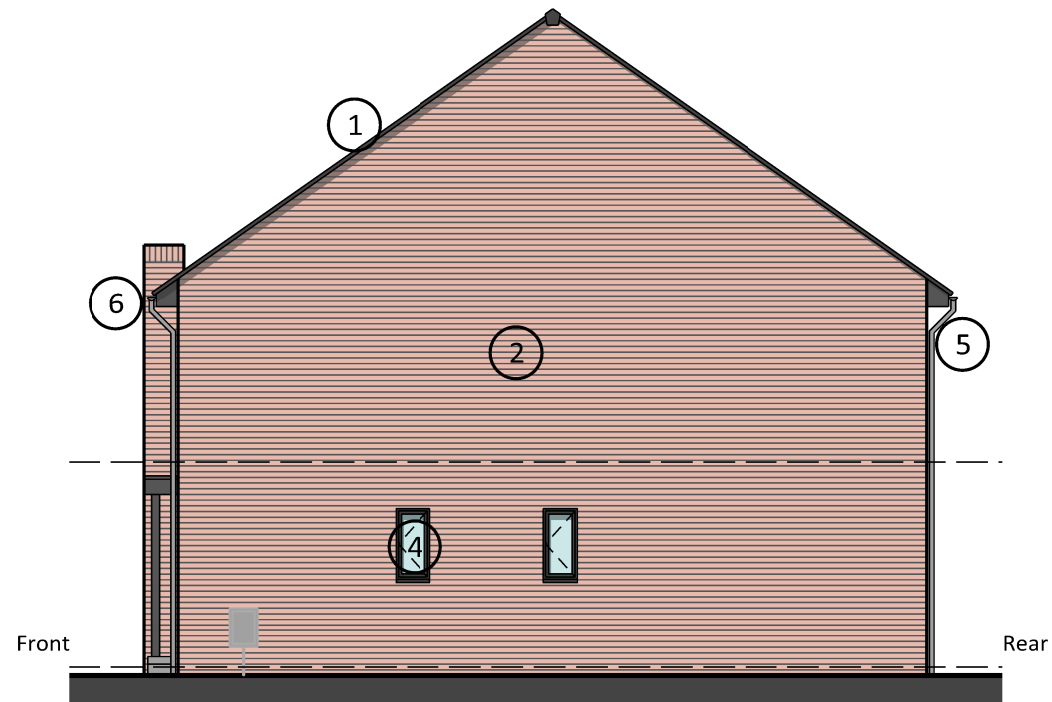

Gas Elec
Gable Elevation
Plot 39

Material Key

- | | |
|---------------------------|-------------------------------------|
| ① Fibre Cement Roof Tile | ④ Dark Framed Windows and Doors |
| ② Red Brick | ⑤ Dark Gutters and Rainwater Pipes |
| ③ Stained Timber Cladding | ⑥ Stained Timber Facias and Soffits |



Brook Lane Masterplan

Drawing title
Plots 38-39 - Elevations
Type: P-3H-7

Drawing No.
3670-BRK-SRA-XX-XX-DR-A-05-270

Project No.	Location	Originator	Volume	Level	File Type	Disc	System	Number
JA	AB	AB	A3	Scale	1:100			

Drawn by	Checked by	Approved by	A3 Scale	Date	Reason for Issue
JA	AB	AB	1:100	22/01/2021	PLANNING

Revision
P02

Amendments

Station House Ashley Avenue Bath BA1 3DS | 01225 827444 | www.sra-architects.co.uk

© (UK 2021) SRA Architects LLP. Responsibility is not accepted for errors made by others in scaling from this drawing.

SRA | ARCHITECTS

ARUN DISTRICT COUNCIL A/26/21/RES