





Front Elevation
Plot 25

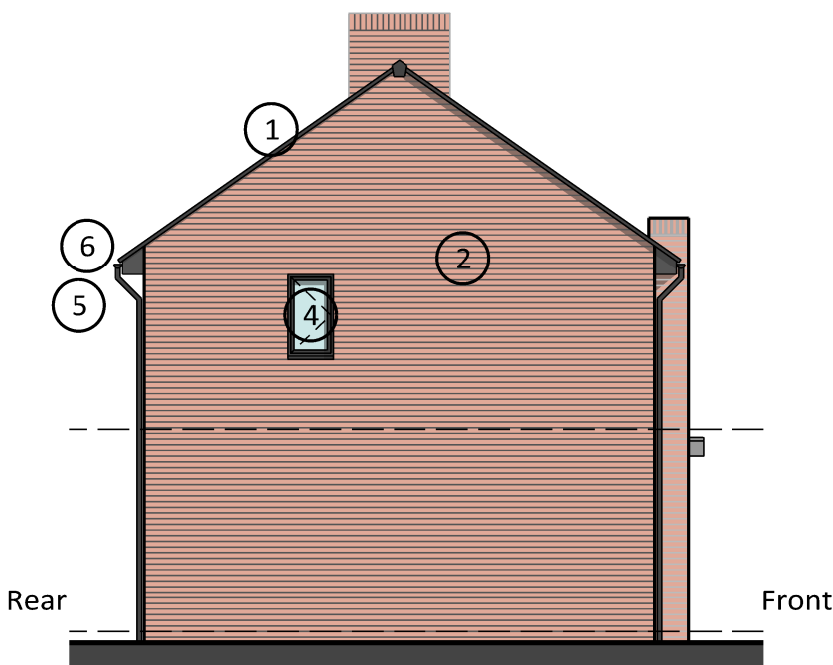

Gable Elevation
Plot 25



Rear Elevation
Plot 25

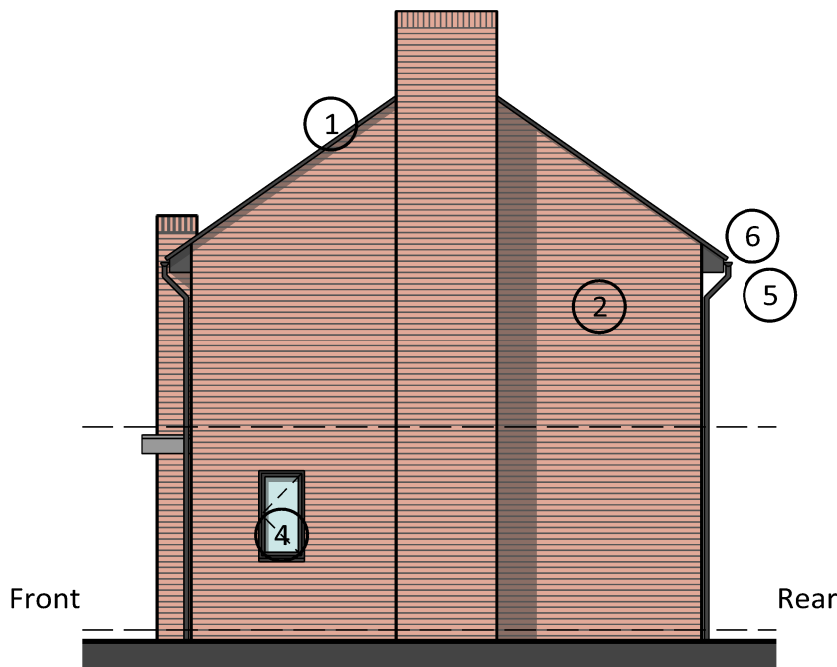

Gable Elevation
Plot 25

Material Key

- | | |
|---------------------------|-------------------------------------|
| ① Fibre Cement Roof Tile | ④ Dark Framed Windows and Doors |
| ② Red Brick | ⑤ Dark Gutters and Rainwater Pipes |
| ③ Stained Timber Cladding | ⑥ Stained Timber Facias and Soffits |

Brook Lane Masterplan

Drawing title Amendments

Plot 25 - Elevations
Type: P-3H-2

Drawing No.
3670-BRK-SRA-XX-XX-DR-A-05-240

Project No. Location Originator Volume Level File Type Disc System Number
JA AB AB 1:100

Revision
P02

Station House Ashley Avenue Bath BA1 3DS 01225 827444 www.sra-architects.co.uk
© (UK 2021) SRA Architects LLP. Responsibility is not accepted for errors made by others in scaling from this drawing.

Drawn by Checked by Approved by A3 Scale Date Reason for Issue
JA AB AB 1:100 22/01/2021 PLANNING

