





Front Elevation
Plot 89

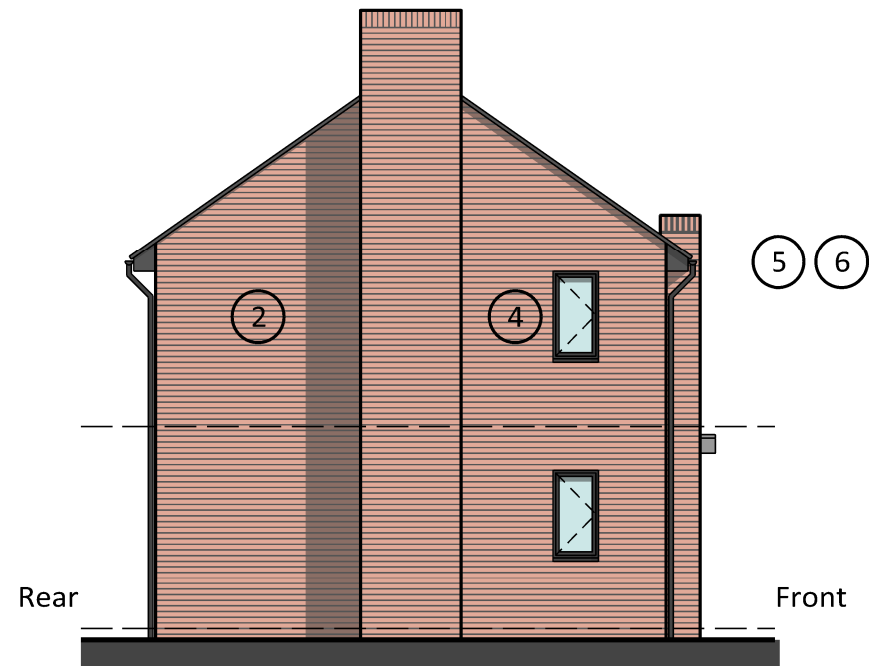

Gable Elevation
Plot 89



Rear Elevation
Plot 89

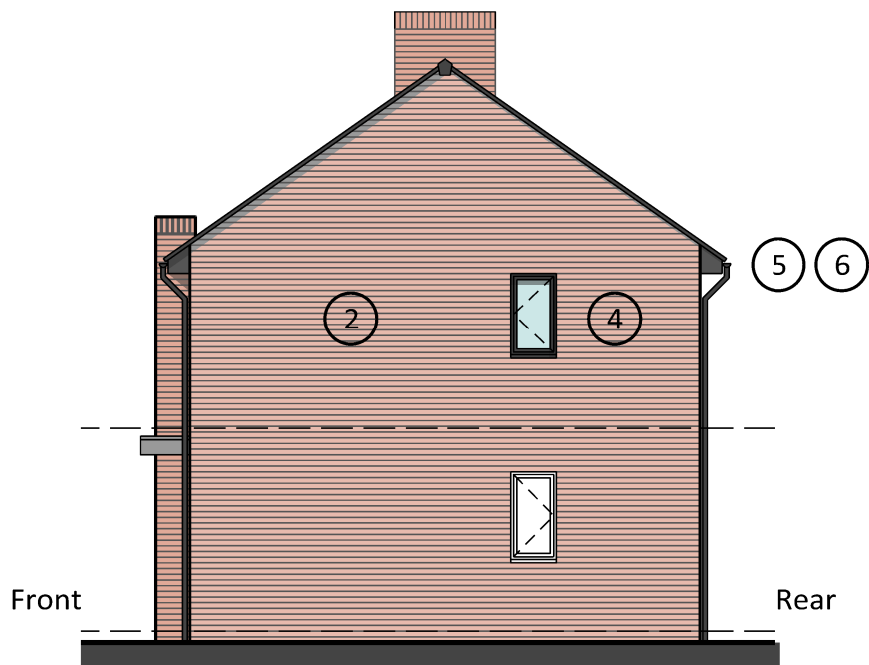

Gable Elevation
Plot 89

Material Key

- | | |
|---------------------------|-------------------------------------|
| ① Fibre Cement Roof Tile | ④ Dark Framed Windows and Doors |
| ② Red Brick | ⑤ Dark Gutters and Rainwater Pipes |
| ③ Stained Timber Cladding | ⑥ Stained Timber Facias and Soffits |



Brook Lane Masterplan

Drawing title										Amendments									
Plots 89- Elevations																			
Type: P-3H-10																			
Drawing No.										Revision									
3670-BRK-SRA-XX-XX-DR-A-05-305										P02									
Project No.	Location	Originator	Volume	Level	File Type	Disc	System	Number		Date	Reason for Issue								
JA	AB	AB	A3 Scale	1:100	22/01/2021	PLANNING													

SRA | ARCHITECTS

Station House Ashley Avenue Bath BA1 3DS | 01225 827444 | www.sra-architects.co.uk
© (UK 2021) SRA Architects LLP. Responsibility is not accepted for errors made by others in scaling from this drawing.