




Front Elevation
Plots 62, 64 & 66
Plots 69, 71, 73, 75 & 77

Front Elevation
Plots 63, 65 & 67
Plots 70, 72, 74 & 76

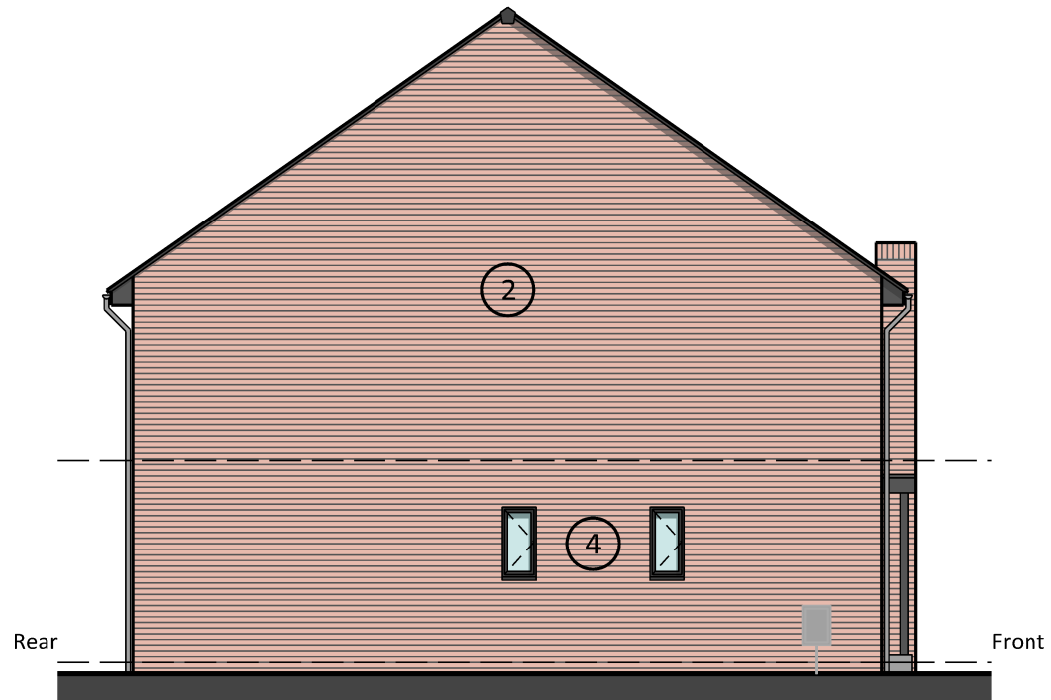


Gable Elevation
Plots 62, 64 & 66
Plots 69, 71, 73, 75 & 77



Rear Elevation
Plots 63, 65 & 67
Plots 70, 72, 74 & 76

Rear Elevation
Plots 62, 64 & 66
Plots 69, 71, 73, 75 & 77

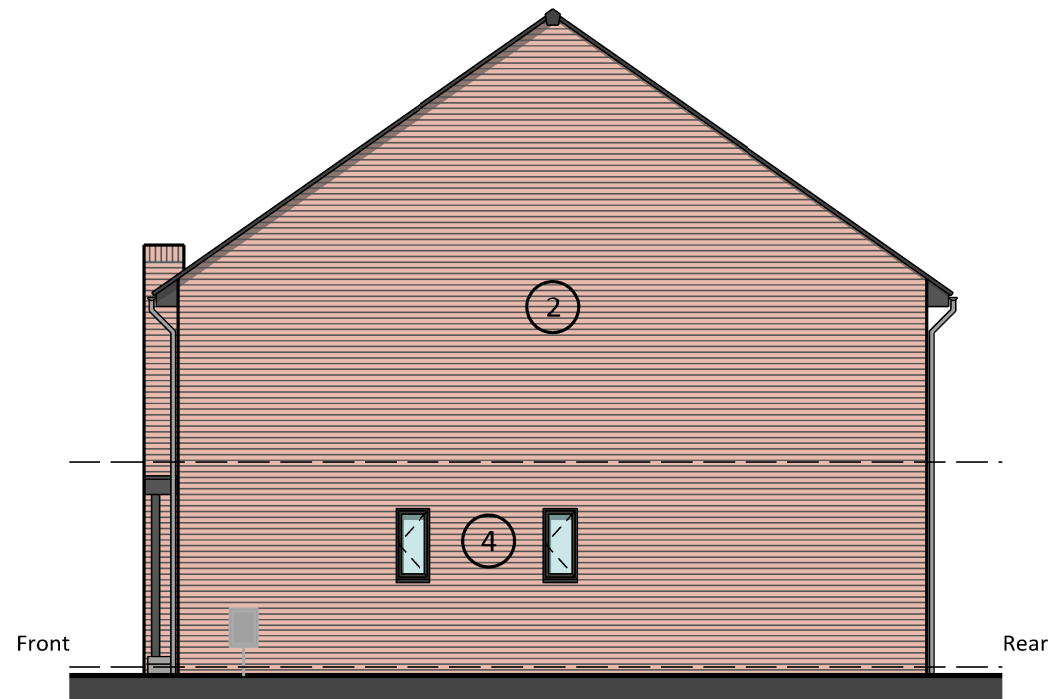

Gable Elevation
Plots 63, 65 & 67
Plots 70, 72, 74 & 76

Material Key

- ① Fibre Cement Roof Tile
- ② Red Brick
- ③ Stained Timber Cladding
- ④ Dark Framed Windows and Doors
- ⑤ Dark Gutters and Rainwater Pipes
- ⑥ Stained Timber Facias and Soffits

Brook Lane Masterplan

Drawing title Amendments

Plots 62-63 - Elevations
Type: P-3H-00

Drawing No.
3670-BRK-SRA-XX-XX-DR-A-05-305

Revision
P02

Project No.	Location	Originator	Volume	Level	File Type	Disc	System	Number	Date	Reason for Issue
JA	AB	AB	A3 Scale	1:100	22/01/2021	PLANNING				

SRA | ARCHITECTS

Station House Ashley Avenue Bath BA1 3DS | 01225 827444 | www.sra-architects.co.uk
© (UK 2021) SRA Architects LLP. Responsibility is not accepted for errors made by others in scaling from this drawing.

