


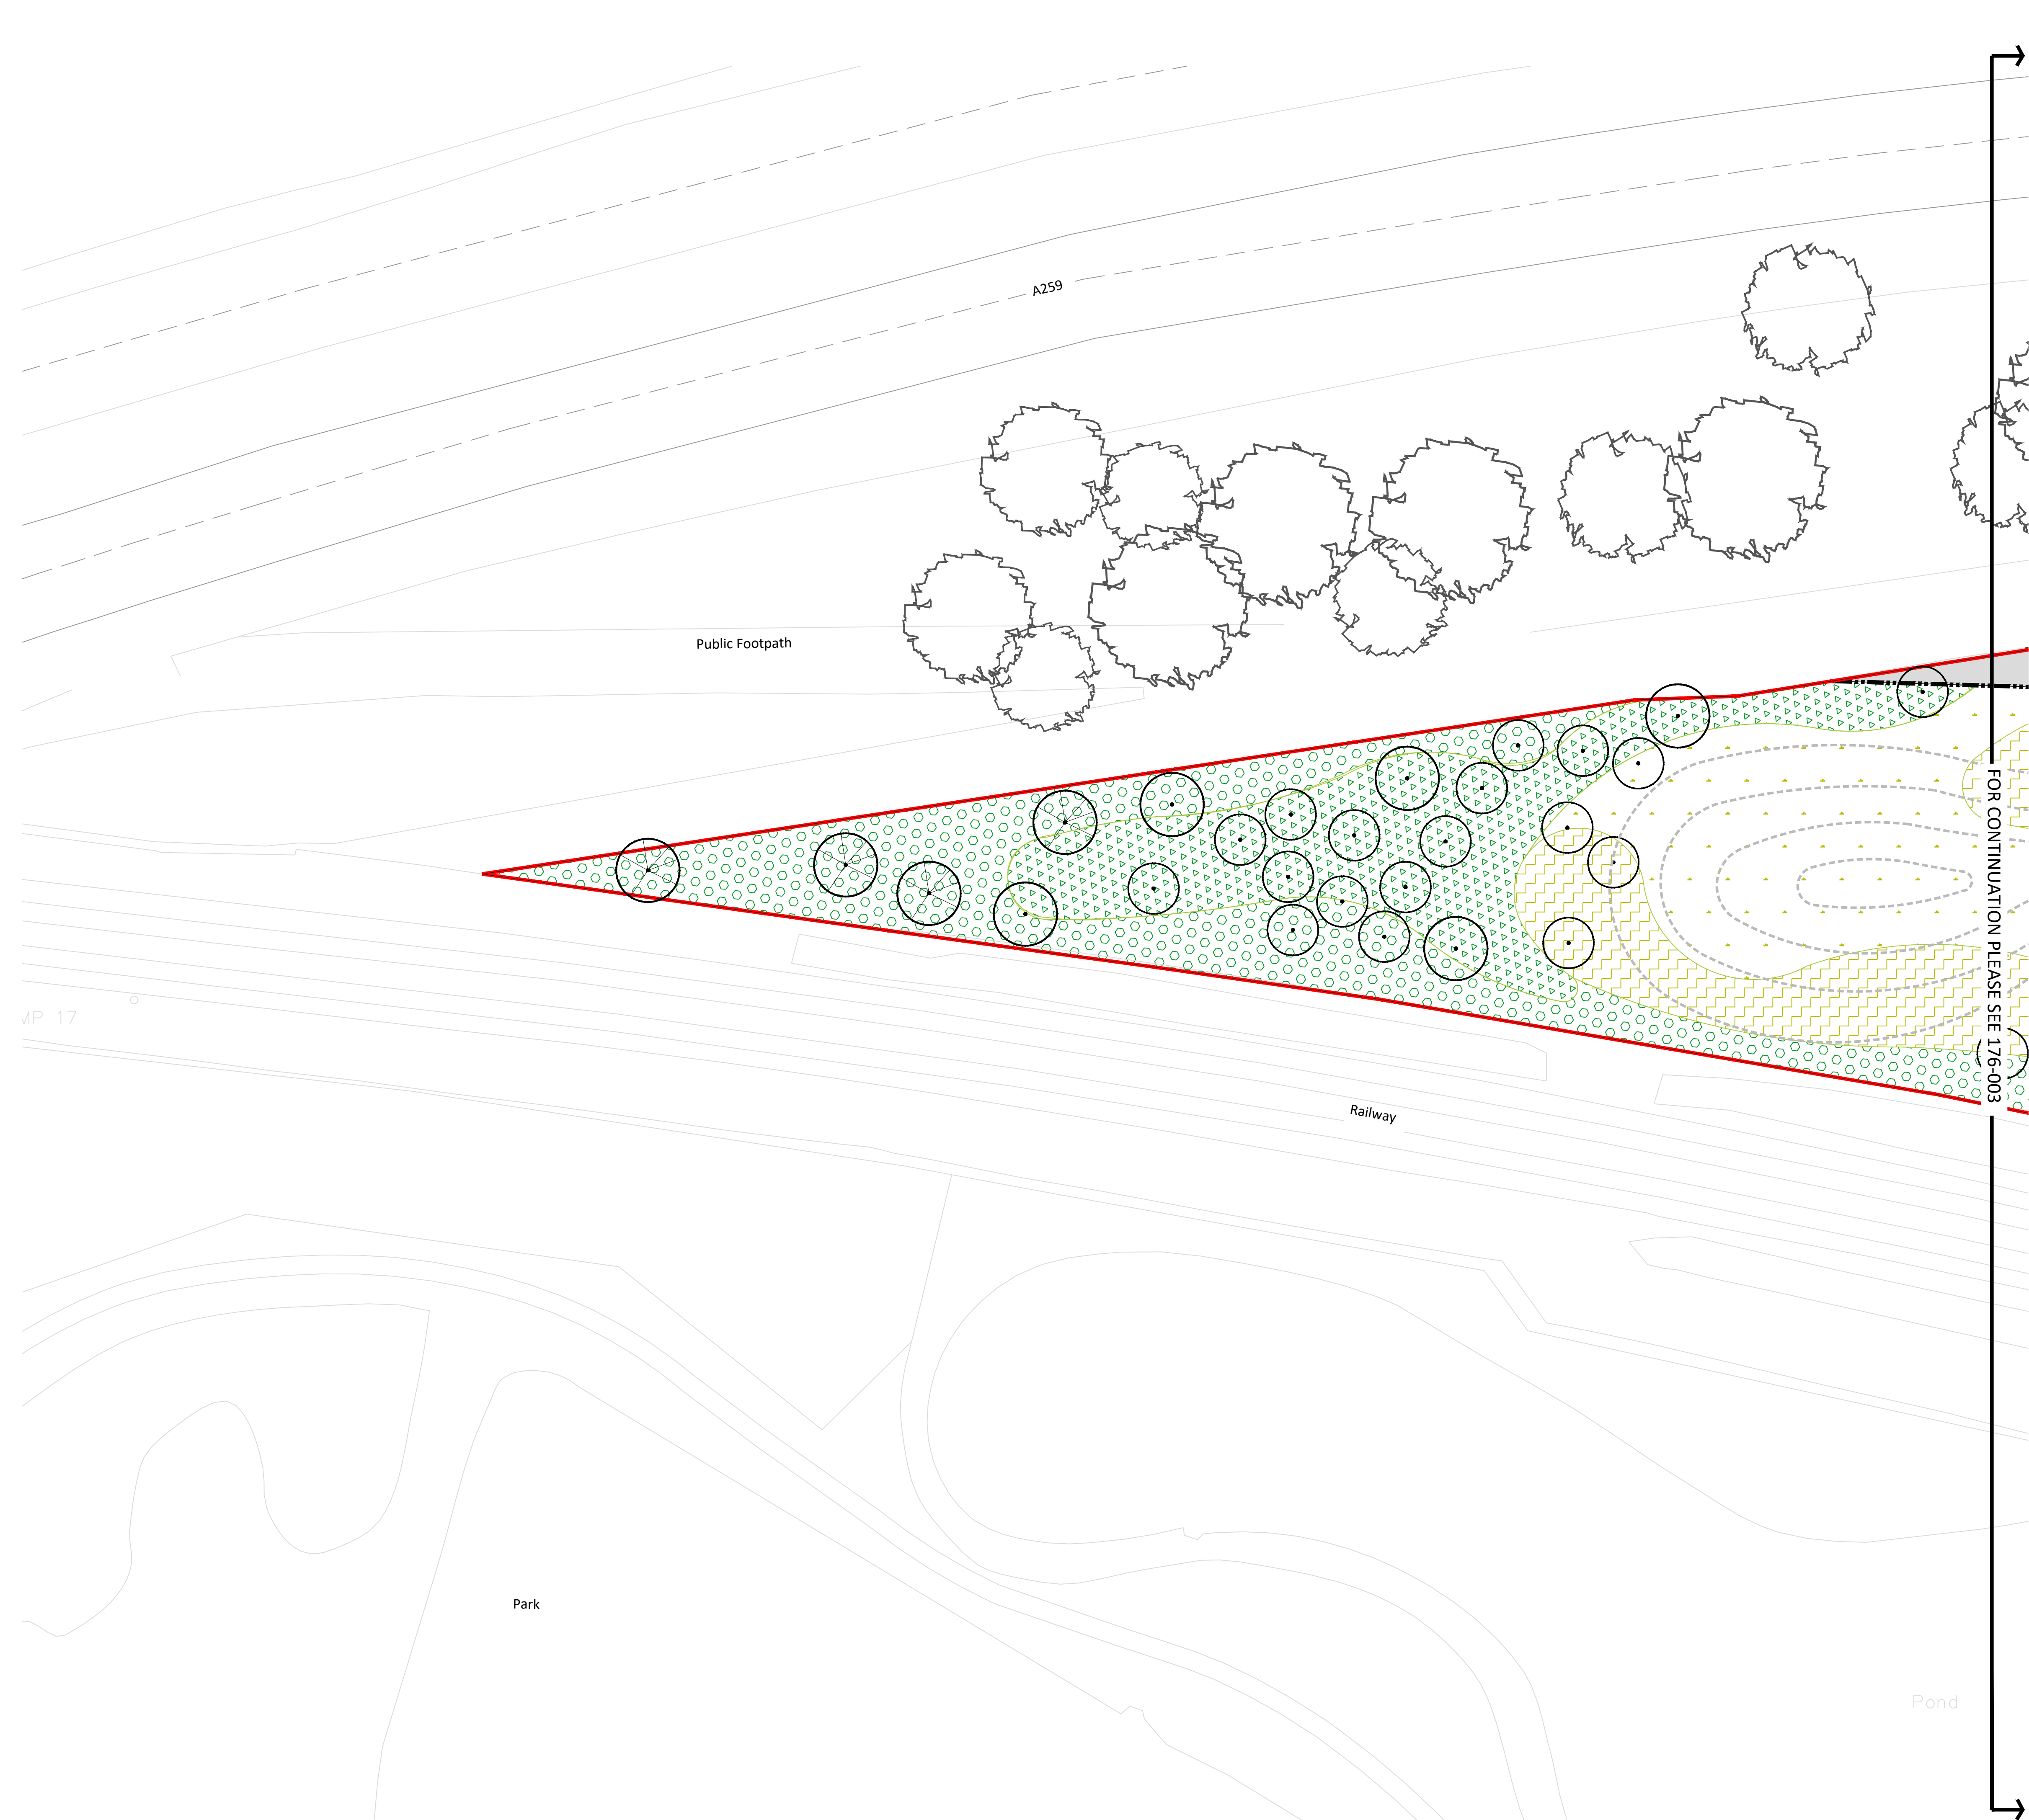

KEY

Application boundary

HARD LANDSCAPE - SURFACE FINISHES

SF1 - Asphalt - Vehicular

SF2 - Asphalt - Pedestrian

SF3 - Shared surface - Vehicular
High quality concrete blocks

SF4 - Shared surface - Pedestrian
High quality concrete blocks

SF5 - Driveways and Parking Courts
High quality concrete blocks

SF6 - Entrance paths - Pedestrian
High quality concrete blocks

SF7 - Informal paths
Crushed gravel

SF8 - Residential garden patios
High quality concrete blocks

SF9 - Play area surfacing
Bark surface

SF10 - Informal paths
Crushed gravel, no-dig solution

EDGING AND KERBS

E1 - Conservation Kerb -
Upstand

E2 - Conservation Kerb -
Flush

E3 - Edging -
50mm wide

E4 - Timber Pin Kerb

WALLS AND FENCING

B1 - Featherboard timber fencing
Refer to detail 176-405

B2 - Brick walls
Refer to Architects detail and specification

B3 - Acoustic fencing
Refer to Acoustic Consultant's Report for
details on exact location and specification

B4 - Play area fencing
Refer to detail 176-403

B5 - Estate railing
Refer to detail 176-404

FURNITURE

F1 - Bicycle stand

F2 - Hardwood bin

F3 - Picnic table

F4 - Bench with backrest

F5 - Backless bench

F6 - Cube seat

F7 - Dog waste bin

F8 - Hardwood timber bridge

PLAY EQUIPMENT

P1 - Climbing item

P2 - Social play item

P3 - Swing item

P4 - Slide item

P5 - Balancing item

P6 - Rocking item

P7 - Mental stimulation item

P8 - Natural play feature

P9 - Sitting item

SOFT LANDSCAPE

Existing trees

Existing vegetation,
including existing
tree groups

Refer to **plant schedule** and
planting plans for full details for
the following:

Proposed trees

Native Structure Planting

Wet Woodland
Structure Planting

Native Hedge Planting

Ornamental Hedge Planting

Pond planting mix
Mix P1

Pond planting mix
Mix P2

Pond planting mix
Mix P3

Infrastructure Landscape
Planting mixes: A - F

Private Plot Landscape
Planting mixes: 1-8

Meadow grassland seed mix

Amenity Grass Seed -
Germinal Amenity A4
similar equal and approved

Turf
Rolawn Medallion or similar
equal and approved

0m5m10m20m

N

Rev	Note	Date
A	For Comment	22.01.2021
P1	For Planning	27.01.2021

GREENHALGH

Landscape Architecture

Brook Lane
Rustington

Landscape Plan

176-002P1

Date08.01.2021

Drawn byWP/JM

Scale1:250@A1

Checked byIG

ARUN DISTRICT COUNCIL A262121RES