



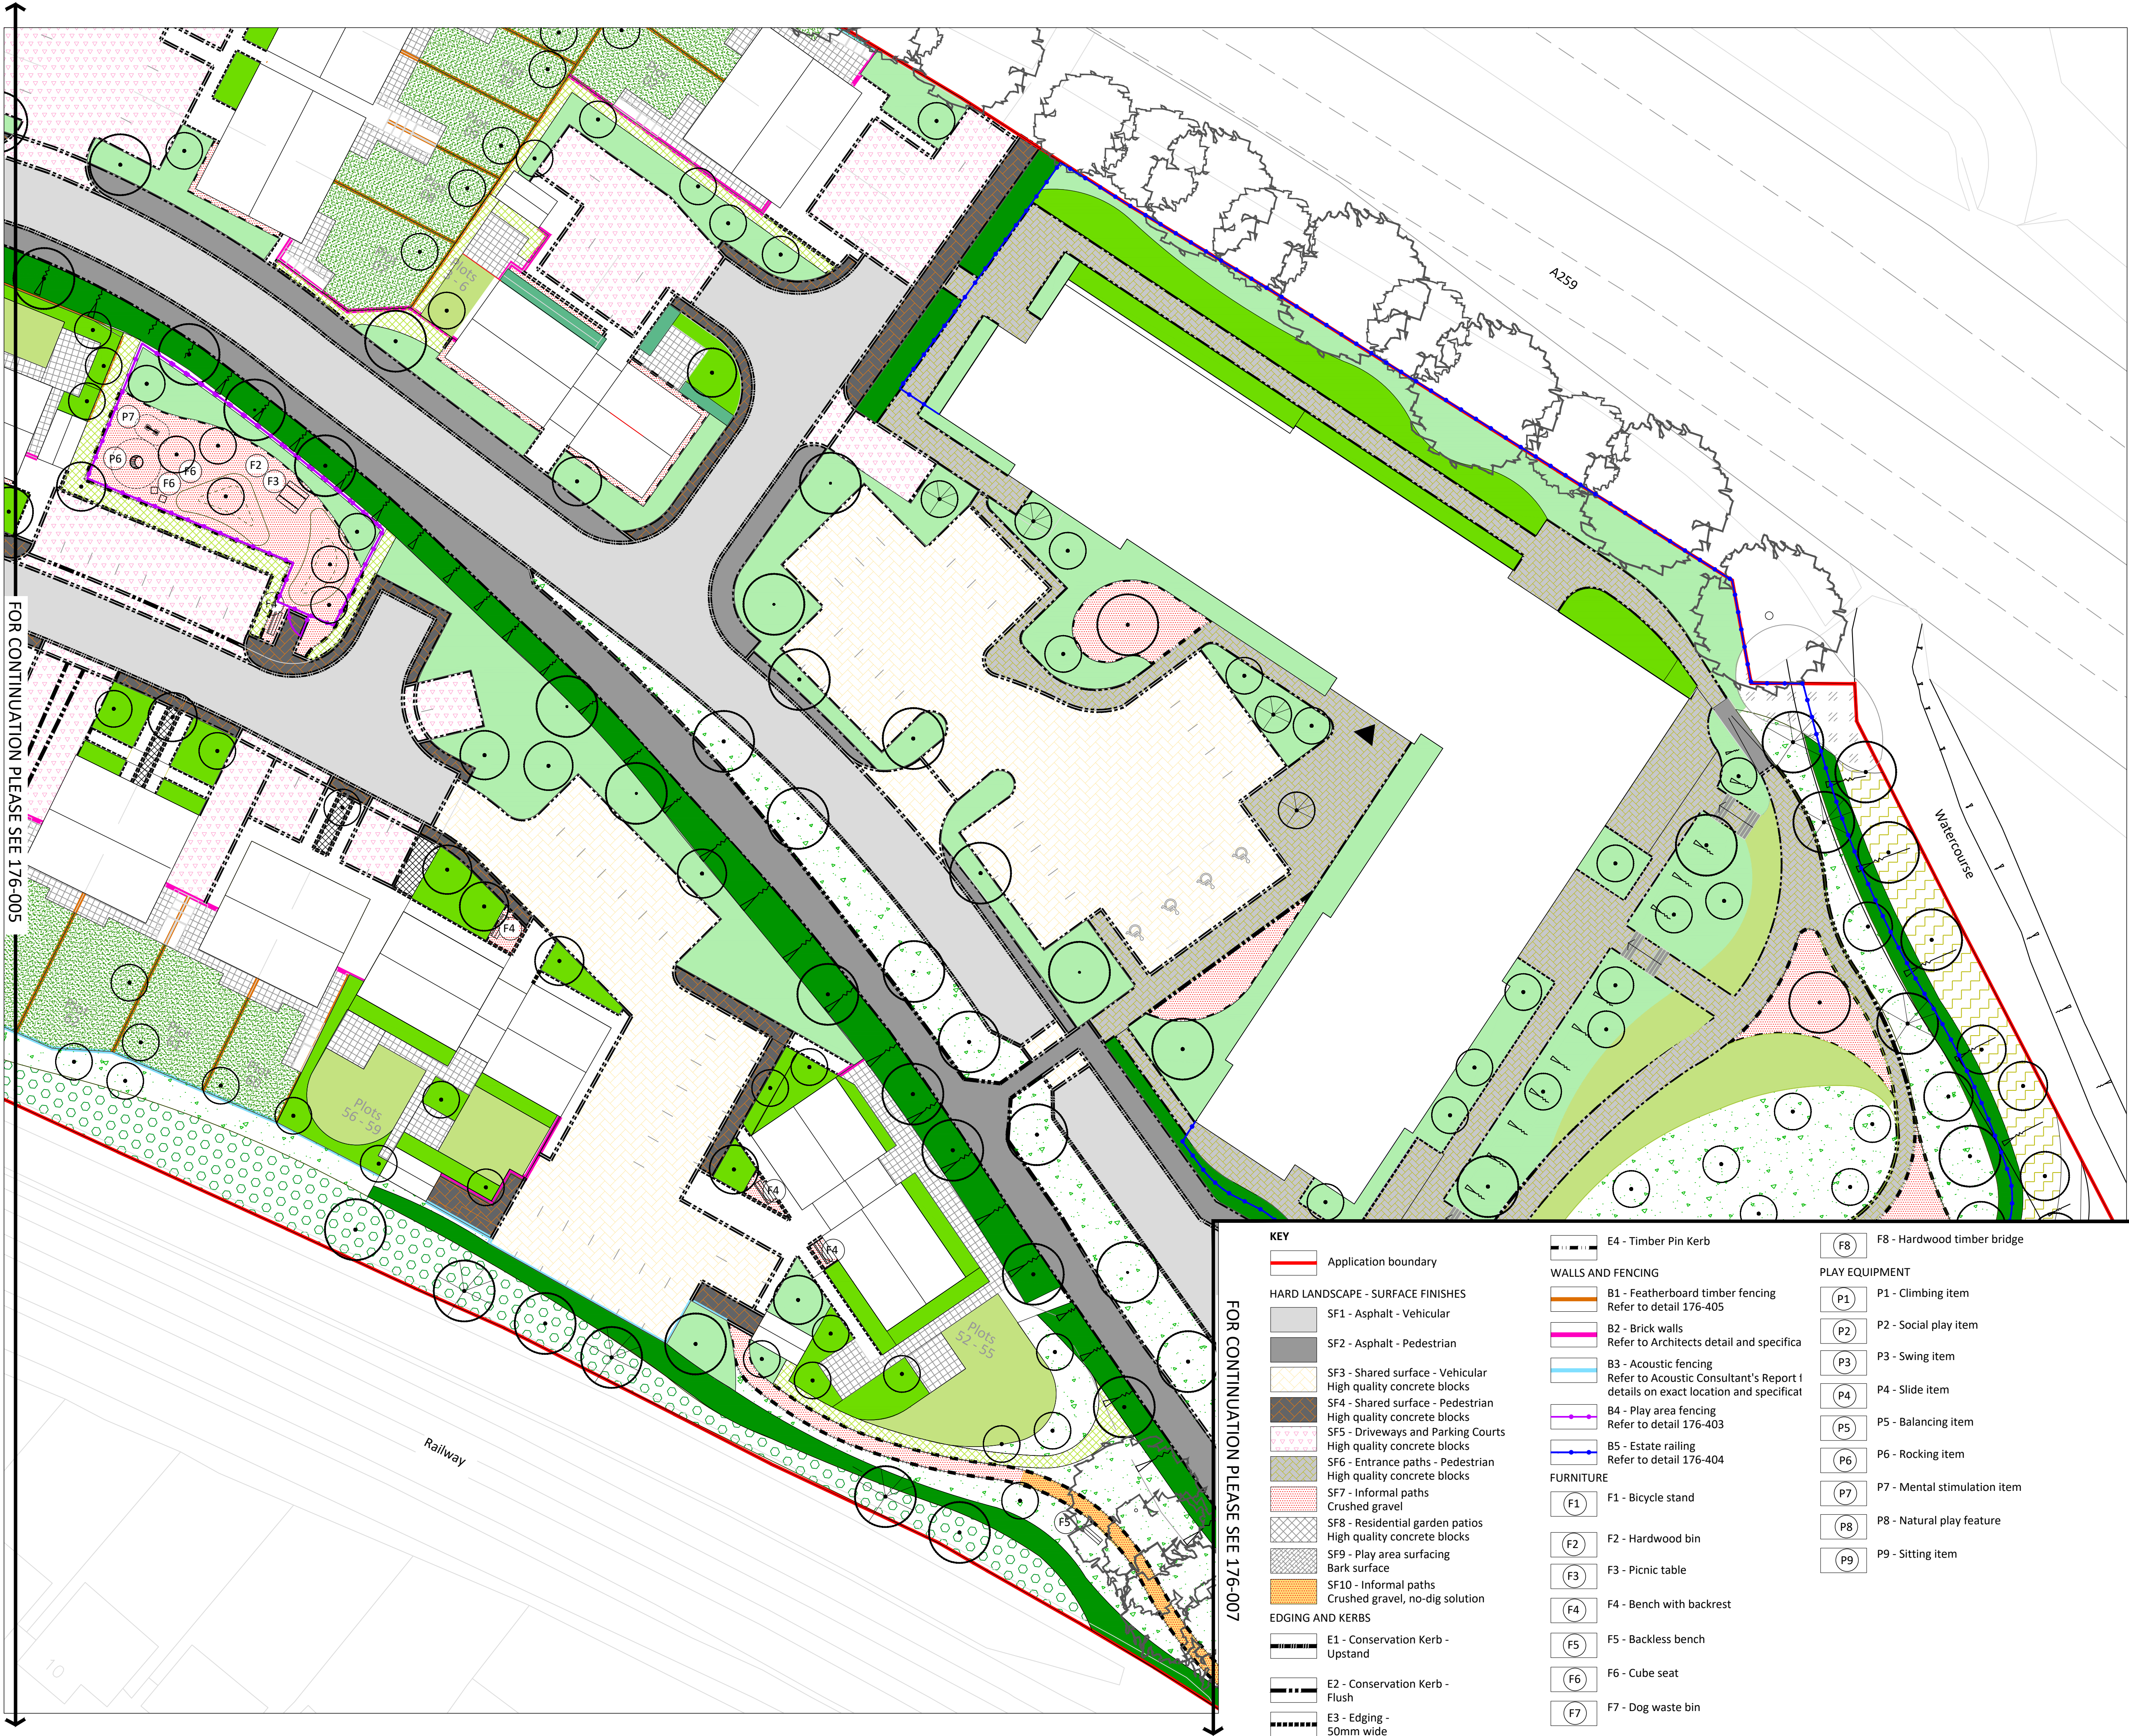

FOR CONTINUATION PLEASE SEE 176-005

10

- SOFT LANDSCAPE**
- Existing trees
 - Existing vegetation, including existing tree groups
 - Proposed trees
 - Native Structure Planting
 - Wet Woodland Structure Planting
 - Native Hedge Planting
 - Ornamental Hedge Planting
 - Pond planting mix Mix P1
 - Pond planting mix Mix P2
 - Pond planting mix Mix P3
 - Infrastructure Landscape Planting mixes: A - F
 - Private Plot Landscape Planting mixes: 1-8
 - Meadow grassland seed mix
 - Amenity Grass Seed - Germinal Amenity A4 similar equal and approved
 - Turf Rolawn Medallion or similar equal and approved

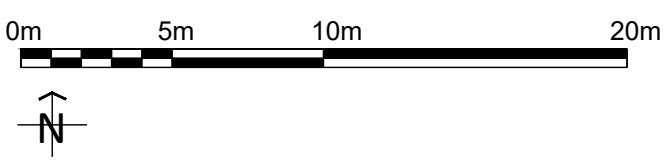

Rev	Note	Date
A	For Comment	22.01.2021
P1	For Planning	27.01.2021

GREENHALGH
Landscape Architecture
Brook Lane
Rustington

Landscape Plan	
176-006	P1

Date	08.01.2021	Drawn by	WP/JM
Scale	1:250@A1	Checked by	IG

- KEY**
- Application boundary
 - HARD LANDSCAPE - SURFACE FINISHES**
 - SF1 - Asphalt - Vehicular
 - SF2 - Asphalt - Pedestrian
 - SF3 - Shared surface - Vehicular High quality concrete blocks
 - SF4 - Shared surface - Pedestrian High quality concrete blocks
 - SF5 - Driveways and Parking Courts High quality concrete blocks
 - SF6 - Entrance paths - Pedestrian High quality concrete blocks
 - SF7 - Informal paths Crushed gravel
 - SF8 - Residential garden patios High quality concrete blocks
 - SF9 - Play area surfacing Bark surface
 - SF10 - Informal paths Crushed gravel, no-dig solution
 - EDGING AND KERBS**
 - E1 - Conservation Kerb - Upstand
 - E2 - Conservation Kerb - Flush
 - E3 - Edging - 50mm wide
 - E4 - Timber Pin Kerb
 - WALLS AND FENCING**
 - B1 - Featherboard timber fencing Refer to detail 176-405
 - B2 - Brick walls Refer to Architects detail and specifica
 - B3 - Acoustic fencing Refer to Acoustic Consultant's Report I details on exact location and specifical
 - B4 - Play area fencing Refer to detail 176-403
 - B5 - Estate railing Refer to detail 176-404
 - FURNITURE**
 - F1 - Bicycle stand
 - F2 - Hardwood bin
 - F3 - Picnic table
 - F4 - Bench with backrest
 - F5 - Backless bench
 - F6 - Cube seat
 - F7 - Dog waste bin
 - F8 - Hardwood timber bridge
 - PLAY EQUIPMENT**
 - P1 - Climbing item
 - P2 - Social play item
 - P3 - Swing item
 - P4 - Slide item
 - P5 - Balancing item
 - P6 - Rocking item
 - P7 - Mental stimulation item
 - P8 - Natural play feature
 - P9 - Sitting item

FOR CONTINUATION PLEASE SEE 176-007