For continuation refer to drawing 176-203

For continuation refer to drawing 176-203

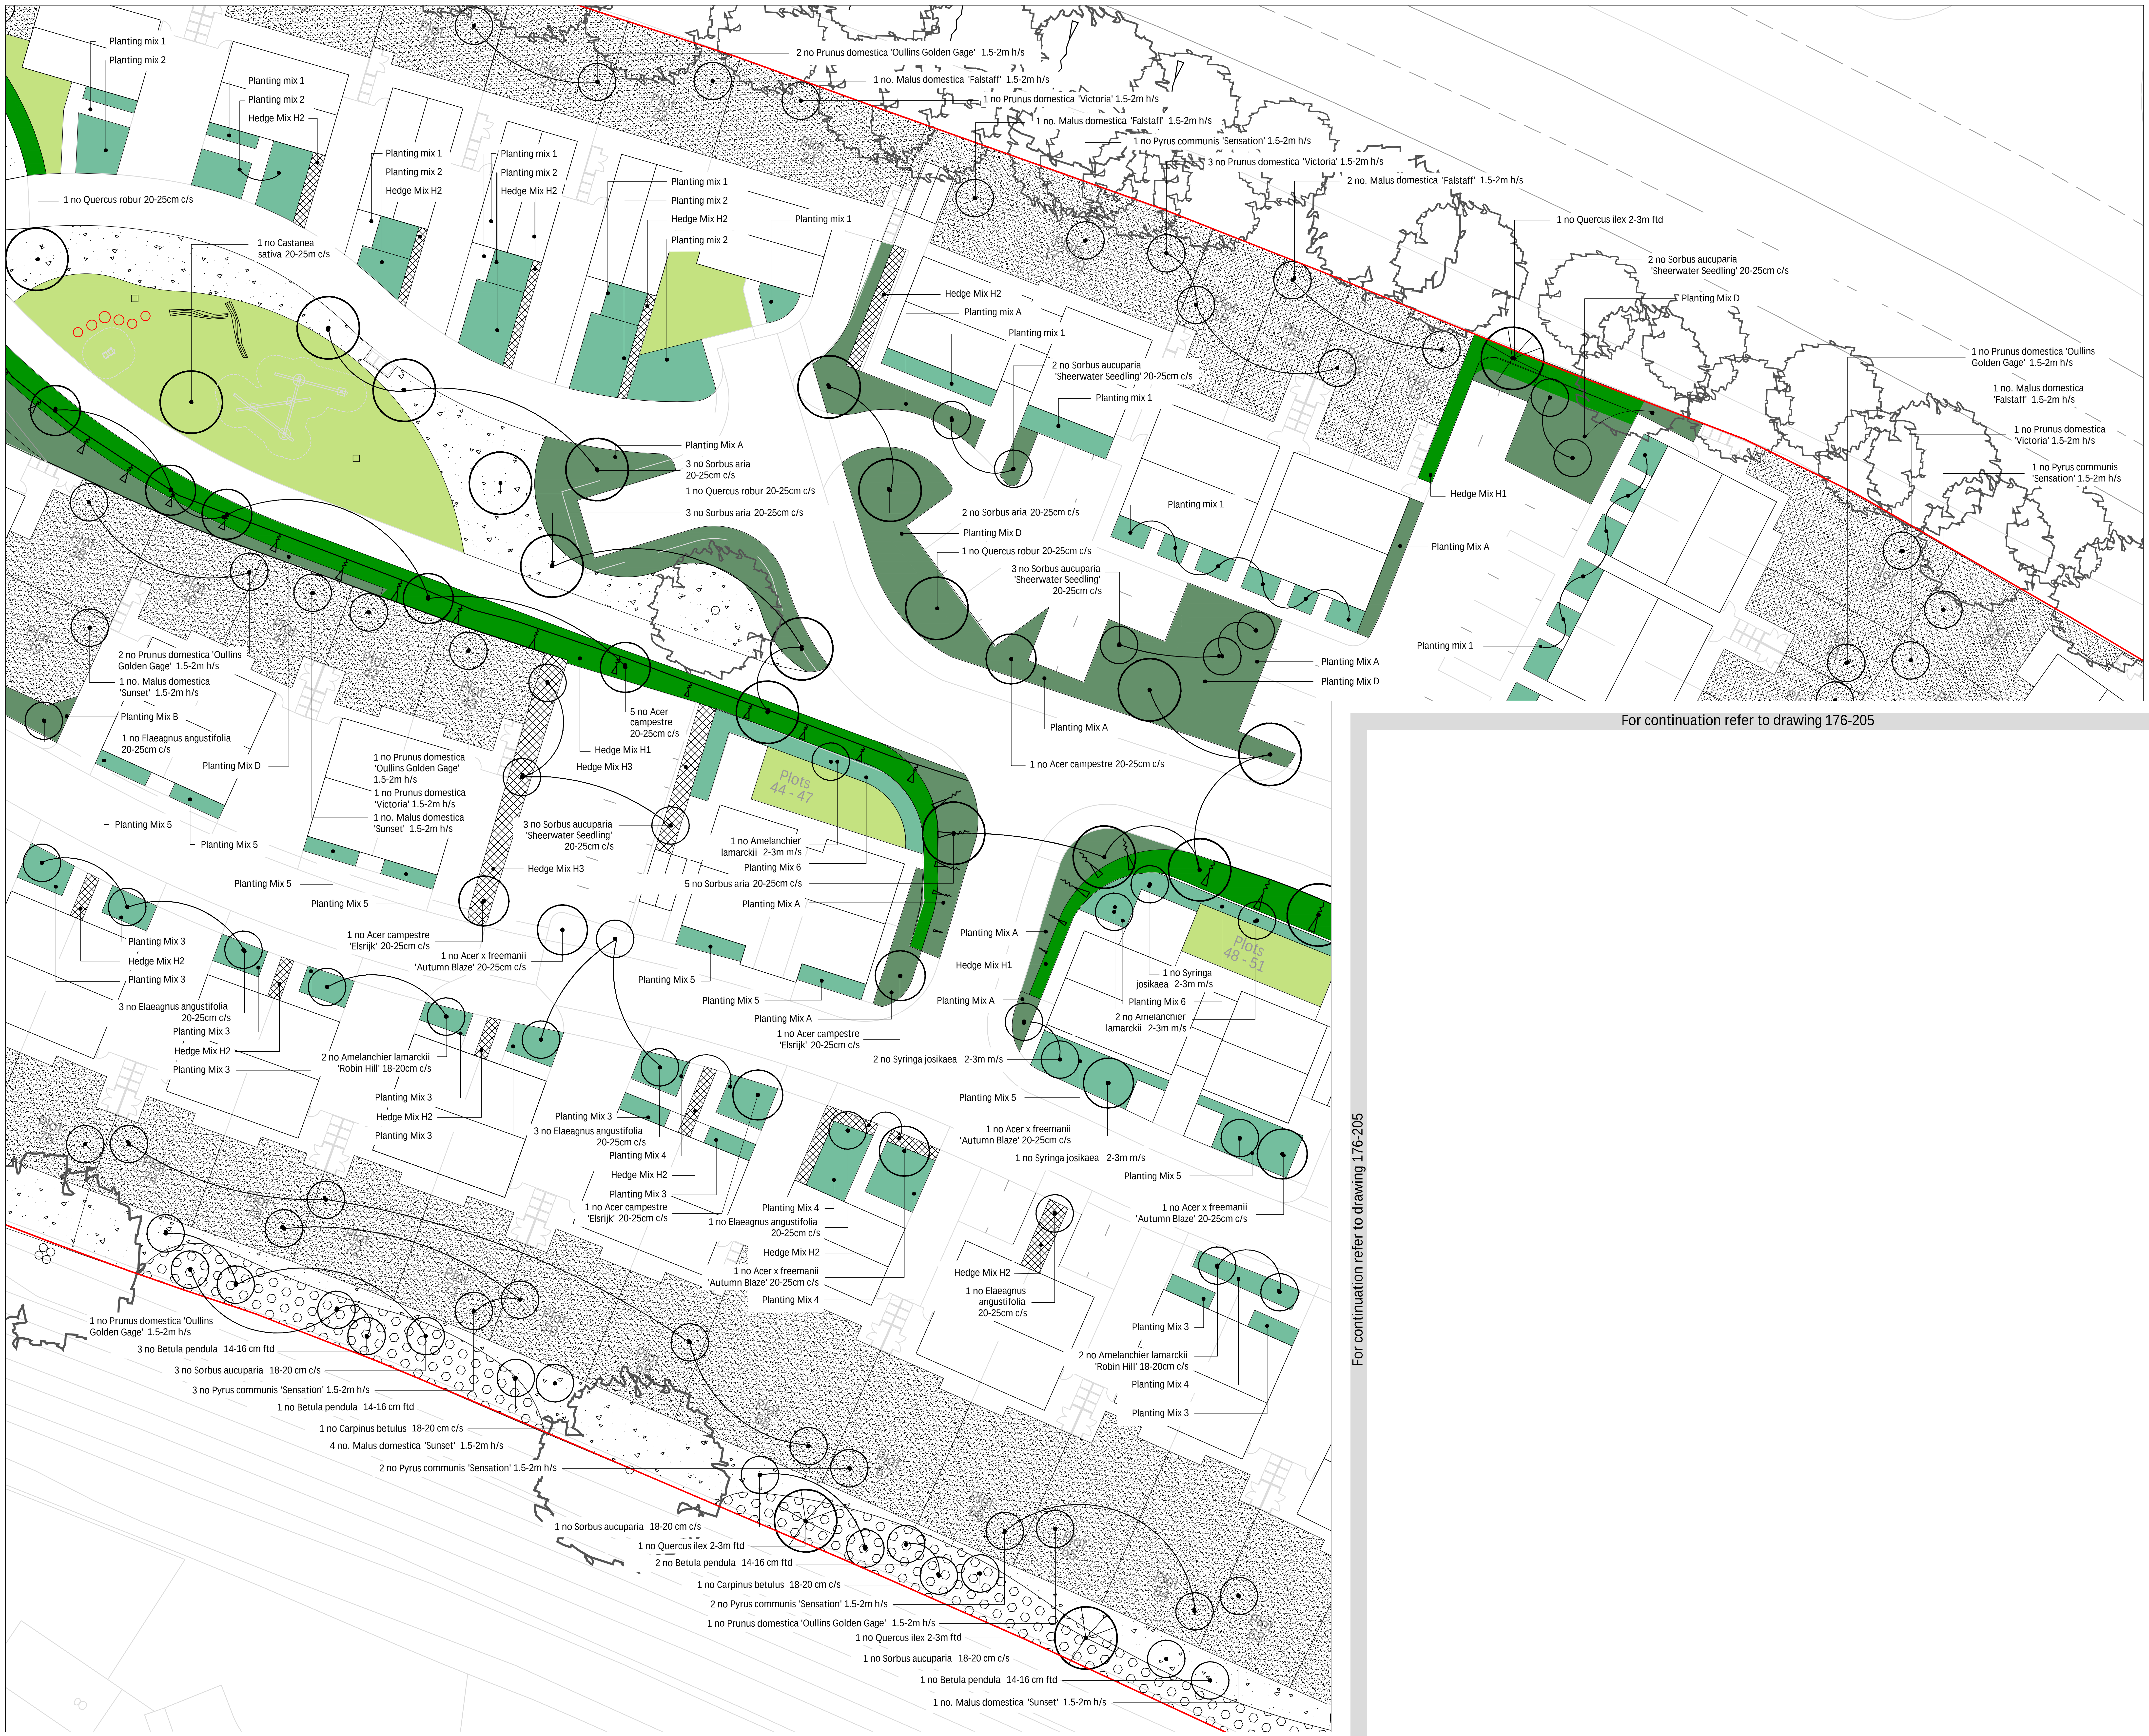
Planting mix 1
Planting mix 2
Planting mix 1
Planting mix 2
Hedge Mix H2
Planting mix 1
Planting mix 2
Hedge Mix H2
Planting mix 1
Planting mix 2
Hedge Mix H2
Planting mix 1
Planting mix 2
Hedge Mix H2
Planting mix 2
Planting mix 1
1 no Quercus robur 20-25cm c/s
1 no Castanea sativa 20-25m c/s
2 no Prunus domestica 'Oullins Golden Gage' 1.5-2m h/s
1 no. Malus domestica 'Falstaff' 1.5-2m h/s
1 no Prunus domestica 'Victoria' 1.5-2m h/s
1 no. Malus domestica 'Falstaff' 1.5-2m h/s
1 no Pyrus communis 'Sensation' 1.5-2m h/s
3 no Prunus domestica 'Victoria' 1.5-2m h/s
2 no. Malus domestica 'Falstaff' 1.5-2m h/s
1 no Quercus ilex 2-3m ftd
2 no Sorbus aucuparia 'Sheerwater Seedling' 20-25cm c/s
Planting Mix D
1 no Prunus domestica 'Oullins Golden Gage' 1.5-2m h/s
1 no. Malus domestica 'Falstaff' 1.5-2m h/s
1 no Prunus domestica 'Victoria' 1.5-2m h/s
1 no Pyrus communis 'Sensation' 1.5-2m h/s
Hedge Mix H2
Planting mix A
Planting mix 1
2 no Sorbus aucuparia 'Sheerwater Seedling' 20-25cm c/s
Planting mix 1
Planting Mix A
3 no Sorbus aria 20-25cm c/s
1 no Quercus robur 20-25cm c/s
3 no Sorbus aria 20-25cm c/s
2 no Sorbus aria 20-25cm c/s
Planting Mix D
1 no Quercus robur 20-25cm c/s
3 no Sorbus aucuparia 'Sheerwater Seedling' 20-25cm c/s
Planting mix 1
Hedge Mix H1
Planting Mix A
Planting mix 1
Planting Mix A
Planting Mix D
Planting Mix A
1 no Acer campestre 20-25cm c/s
2 no Prunus domestica 'Oullins Golden Gage' 1.5-2m h/s
1 no. Malus domestica 'Sunset' 1.5-2m h/s
Planting Mix B
1 no Elaeagnus angustifolia 20-25cm c/s
Planting Mix D
Planting Mix 5
Planting Mix 5
1 no Prunus domestica 'Oullins Golden Gage' 1.5-2m h/s
1 no Prunus domestica 'Victoria' 1.5-2m h/s
1 no. Malus domestica 'Sunset' 1.5-2m h/s
Planting Mix 5
Planting Mix 5
5 no Acer campestre 20-25cm c/s
Hedge Mix H1
Hedge Mix H3
3 no Sorbus aucuparia 'Sheerwater Seedling' 20-25cm c/s
Hedge Mix H3
Plots 44 - 47
1 no Amelanchier lamarckii 2-3m m/s
Planting Mix 6
5 no Sorbus aria 20-25cm c/s
Planting Mix A
1 no Acer campestre 'Elsrijk' 20-25cm c/s
1 no Acer x freemanii 'Autumn Blaze' 20-25cm c/s
Planting Mix 5
Planting Mix 5
Planting Mix A
1 no Acer campestre 'Elsrijk' 20-25cm c/s
Planting Mix A
Hedge Mix H1
Planting Mix A
Plots 48 - 51
1 no Syringa josikaea 2-3m m/s
Planting Mix 6
2 no Amelanchier lamarckii 2-3m m/s
2 no Syringa josikaea 2-3m m/s
Planting Mix 5
1 no Acer x freemanii 'Autumn Blaze' 20-25cm c/s
1 no Syringa josikaea 2-3m m/s
Planting Mix 5
1 no Acer x freemanii 'Autumn Blaze' 20-25cm c/s
Planting Mix 3
Hedge Mix H2
Planting Mix 3
3 no Elaeagnus angustifolia 20-25cm c/s
Planting Mix 3
Hedge Mix H2
Planting Mix 3
2 no Amelanchier lamarckii 'Robin Hill' 18-20cm c/s
Planting Mix 3
Hedge Mix H2
Planting Mix 3
Planting Mix 3
3 no Elaeagnus angustifolia 20-25cm c/s
Planting Mix 4
Hedge Mix H2
Planting Mix 3
1 no Acer campestre 'Elsrijk' 20-25cm c/s
Planting Mix 4
1 no Elaeagnus angustifolia 20-25cm c/s
Hedge Mix H2
1 no Acer x freemanii 'Autumn Blaze' 20-25cm c/s
Planting Mix 4
Hedge Mix H2
1 no Elaeagnus angustifolia 20-25cm c/s
Planting Mix 3
2 no Amelanchier lamarckii 'Robin Hill' 18-20cm c/s
Planting Mix 4
Planting Mix 3
1 no Prunus domestica 'Oullins Golden Gage' 1.5-2m h/s
3 no Betula pendula 14-16 cm ftd
3 no Sorbus aucuparia 18-20 cm c/s
3 no Pyrus communis 'Sensation' 1.5-2m h/s
1 no Betula pendula 14-16 cm ftd
1 no Carpinus betulus 18-20 cm c/s
4 no. Malus domestica 'Sunset' 1.5-2m h/s
2 no Pyrus communis 'Sensation' 1.5-2m h/s
1 no Sorbus aucuparia 18-20 cm c/s
1 no Quercus ilex 2-3m ftd
2 no Betula pendula 14-16 cm ftd
1 no Carpinus betulus 18-20 cm c/s
2 no Pyrus communis 'Sensation' 1.5-2m h/s
1 no Prunus domestica 'Oullins Golden Gage' 1.5-2m h/s
1 no Quercus ilex 2-3m ftd
1 no Sorbus aucuparia 18-20 cm c/s
1 no Betula pendula 14-16 cm ftd
1 no. Malus domestica 'Sunset' 1.5-2m h/s

For continuation refer to drawing 176-205

For continuation refer to drawing 176-205

DRAWING LOCATION PLAN

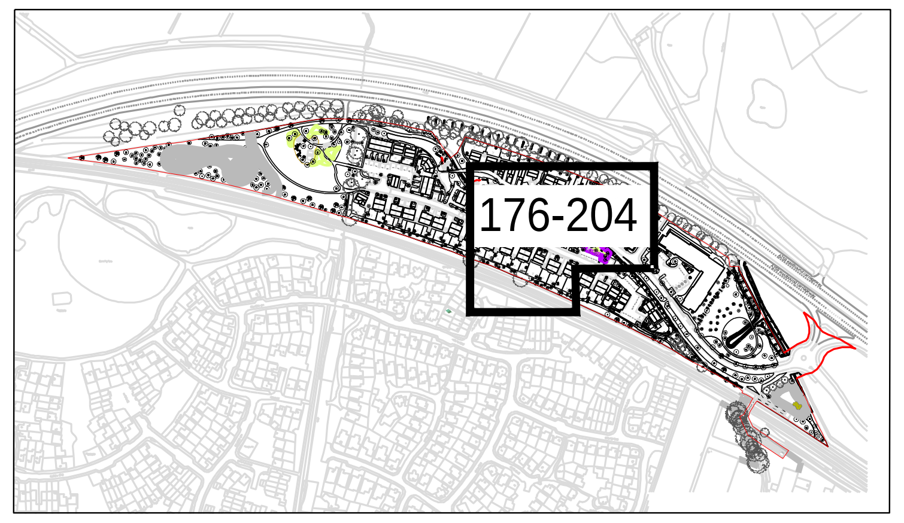

KEY:

- 🟥 Application boundary
- Existing trees
- ▨ Existing vegetation including existing tree groups

Refer to plant schedule 176-SCH-001_P1 for full details and plant specifications for the following:

- Proposed Trees (deciduous / evergreen)
- Native Structure Planting
- Wet Woodland Structure Planting
- 🟩 Native Hedge Planting Hedge mix: H1
- ▩ Ornamental Hedge Planting Hedge mixes: H2 & H3
- 🟩 Infrastructure Landscape Planting mixes: A - D
- 🟩 Private Plot Planting Mixes: 1-6
- Amenity Grass Seed Germinal Amenity A4 similar equal and approved
- 🟩 Turf Rowlawn Medallion or similar equal and approved
- Meadow Grass Seed Emorsgate EM3 special general purpose meadow mixture, or similar equal and approved

N

0m 5m 10m 20m

Rev	Note	Date
P1	For Planning	27.01.21

Greenhalgh
Landscape Architecture

Brook Lane
Rustington

Planting Plan

176-204 P1

Date 08.01.2021 Drawn by WP/JM
Scale 1:250@A1 Checked by IG

ARUN DISTRICT COUNCIL A/26/21/RES