




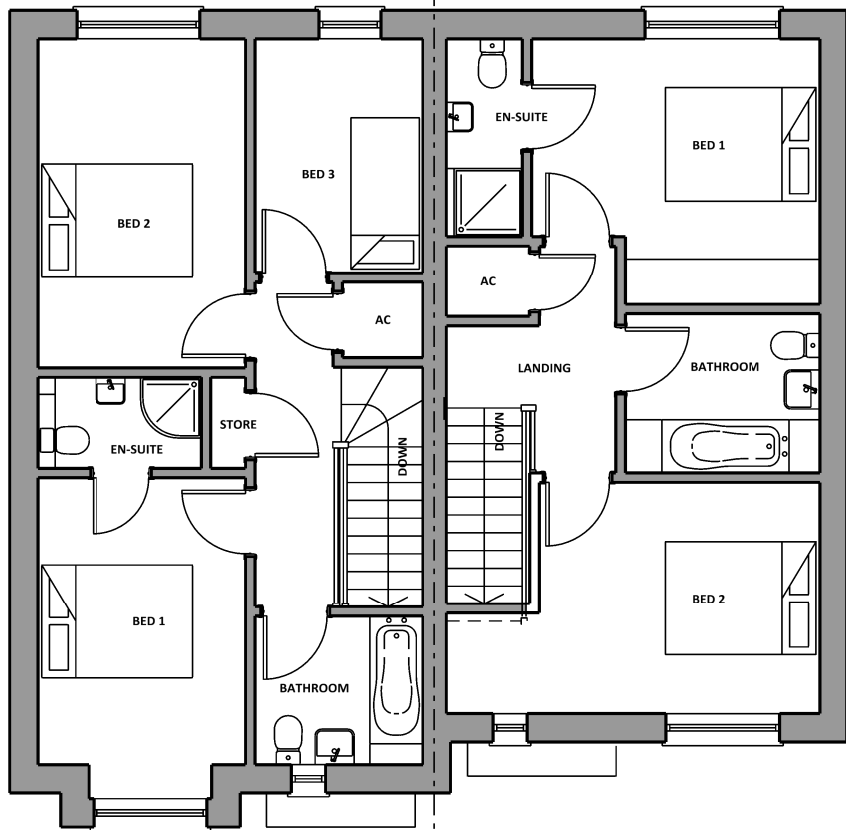


First Floor
Plots 79 & 83
FF GIA: 49.60sqm

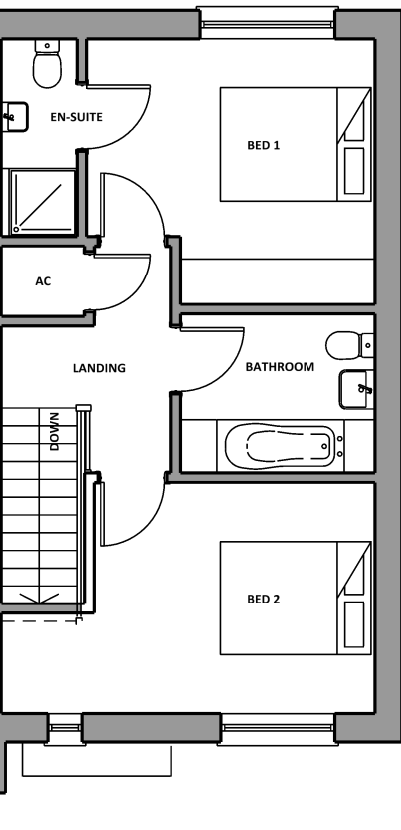


First Floor
Plots 80 & 84
FF GIA: 43.42sqm

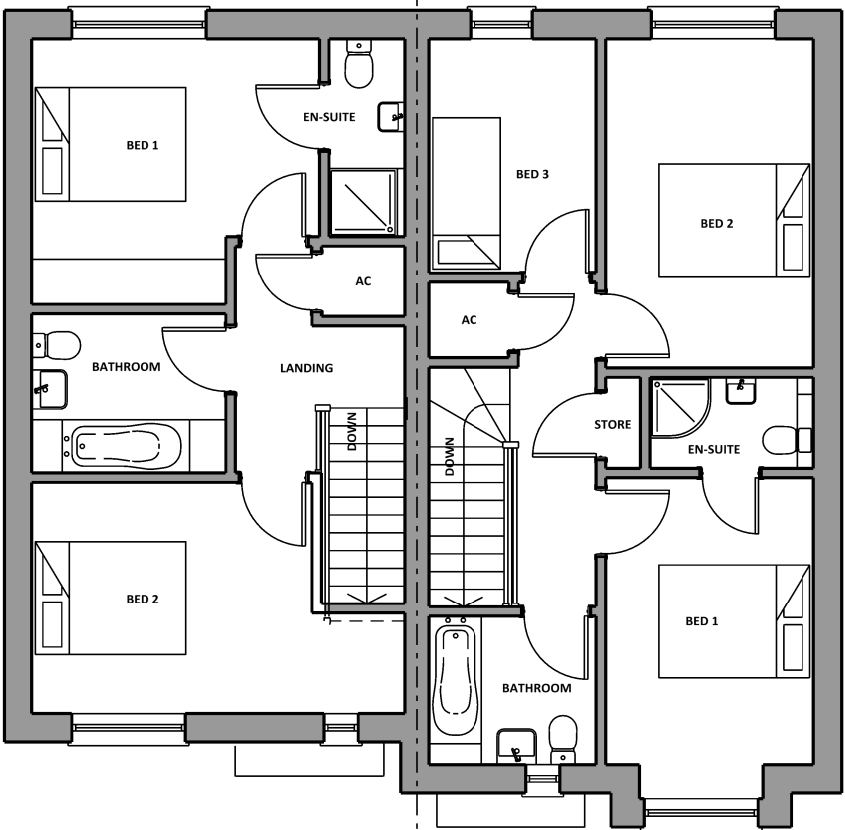


First Floor
Plots 81 & 85
FF GIA: 43.42sqm

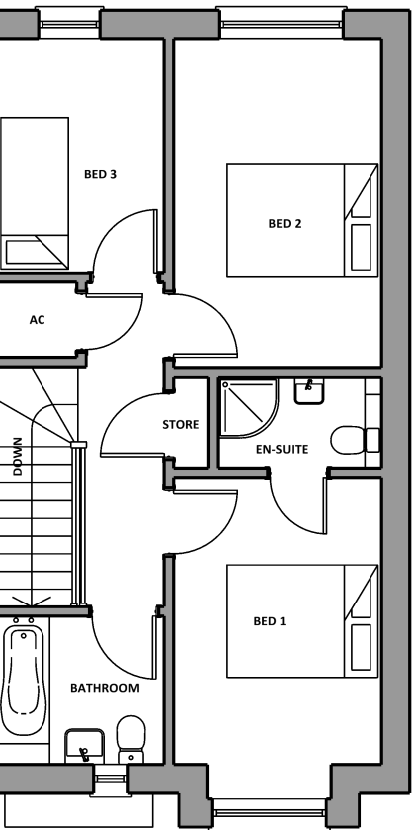


First Floor
Plots 82 & 86
FF GIA: 49.60sqm

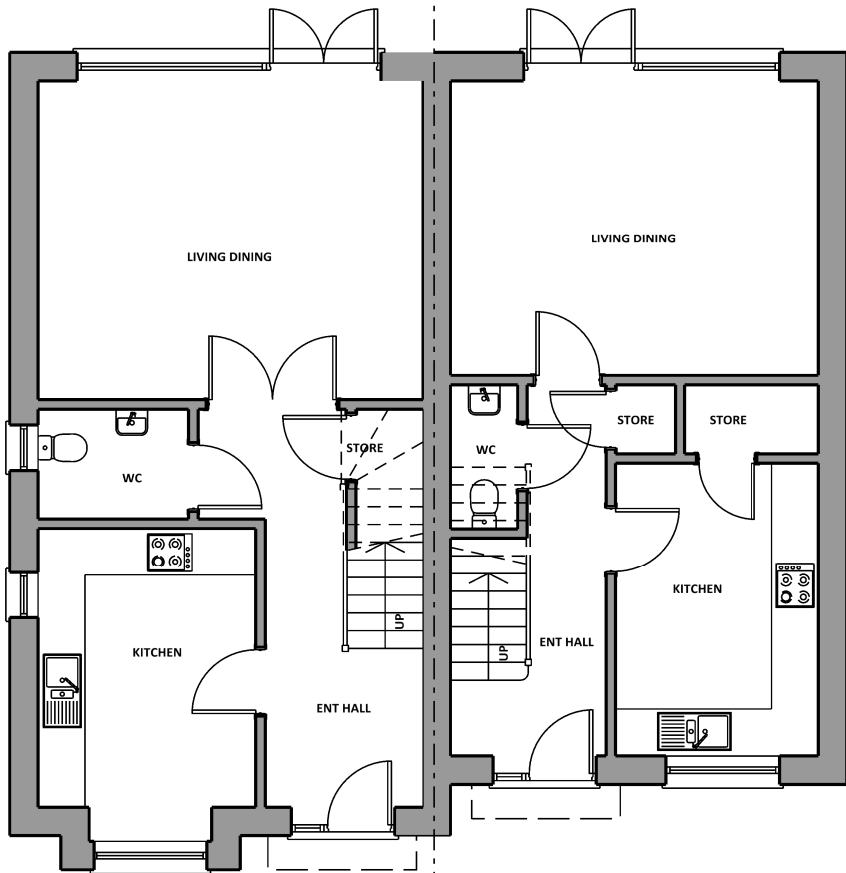


Ground Floor
Plots: 79 & 83
3 Bed 5 Person
GF GIA: 47.83sqm
Total GIA: 97.43sqm
Private

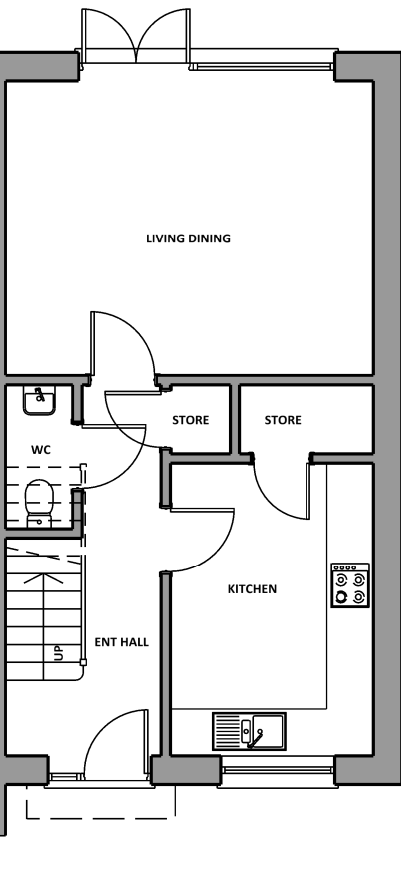

Ground Floor
Plots: 80 & 84
2 Bed 4 Person
GF GIA: 41.45sqm
Total GIA: 84.87sqm
Private

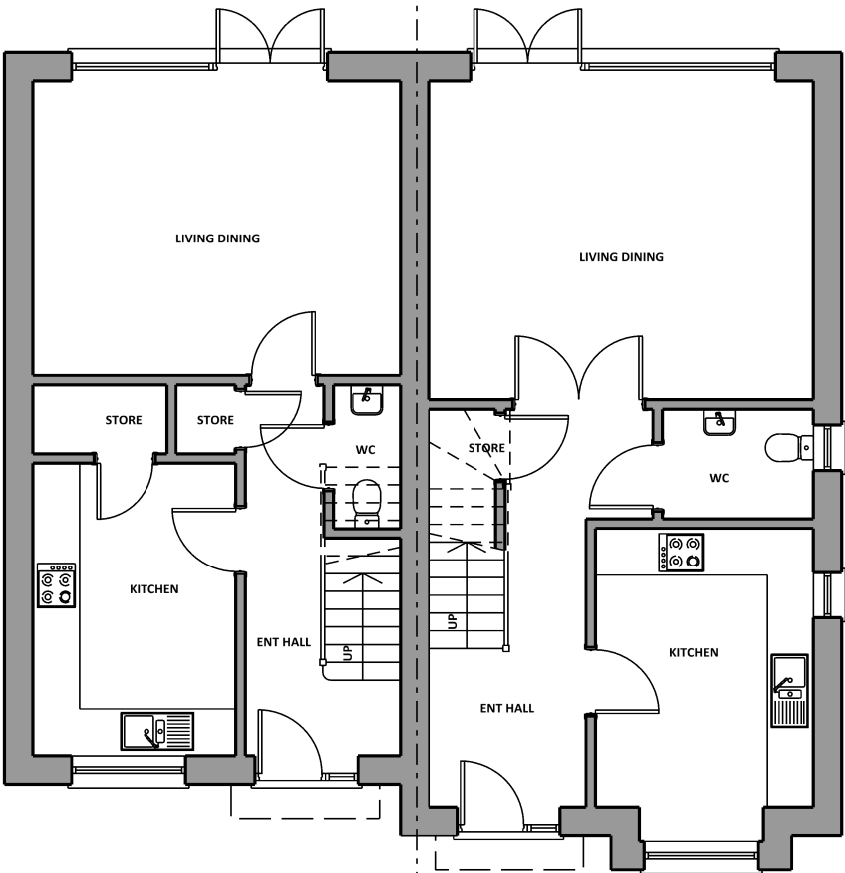

Ground Floor
Plots: 81 & 85
2 Bed 4 Person
GF GIA: 41.45sqm
Total GIA: 84.87sqm
Private

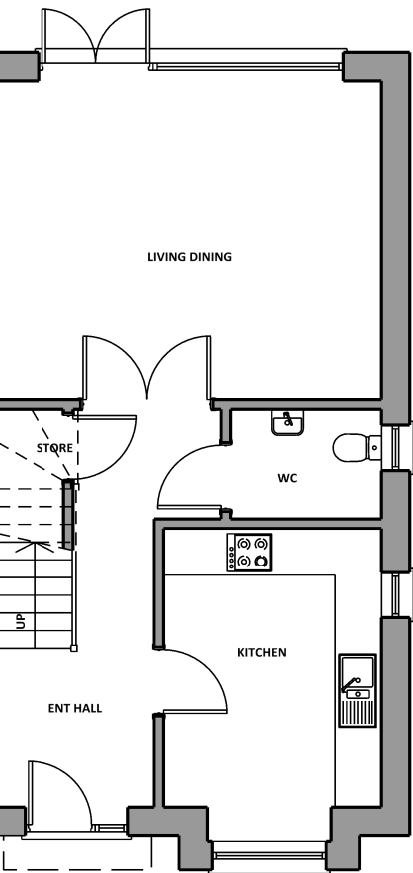

Ground Floor
Plots: 82 & 86
3 Bed 5 Person
GF GIA: 47.83sqm
Total GIA: 97.43sqm
Private



Brook Lane Masterplan

Drawing title
Plots 79-86 Plans
Type: P-2H-2 & P-3H-9

Drawing No.
3670-BRK-SRA-XX-XX-DR-A-04-300

Project No.	Location	Originator	Volume	Level	File Type	Disc	System	Number	Date	Reason for Issue
JA	AB	AB	A3 Scale	1:100	22/01/2021	PLANNING				

SRA | ARCHITECTS

Station House Ashley Avenue Bath BA1 3DS | 01225 827444 | www.sra-architects.co.uk
© (UK 2021) SRA Architects LLP. Responsibility is not accepted for errors made by others in scaling from this drawing.