




Front Elevation
Plot 30

Front Elevation
Plot 29

Front Elevation
Plot 28

Front Elevation
Plot 27

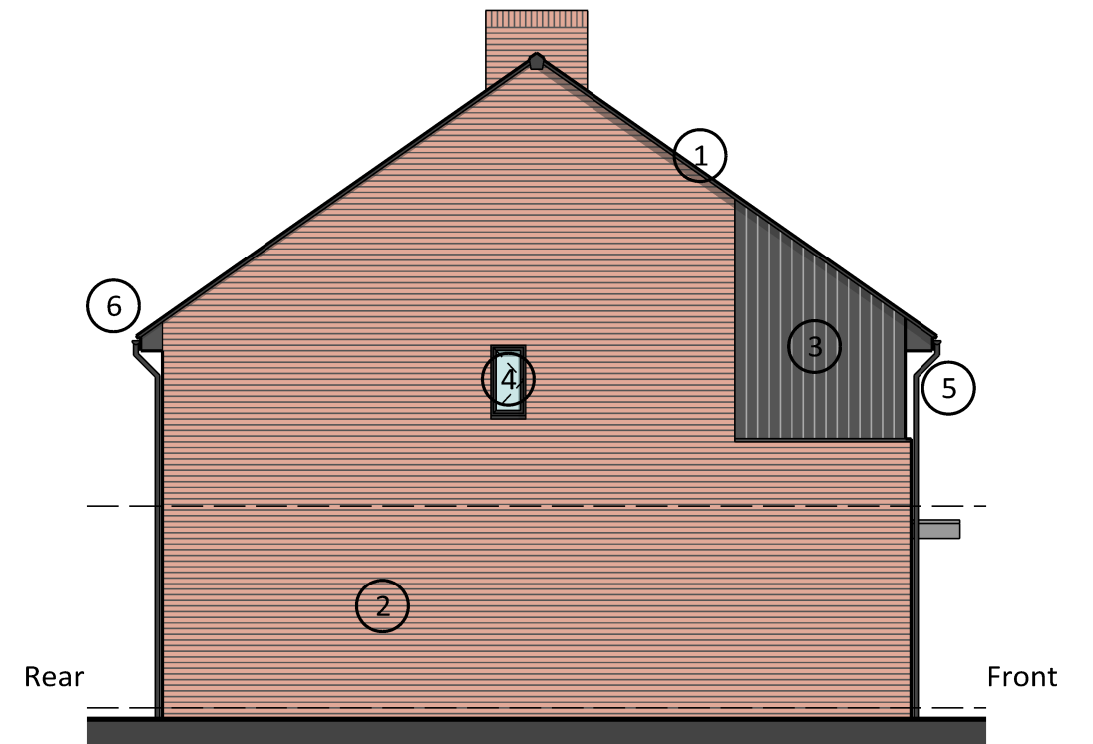

Gable Elevation
Plot 30




Rear Elevation
Plot 27

Rear Elevation
Plot 28

Rear Elevation
Plot 29

Rear Elevation
Plot 30

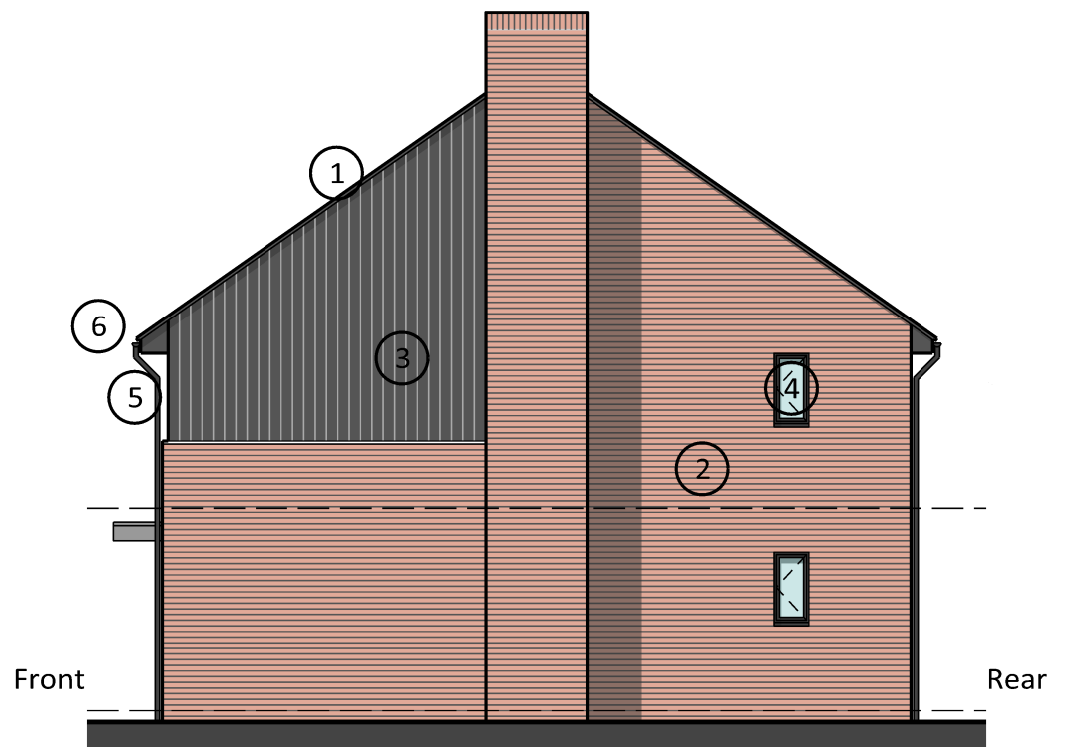

Gable Elevation
Plot 27

Material Key

- | | |
|---------------------------|-------------------------------------|
| ① Fibre Cement Roof Tile | ④ Dark Framed Windows and Doors |
| ② Red Brick | ⑤ Dark Gutters and Rainwater Pipes |
| ③ Stained Timber Cladding | ⑥ Stained Timber Facias and Soffits |



Brook Lane Masterplan

Drawing title										Amendments	
Plots 27 to 30 - Elevations											
Type: P-2H-1											
Drawing No.										Revision	
3670-BRK-SRA-XX-XX-DR-A-05-250										P03	
Project No.	Location	Originator	Volume	Level	File Type	Disc	System	Number		Date	Reason for Issue
JA	AB	AB	AB	AB	AB	AB	AB	AB	AB	22/01/2021	PLANNING

SRA | ARCHITECTS

Station House Ashley Avenue Bath BA1 3DS | 01225 827444 | www.sra-architects.co.uk
© (UK 2021) SRA Architects LLP. Responsibility is not accepted for errors made by others in scaling from this drawing.