




Front Elevation
GF Plot 48
FF Plot 50

Intercom Post

Front Elevation
GF Plot 49
FF Plot 51

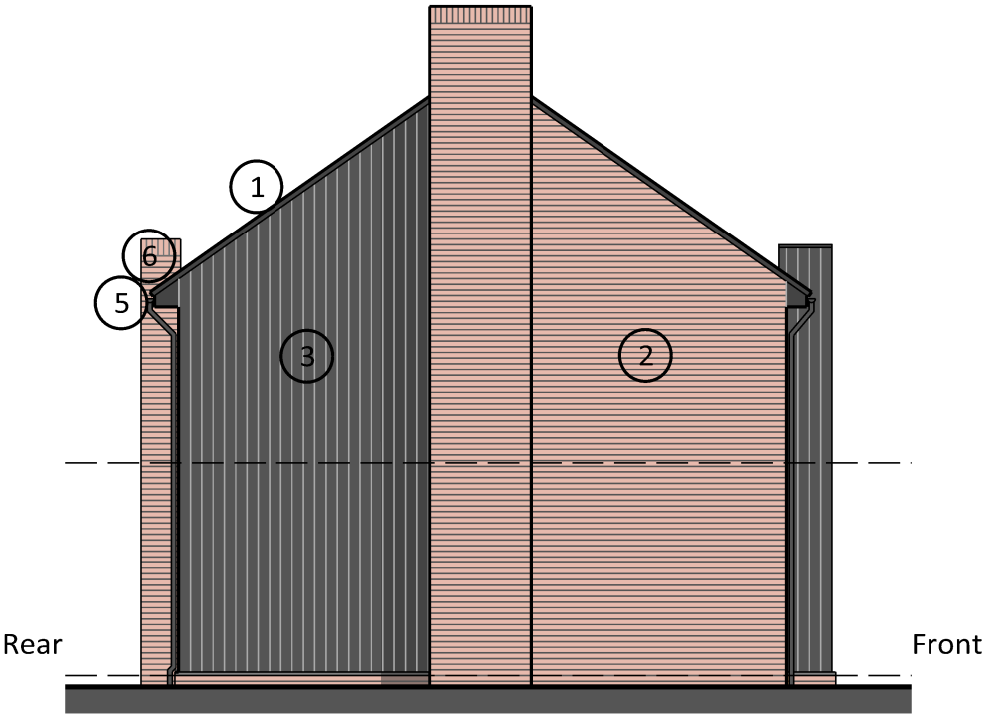


Gable Elevation
GF Plot 48
FF Plot 50



Rear Elevation
GF Plot 49
FF Plot 51

Rear Elevation
GF Plot 48
FF Plot 50

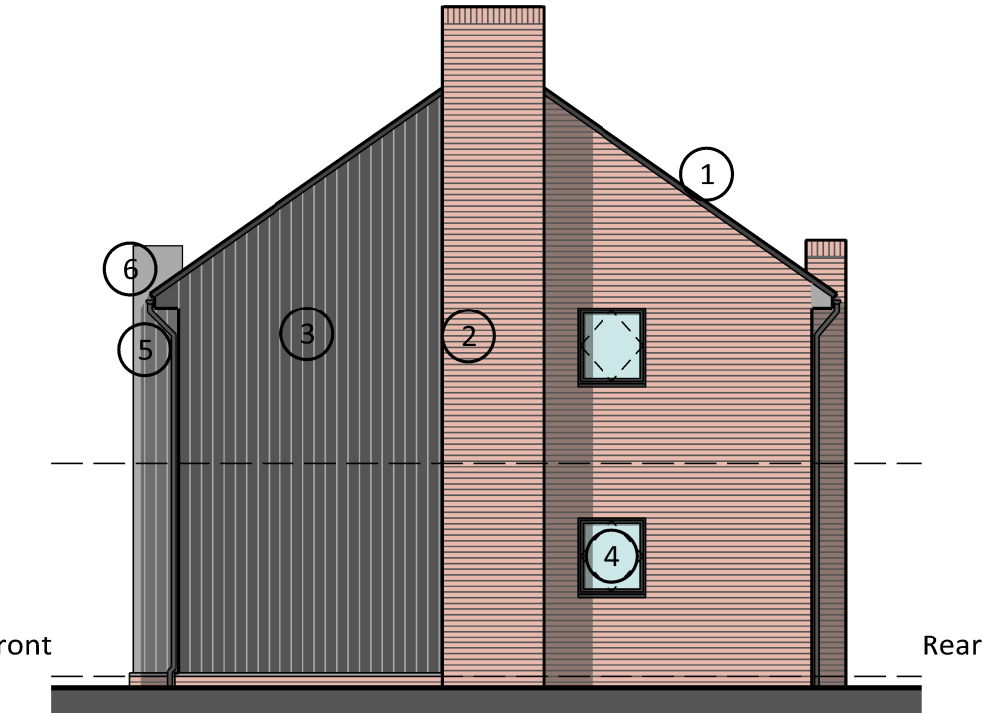

Gable Elevation
GF Plot 49
FF Plot 51

Material Key

- | | | | |
|---|-------------------------|---|-----------------------------------|
| ① | Fibre Cement Roof Tile | ④ | Dark Framed Windows and Doors |
| ② | Red Brick | ⑤ | Dark Gutters and Rainwater Pipes |
| ③ | Stained Timber Cladding | ⑥ | Stained Timber Facias and Soffits |



Brook Lane Masterplan

Drawing title										Amendments	
Plots 48-51 - Elevations											
Type: P-1F-1 & P-2F-3											
Drawing No.										Revision	
3670-BRK-SRA-XX-XX-DR-A-05-285										P02	
Project No.	Location	Originator	Volume	Level	File Type	Disc	System	Number		Date	Reason for Issue
Drawn by	Checked by	Approved by	A3 Scale							22/01/2021	PLANNING
JA	AB	AB	1:100								

SRA | ARCHITECTS

Station House Ashley Avenue Bath BA1 3DS | 01225 827444 | www.sra-architects.co.uk
© (UK 2021) SRA Architects LLP. Responsibility is not accepted for errors made by others in scaling from this drawing.