




Gas
Front Elevation
Plot 90

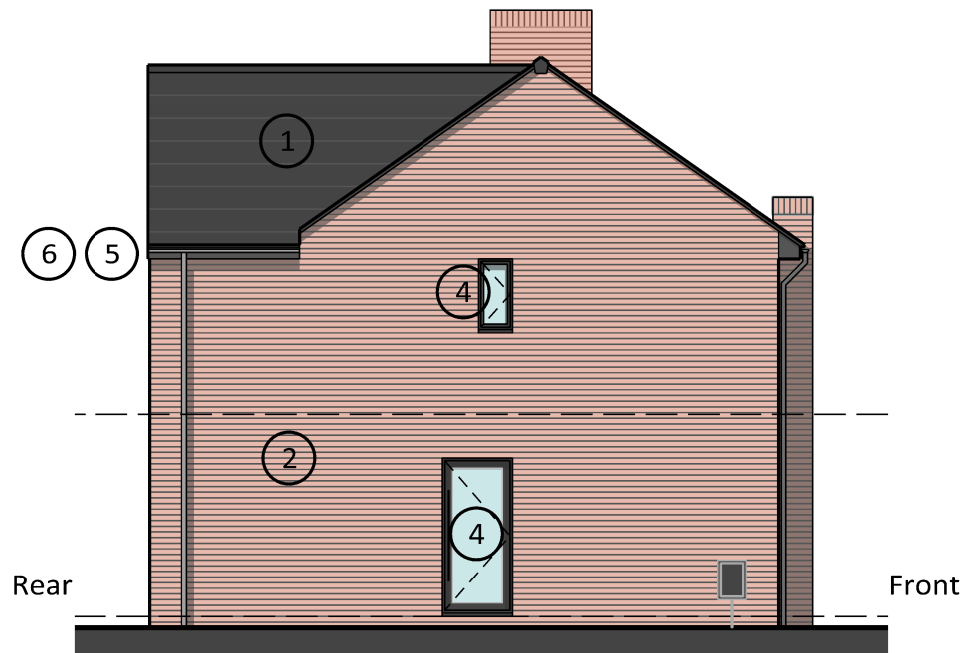

Elec
Gable Elevation
Plot 90



Rear Elevation
Plot 90



Gable Elevation
Plot 90

Material Key

- | | |
|---------------------------|-------------------------------------|
| ① Fibre Cement Roof Tile | ④ Dark Framed Windows and Doors |
| ② Red Brick | ⑤ Dark Gutters and Rainwater Pipes |
| ③ Stained Timber Cladding | ⑥ Stained Timber Facias and Soffits |



Brook Lane Masterplan

Drawing title Amendments

Plots 90 - Elevations
Type: P-4H-1

Drawing No.
3670-BRK-SRA-XX-XX-DR-A-05-310

Revision
P03

Project No.	Location	Originator	Volume	Level	File Type	Disc	System	Number	Date	Reason for Issue
JA	AB	AB	A3 Scale	1:100	22/01/2021	PLANNING				

SRA | ARCHITECTS

Station House Ashley Avenue Bath BA1 3DS | 01225 827444 | www.sra-architects.co.uk
© (UK 2021) SRA Architects LLP. Responsibility is not accepted for errors made by others in scaling from this drawing.