



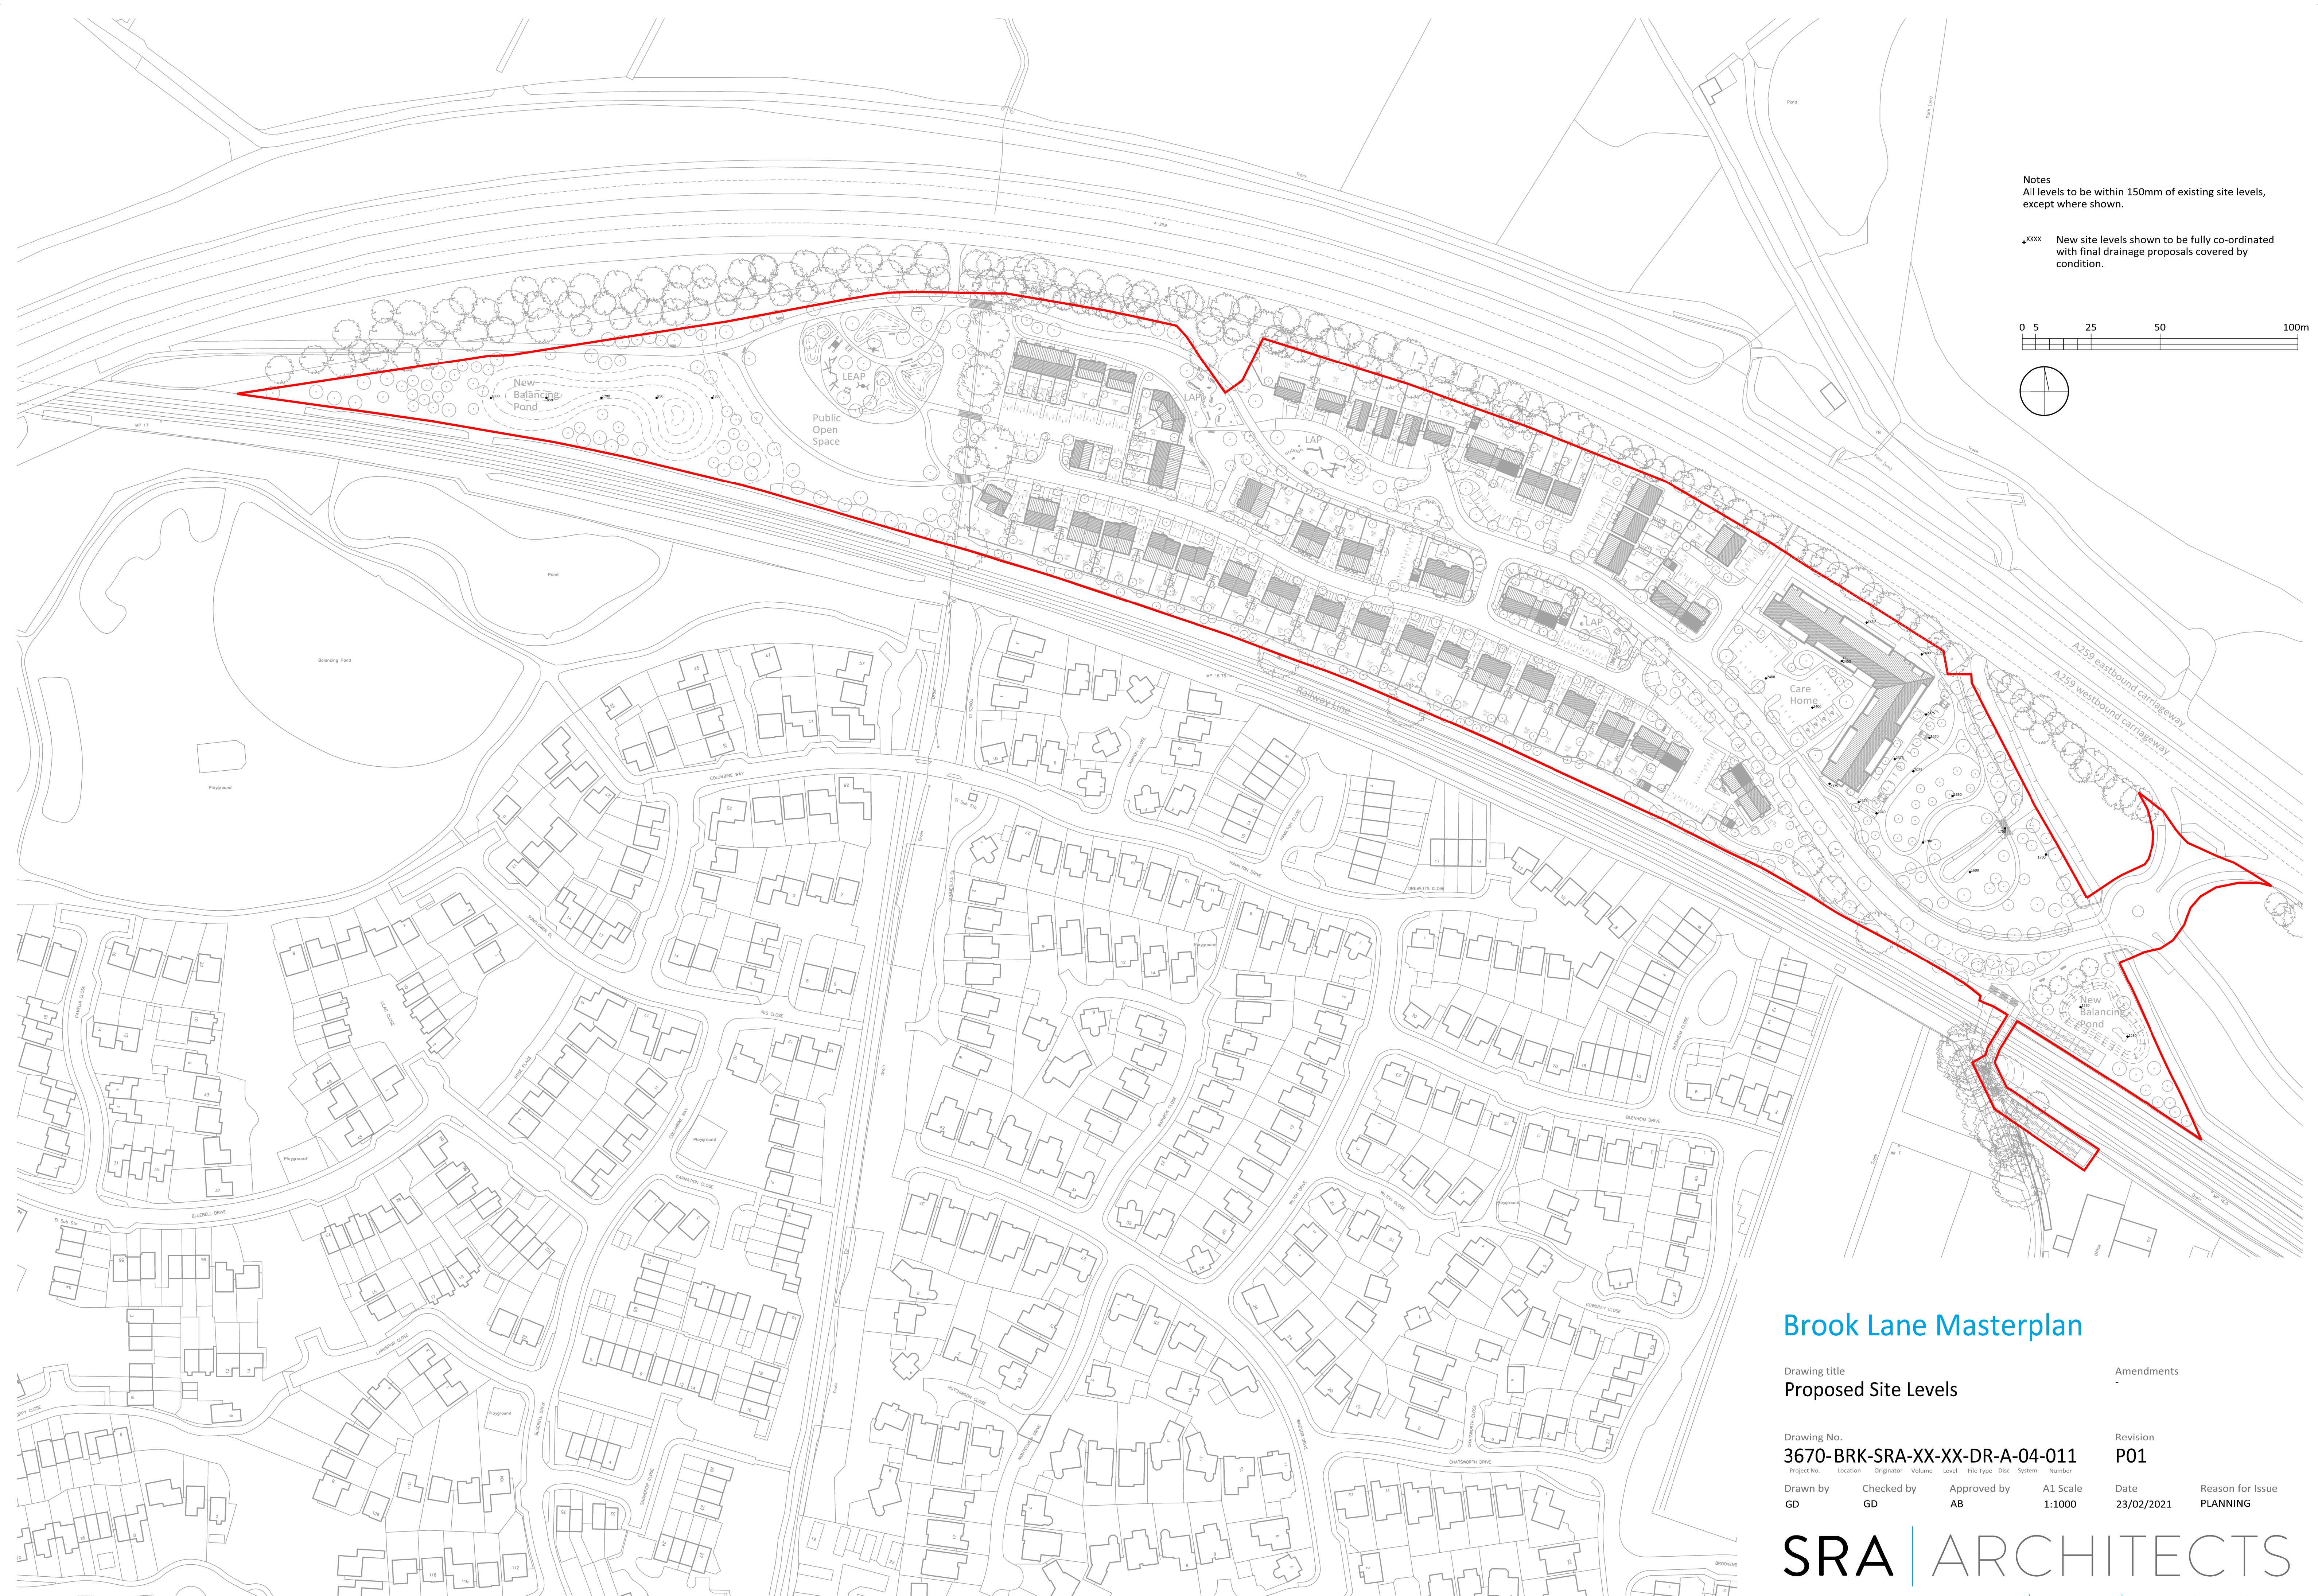

Notes
All levels to be within 150mm of existing site levels, except where shown.

XXXX New site levels shown to be fully co-ordinated with final drainage proposals covered by condition.

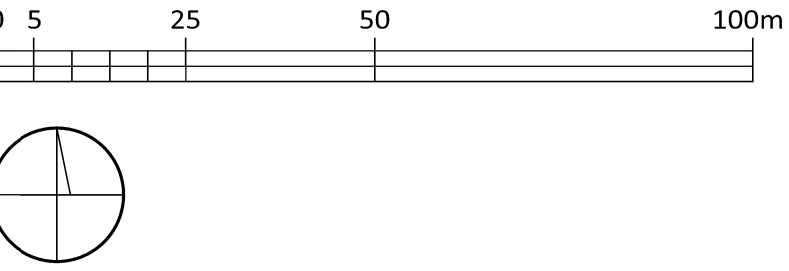

Brook Lane Masterplan

Drawing title
Proposed Site Levels

Amendments
-

Drawing No. 3670-BRK-SRA-XX-XX-DR-A-04-011								Revision P01	
Project No.	Location	Originator	Volume	Level	File Type	Disc	System	Date	Reason for Issue
Drawn by GD	Checked by GD	Approved by AB	A1 Scale 1:1000	23/02/2021	PLANNING				

SRA | ARCHITECTS