



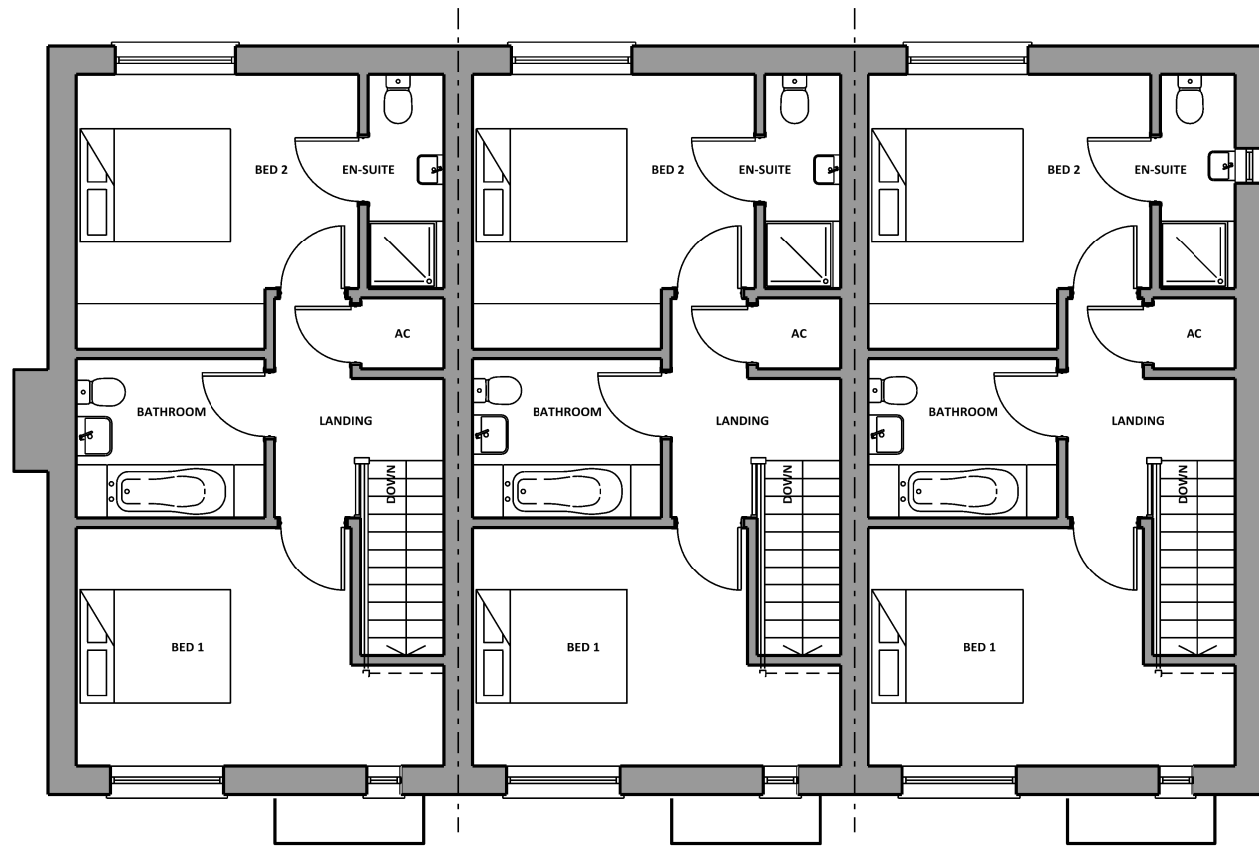

First Floor
Plot 37
FF GIA: 44.51sqm

First Floor
Plot 36
FF GIA: 44.51sqm


First Floor
Plot 35
FF GIA: 44.51sqm

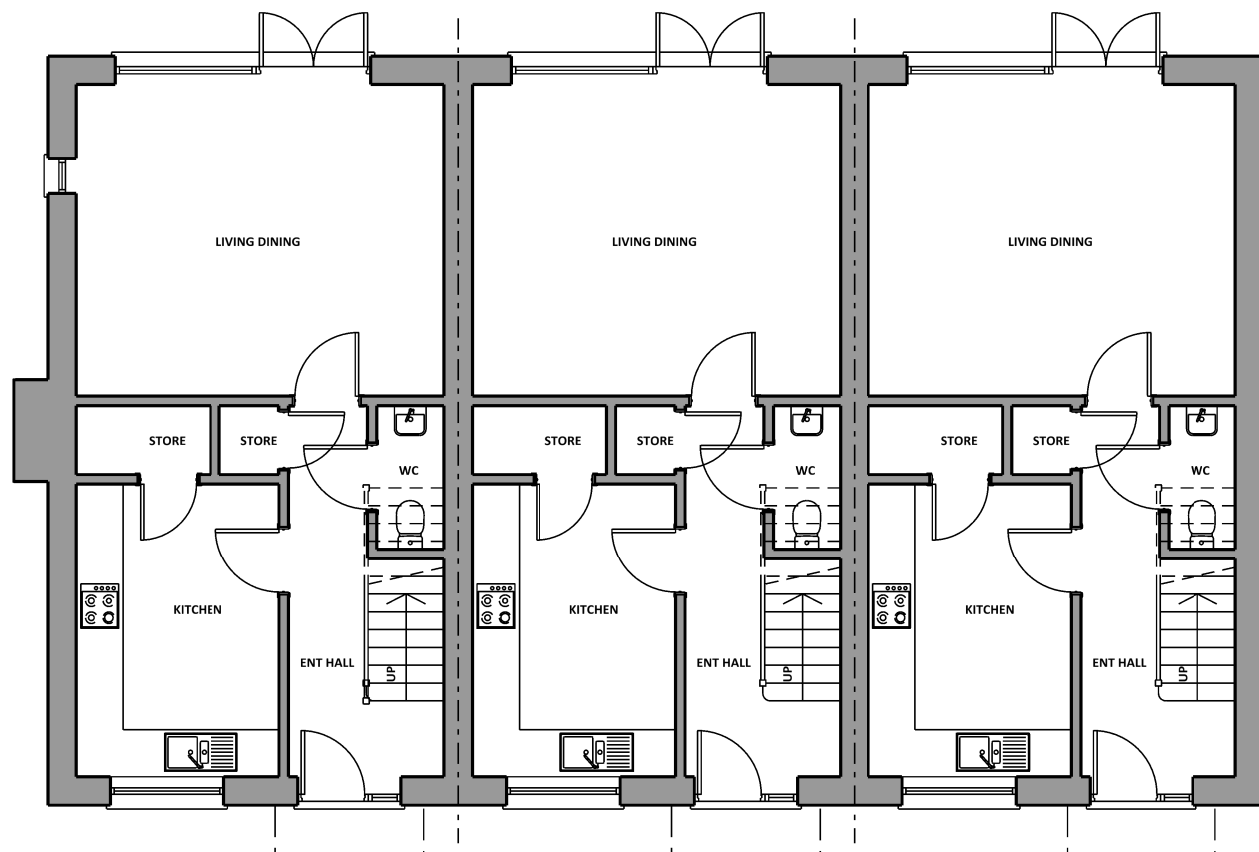

Ground Floor
Plot 37
2 Bed 4 Person
GF GIA: 42.49sqm
Total GIA: 87.00sqm
Private

Ground Floor
Plot 36
2 Bed 4 Person
GF GIA: 42.49sqm
Total GIA: 87.00sqm
Private


Ground Floor
Plot 35
2 Bed 4 Person
GF GIA: 42.49sqm
Total GIA: 87.00sqm
Private

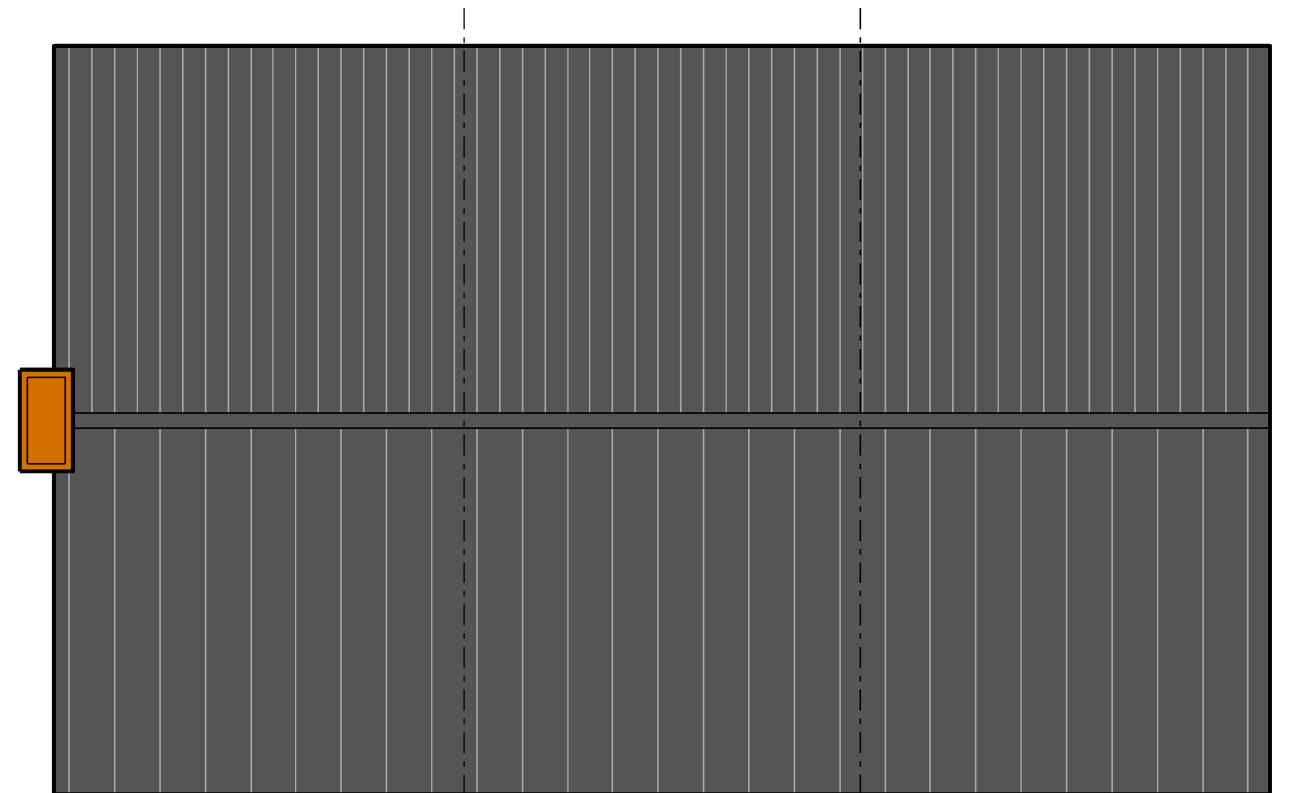

Roof
Plot 37

Roof
Plot 36

Roof
Plot 35

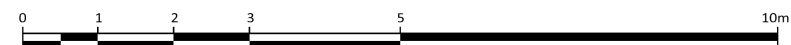

Brook Lane Masterplan

Drawing title
Plots 35-36-37 - Plans
Type: P-2H-1

Drawing No.
3670-BRK-SRA-XX-XX-DR-A-04-265

Drawn by
JA

Checked by
AB

Approved by
AB

A3 Scale
1:100

Amendments

Revision
P03

Date
22/01/2021

Reason for Issue
PLANNING

SRA | ARCHITECTS

Station House Ashley Avenue Bath BA1 3DS | 01225 827444 | www.sra-architects.co.uk
© (UK 2021) SRA Architects LLP. Responsibility is not accepted for errors made by others in scaling from this drawing.