


FOR CONTINUATION PLEASE SEE 176-006

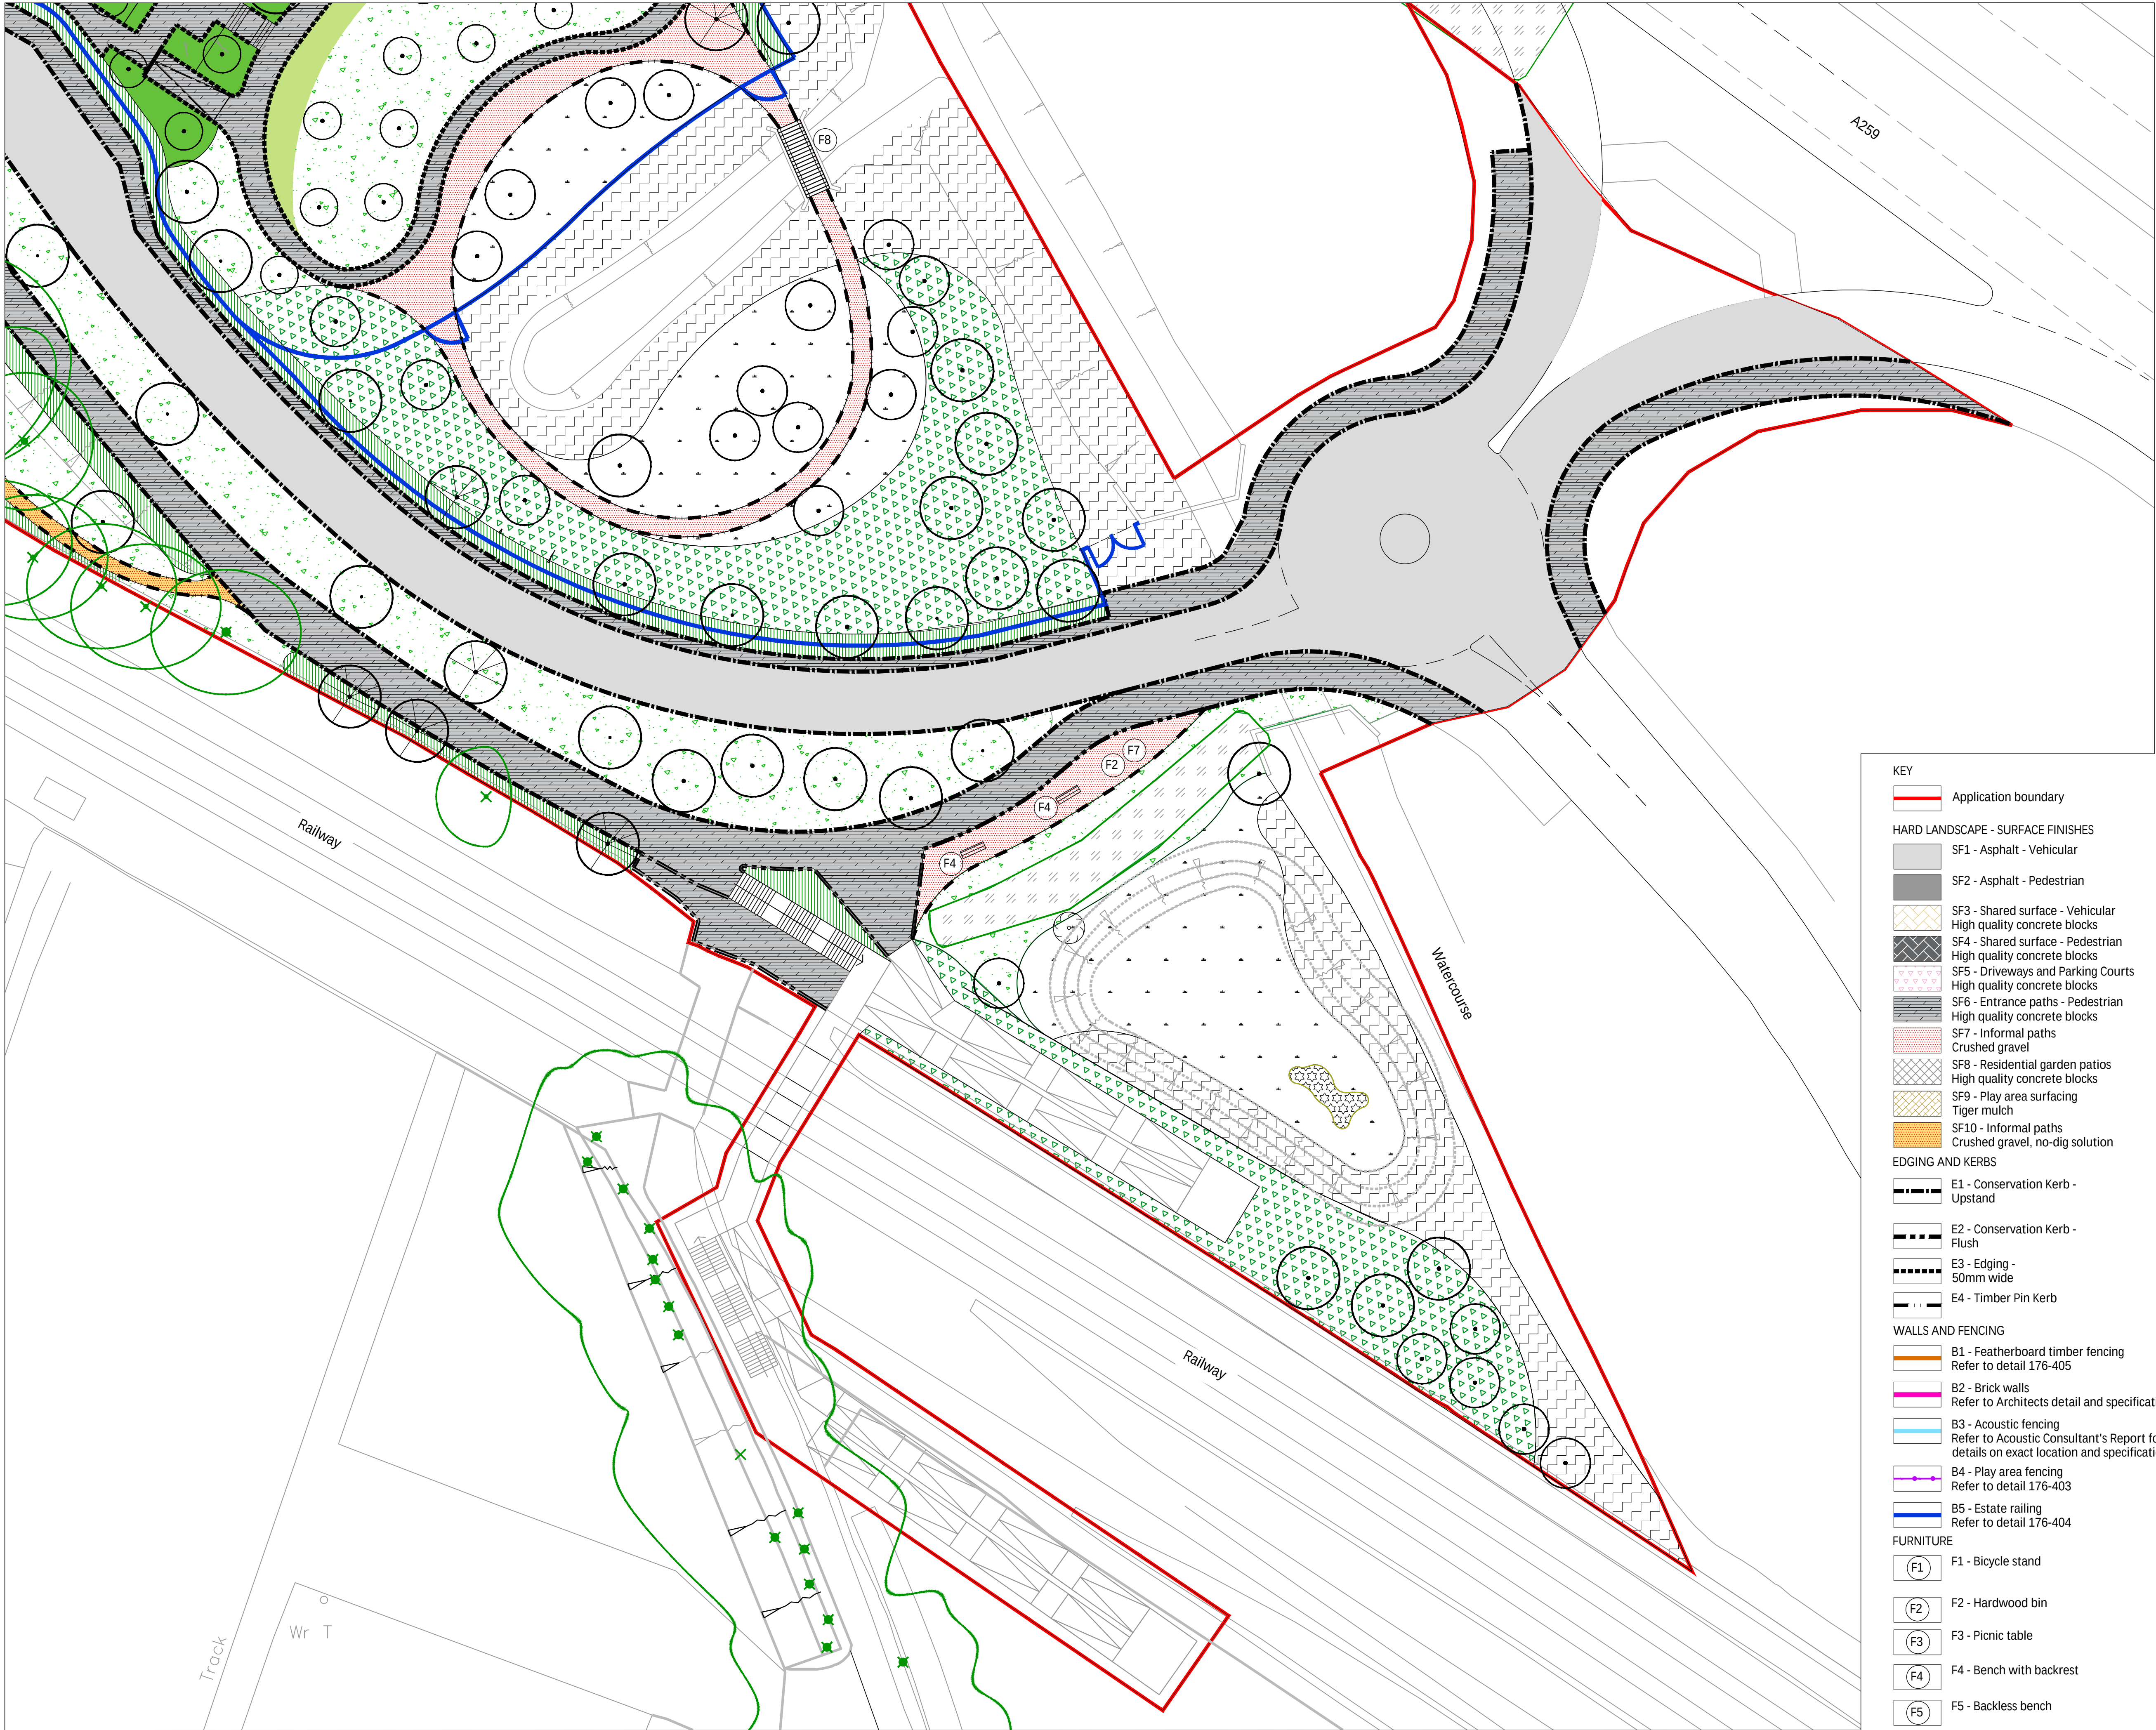

- (F7) F7 - Dog waste bin
- (F8) F8 - Hardwood timber bridge

PLAY EQUIPMENT

- (P1) P1 - Climbing item
Timberplay- Jackstraws see-saw
- (P2) P2 - Social play item
Timberplay- Rope nest
- (P3) P3 - Swing item
Timberplay- Cradle swing
- (P4) P4 - Slide item
Kompan- Embankment slide
- (P5) P5 - Balancing item
Timberplay- Balance blocks, Balancing beam
- (P6) P6 - Rocking item
Timberplay- Double see-saw, Small see-saw, Wobble dish
- (P7) P7 - Mental stimulation item
Timberplay- Pairs
- (P8) P8 - Natural play feature
Stepping logs and tree trunks
- (P9) P9 - Sitting item
Timberplay- Sheep standing and Sheep resting

SOFT LANDSCAPE

Refer to Arboricultural Consultant's drawings for Tree Retention and Removal information


- Existing trees

- Existing vegetation, including existing tree groups

Refer to plant schedule and planting plans for full details for the following:

- Proposed trees

- Native Structure
Planting mix - S
- Wet Woodland Structure
Planting mix - T
- Ornamental hedge mix - F
- Ornamental hedge mix - G
- Native hedge mix - H
- Ornamental hedge mix - i
- Infrastructure landscape
Planting mixes A to D
- Private Plots & Communal Gardens
Planting mixes J to O
- Care Home Planting
Planting mixes U to Y
- Pond planting mix - P
- Pond planting mix - Q
- Pond planting mix - R
- Meadow grass
- Amenity grass seed
- Turf

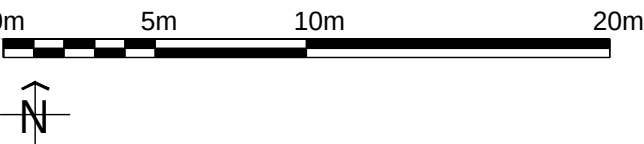

Rev	Note	Date
A	For Comment	22.01.2021
P1	For Planning	29.01.2021
P2	For Planning	23.06.2021
P3	For Planning	01.07.2021

Greenhalgh

Landscape Architecture

Brook Lane
Rustington

Landscape Plan

176-007 P3

Date	08.01.2021	Drawn by	WP/JM
Scale	1:250@A1	Checked by	IG