

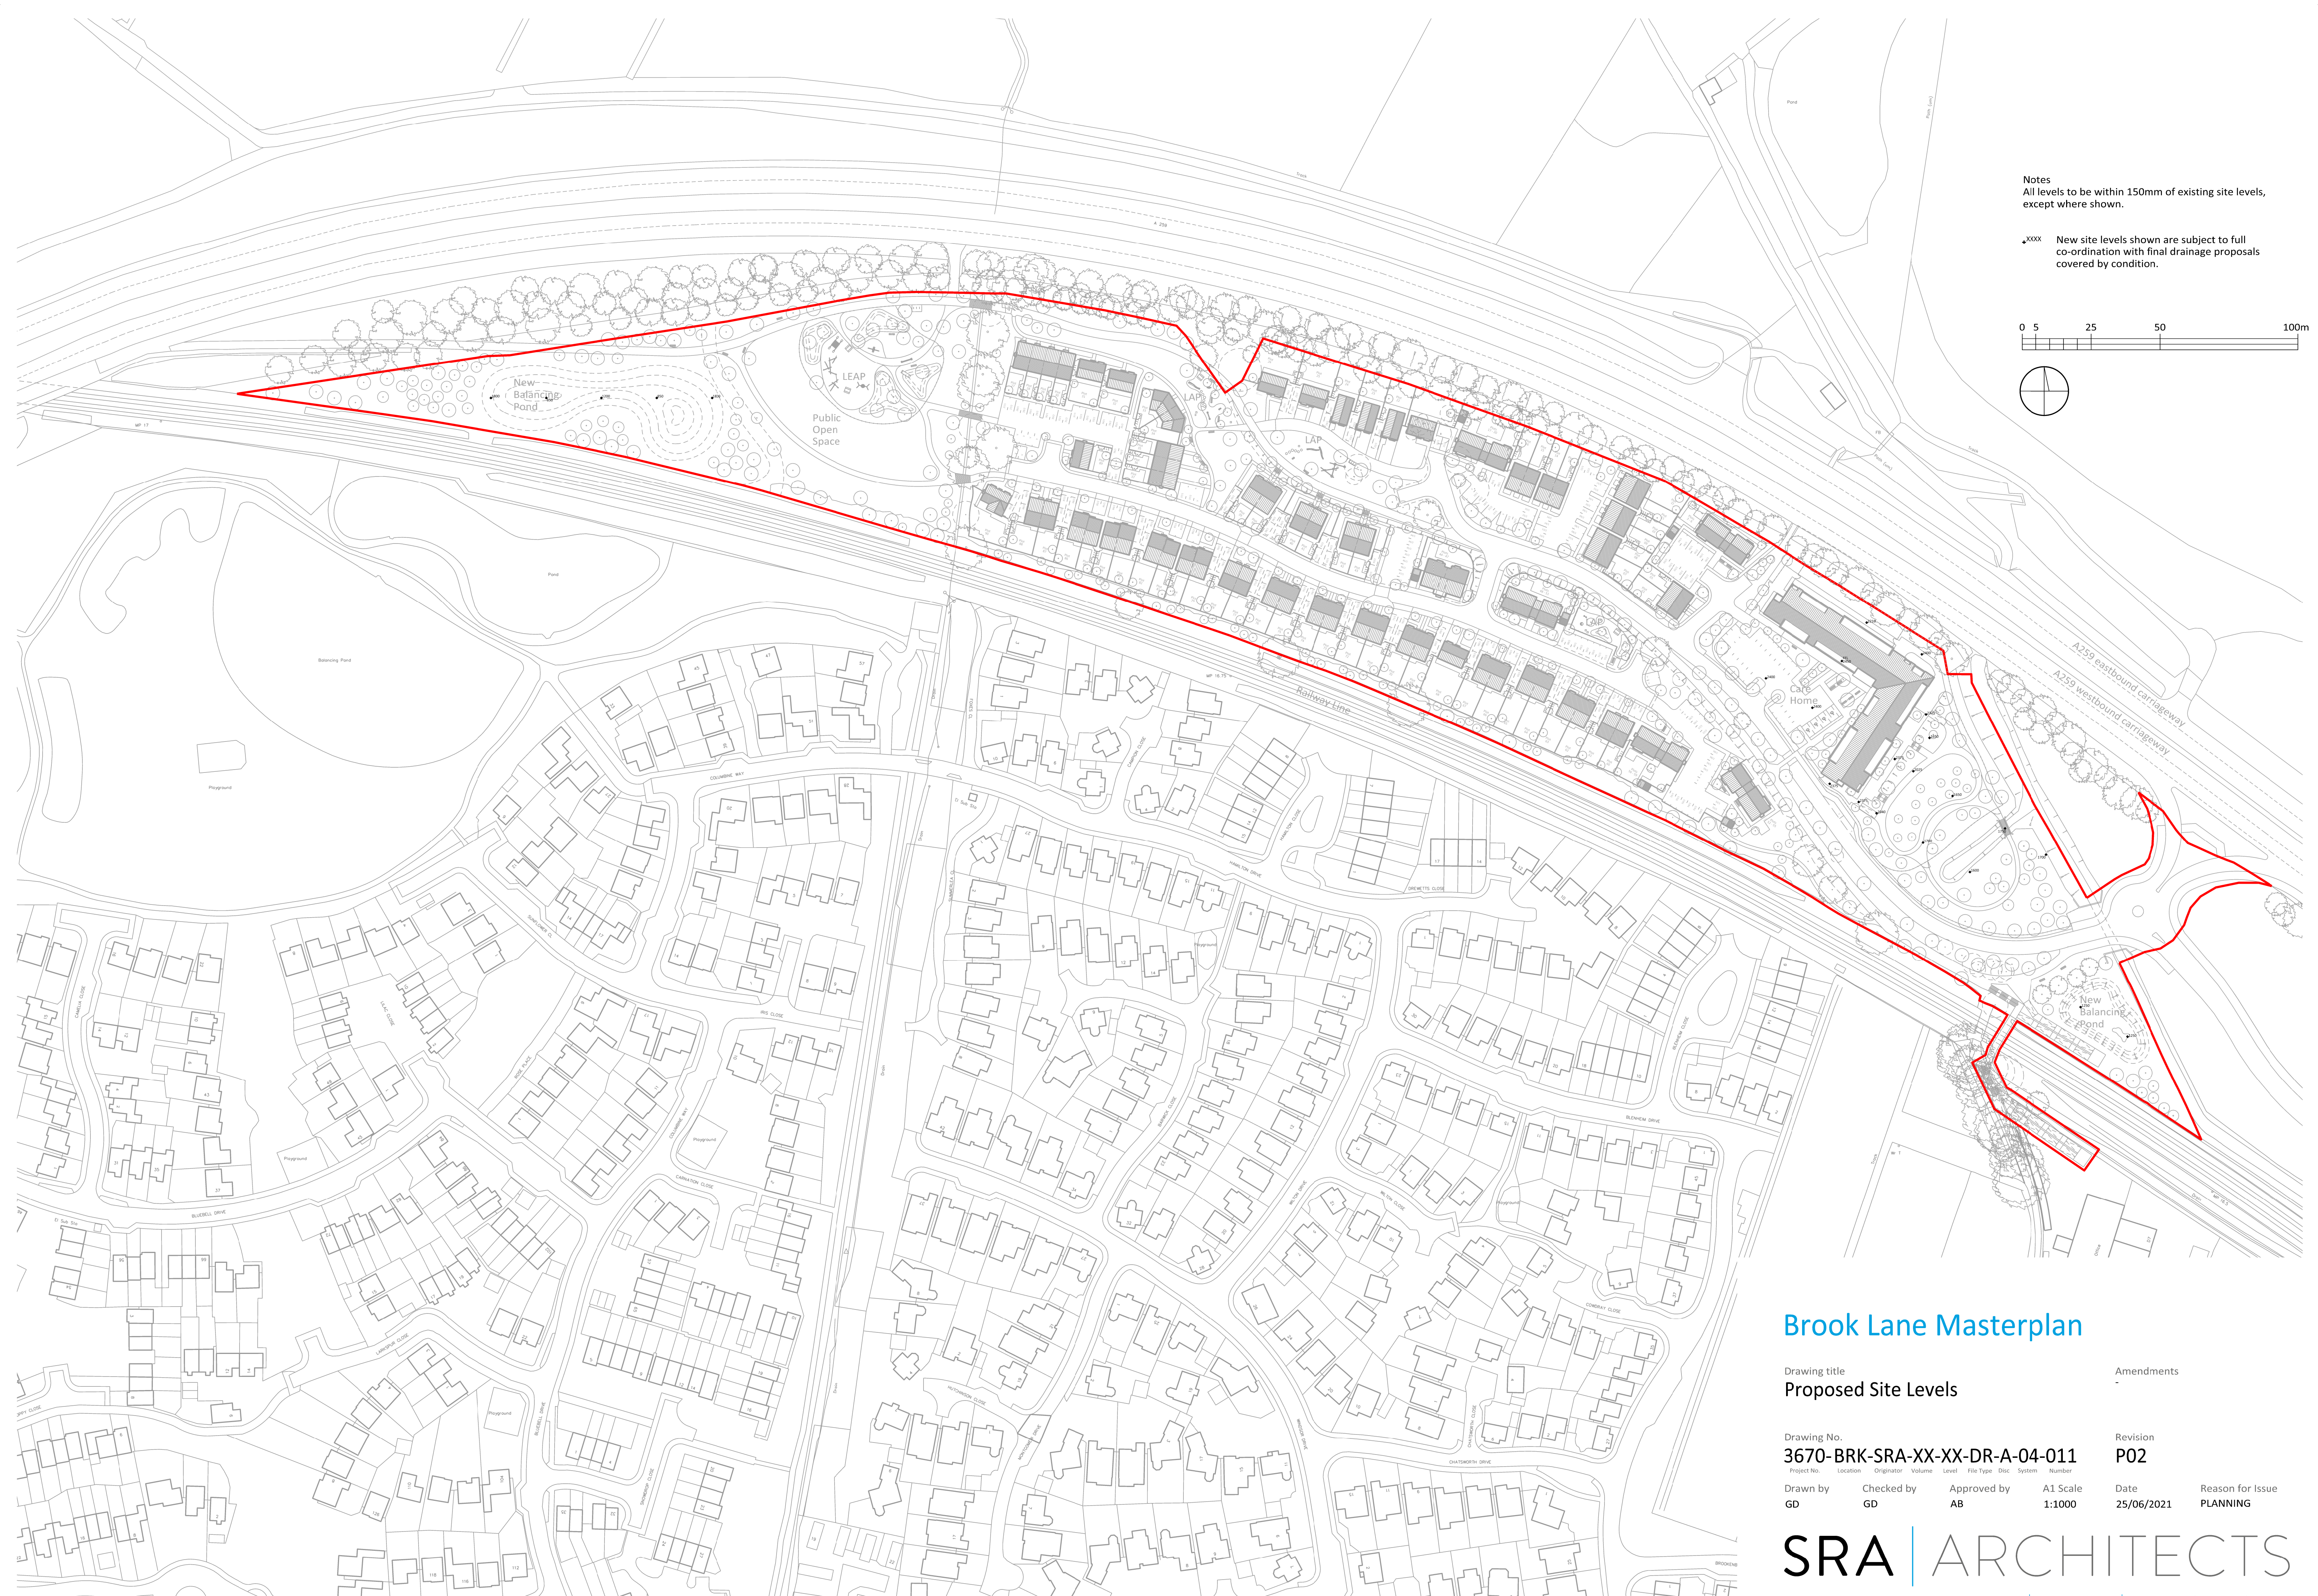


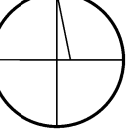

Notes  
All levels to be within 150mm of existing site levels, except where shown.

▲xxx New site levels shown are subject to full co-ordination with final drainage proposals covered by condition.

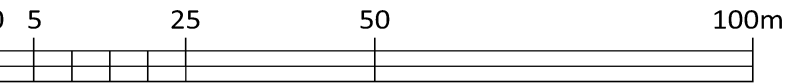

## Brook Lane Masterplan

Drawing title  
**Proposed Site Levels**

Amendments

Drawing No.  
**3670-BRK-SRA-XX-XX-DR-A-04-011**

Revision  
**P02**

Project No. Location Originator Volume Level File Type Disc System Number  
Drawn by GD Checked by GD Approved by AB A1 Scale 1:1000 Date 25/06/2021 Reason for Issue PLANNING

**SRA** | ARCHITECTS

Station House Ashley Avenue Bath BA1 3DS | 01225 827444 | [www.sra-architects.co.uk](http://www.sra-architects.co.uk)  
© (UK 2021) SRA Architects LLP. Responsibility is not accepted for errors made by others in scaling from this drawing.