



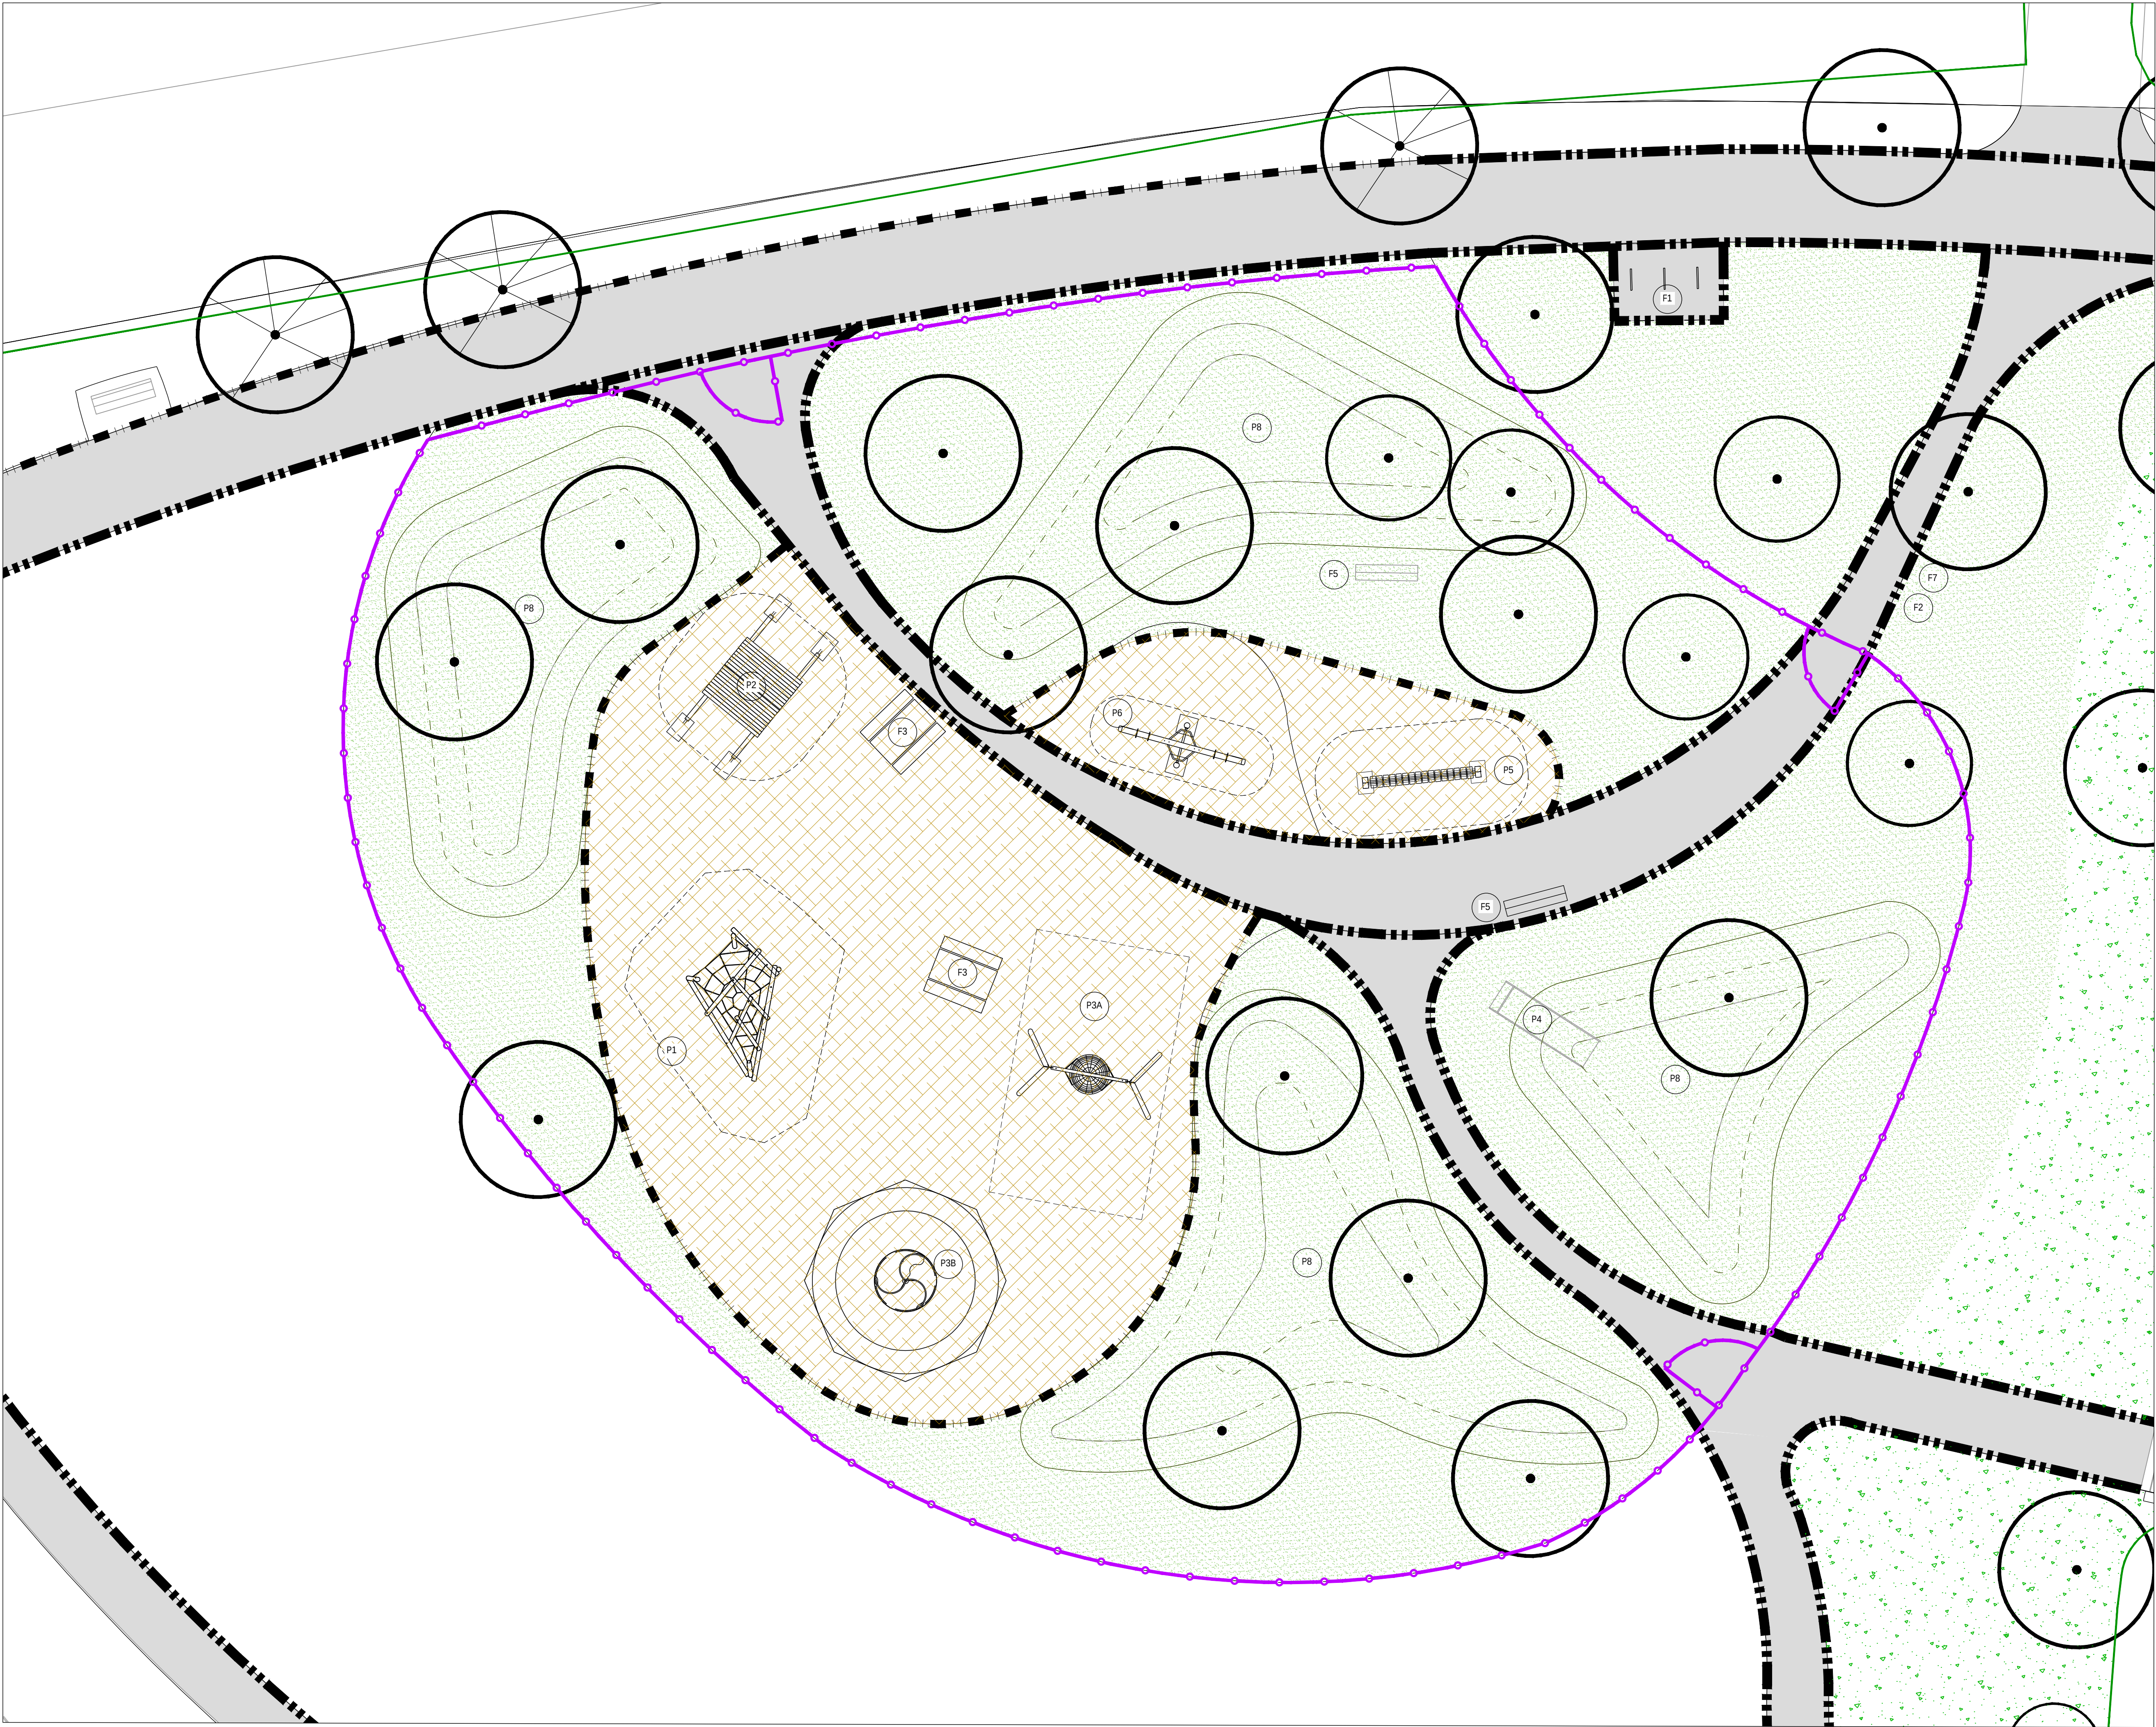

- KEY
- SOFT LANDSCAPE
- Proposed trees
 - Amenity grass seed
 - Meadow grass
- HARD LANDSCAPE
- SURFACE FINISHES
- SP2 - Asphalt
 - SP9 - Bound rubber mulch surfacing
- EDGING AND KERBS
- E2 - Conservation kerb
 - Flush
 - E4 - Timber pin kerb
- BOUNDARIES
- Play area fencing
 - Refer to detail 176-403
- FURNITURE
- F1 - Bicycle stand
 - F2 - Hardwood bin
 - F3 - Picnic table
 - F5 - Backless bench
 - F7 - Dog waste bin
- PLAY EQUIPMENT
- P1 - Climbing item
Playdale- Spider Monkey,
item ref: JC/SPD/S
 - P2 - Social play item
Timberplay- Rope nest,
item ref: 4.13000
 - P3A - Swing item
Timberplay- Cradle nest special,
item ref: 6.14520
 - P3B - Rotating item
Playdale- Inclusive Orbit,
item ref: CIORB(A)
 - P4 - Slide item
Kompan- Embankment slide,
item ref: PCM110203
 - P5 - Balancing item
Timberplay- Balance blocks,
item ref: 6.51700
 - P6 - Rocking item
Timberplay- Double see-saw,
item ref: 6.11610
 - P8 - Natural play feature
Play mounds

Note:
For landscape proposals across the site,
refer to Landscape Plans, ref: 070-001-007

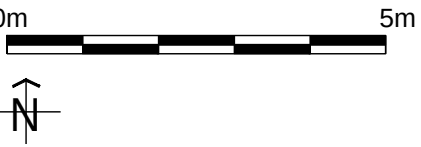

Rev	Note	Date
P1	For Planning	27.08.2021

Greenhalgh

Landscape Architecture

Brook Lane
Rustington

General Arrangement Plan
LEAP

176-012 P1

Date	23.08.2021	Drawn by	WP/JM
Scale	1:100@A1	Checked by	IG