


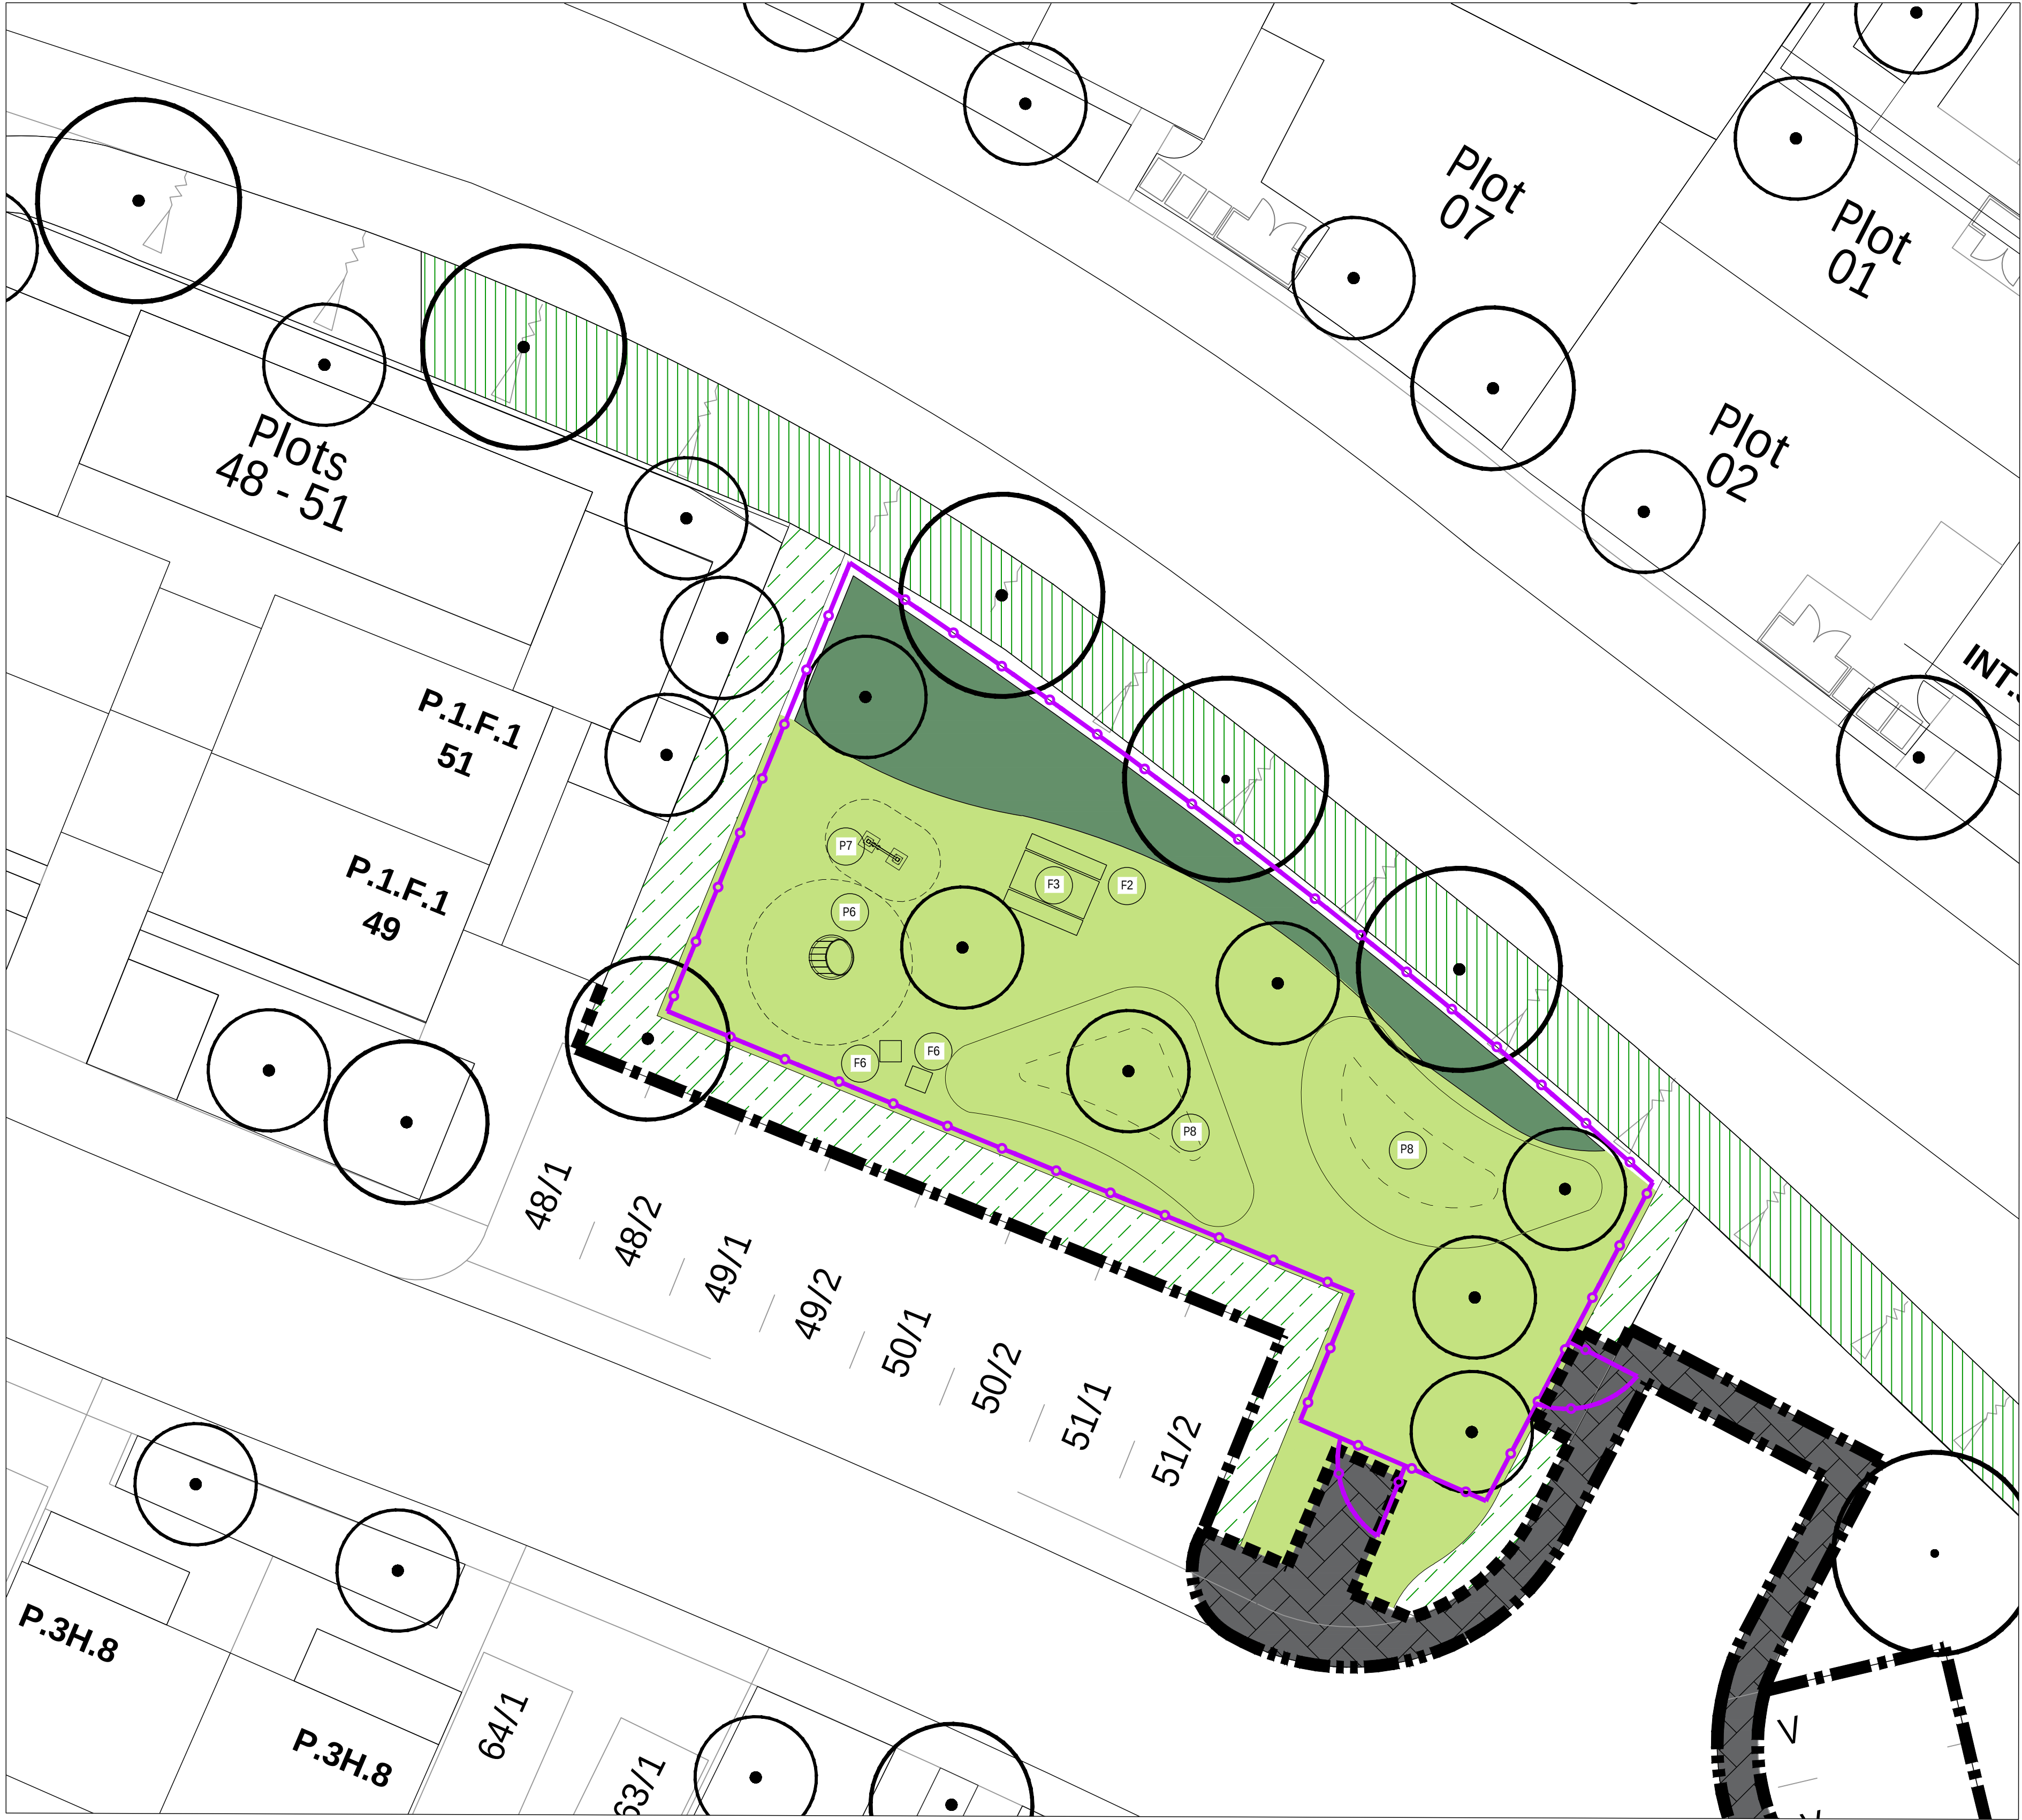

KEY

Proposed trees

Native hedge mix

Ornamental hedge mix

Infrastructure landscape planting mix

Amenity grass seed to play area

In areas of play equipment, grass to be with incorporated with grass safety matting in accordance with BS EN 1177 Impact Attenuating Surfacing

HARD LANDSCAPE

SURFACE FINISHES

SF4 - Shared surface - Pedestrian

High quality concrete blocks

EDGING AND KERBS

E1 - Conservation kerb

Upstand

E2 - Conservation kerb

Flush

E3 - Edging

50mm wide

BOUNDARIES

Play area fencing

Refer to detail 176-403

FURNITURE

F2 - Hardwood bin

F3 - Picnic table

F6 - Cube seat

PLAY EQUIPMENT

P6 - Rocking item

Timberplay- Wobble dish, item ref: 6.27300

P7 - Mental stimulation item

Timberplay - Pairs, item ref: 9.15200

P8 - Natural play feature

Play mounds

Note:

For landscape proposals across the site,

refer to Landscape Plans, ref: 070-001-007

0m5m

Rev	Note	Date
P1	For Planning	27.08.2021

Greenhalgh

Landscape Architecture

Brook Lane

Rustington

General Arrangement Plan

LAP 3

176-015

P1

Date	23.08.2021	Drawn by	WP/JM
Scale	1:100@A1	Checked by	IG