


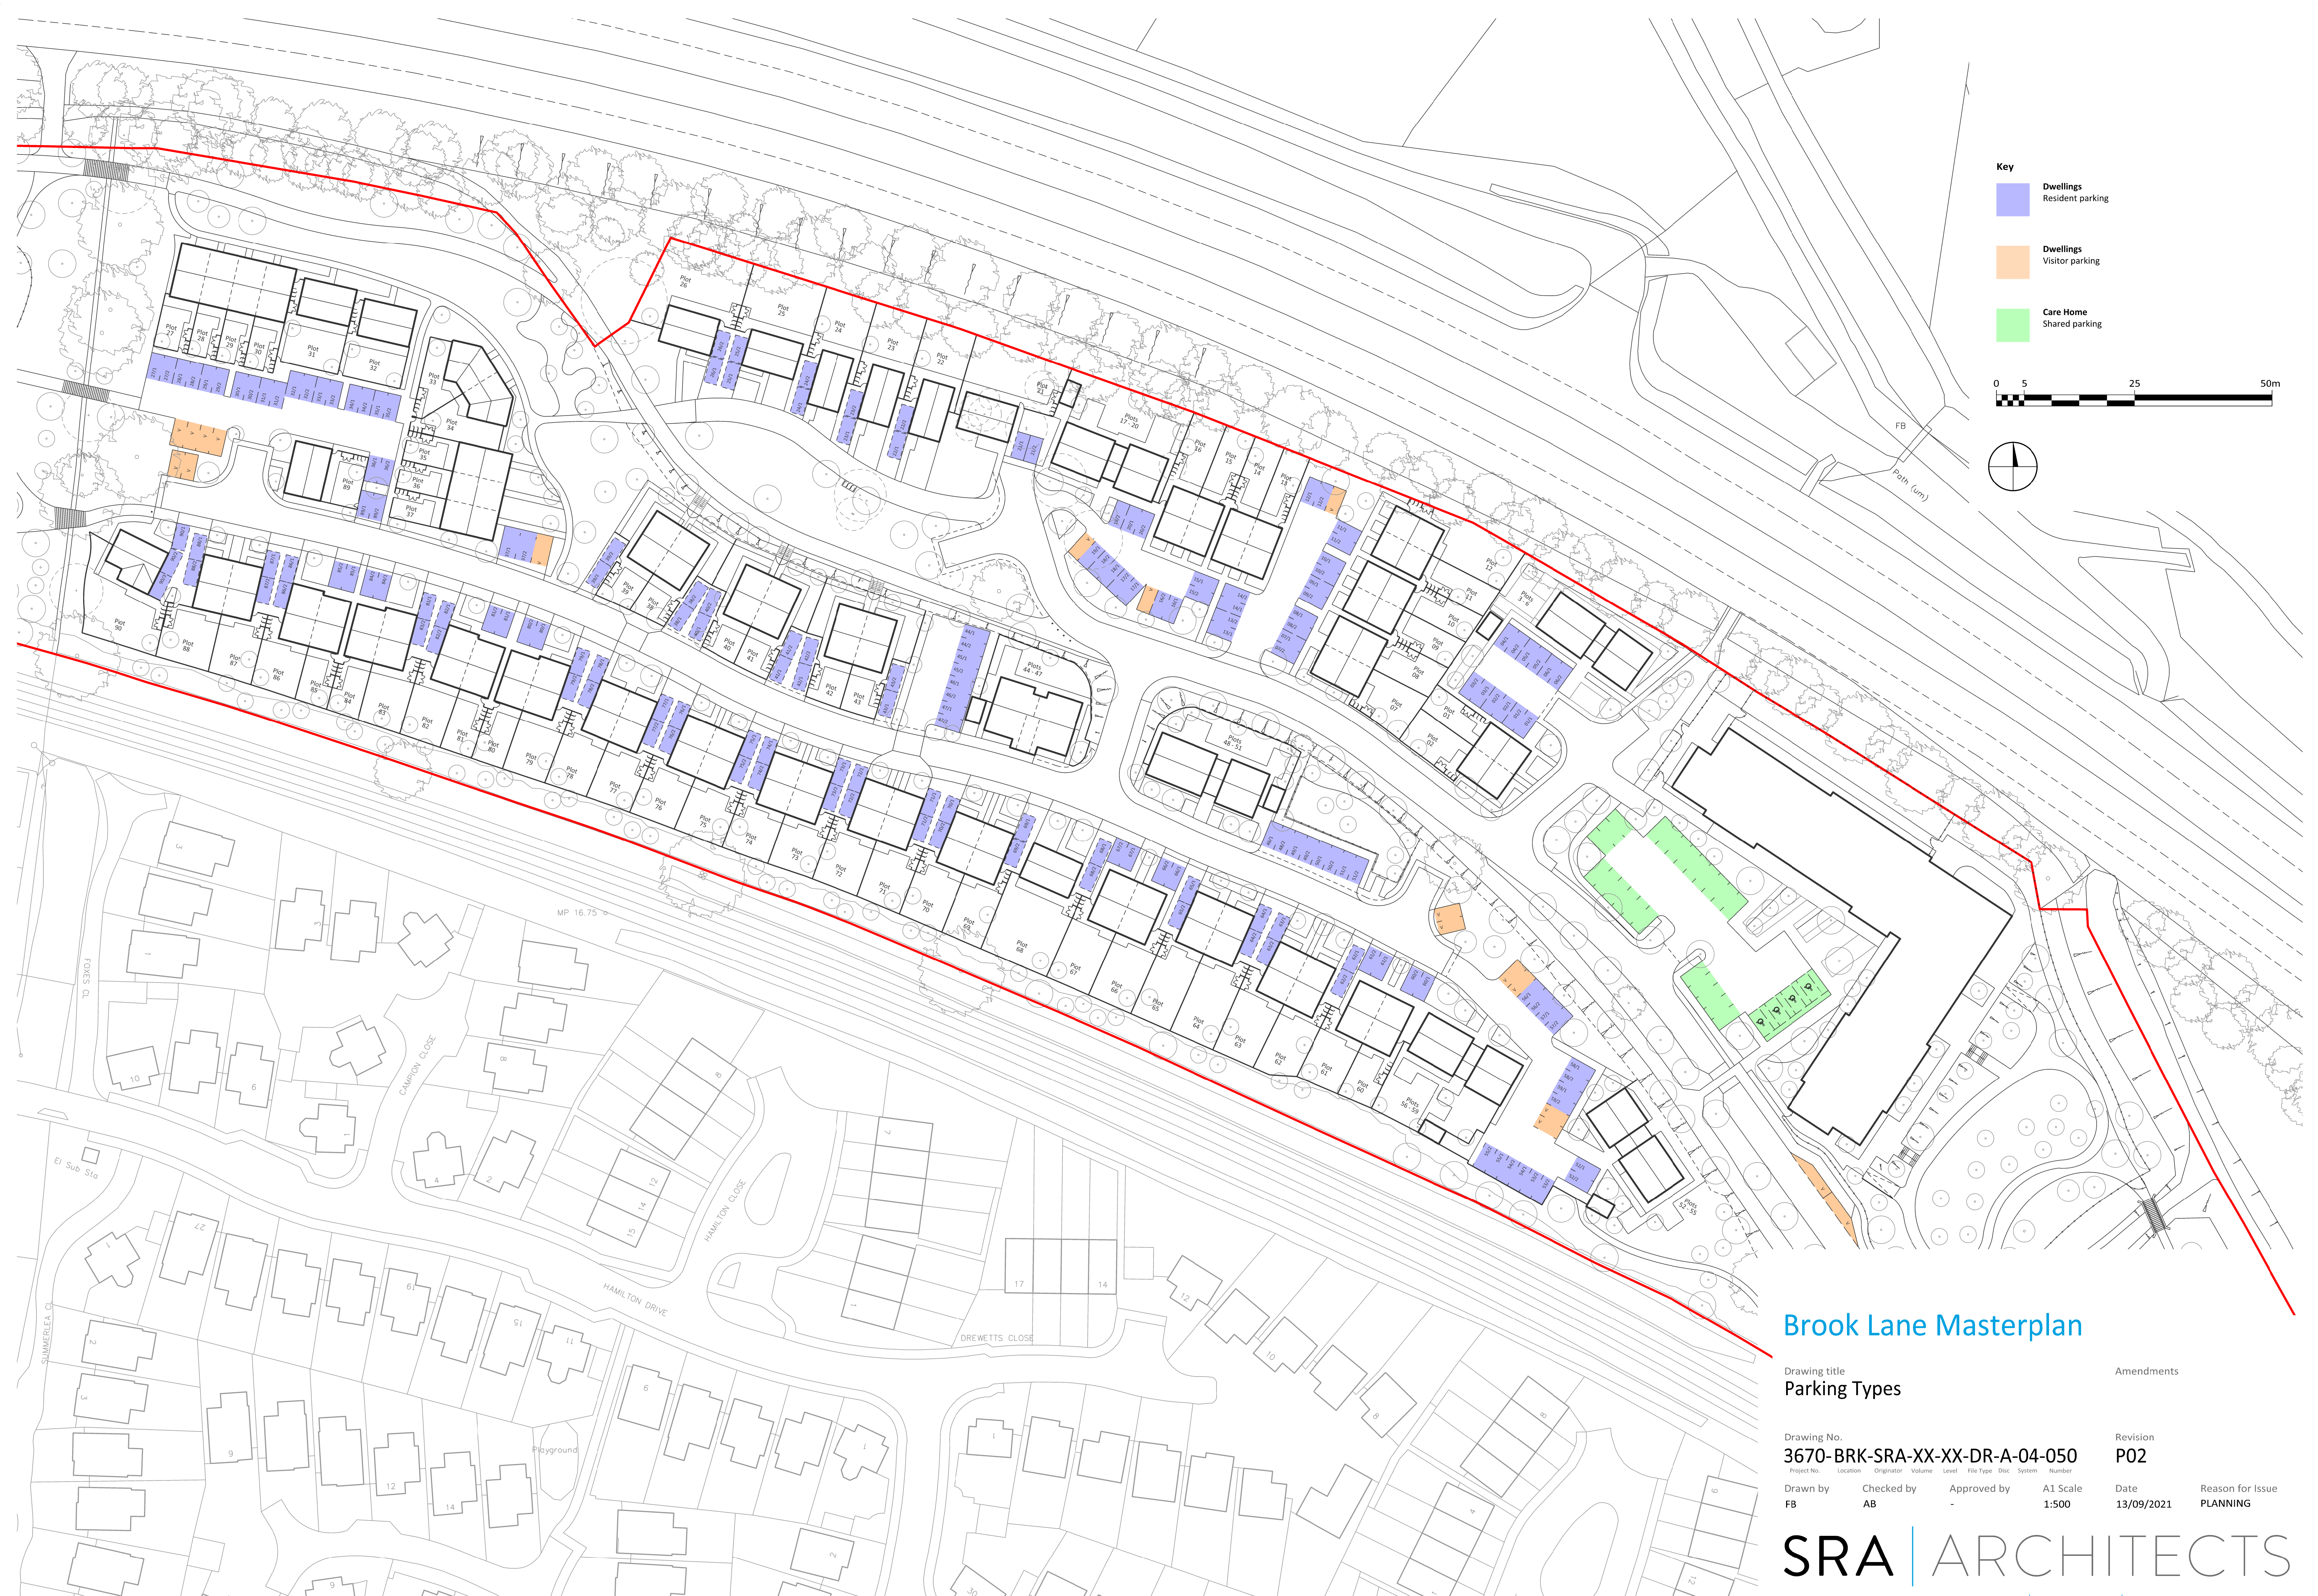

Key

- Dwellings Resident parking
- Dwellings Visitor parking
- Care Home Shared parking

0 5 25 50m

FB

Path (um)

Brook Lane Masterplan

Drawing title
Parking Types

Amendments

Drawing No.
3670-BRK-SRA-XX-XX-DR-A-04-050

Project No. Location Originator Volume Level File Type Disc System Number

Revision
P02

Drawn by
FB

Checked by
AB

Approved by
-

A1 Scale
1:500

Date
13/09/2021

Reason for Issue
PLANNING

SRA | ARCHITECTS

Station House Ashley Avenue Bath BA1 3DS | 01225 827444 | www.sra-architects.co.uk
© (UK 2021) SRA Architects LLP. Responsibility is not accepted for errors made by others in scaling from this drawing.