

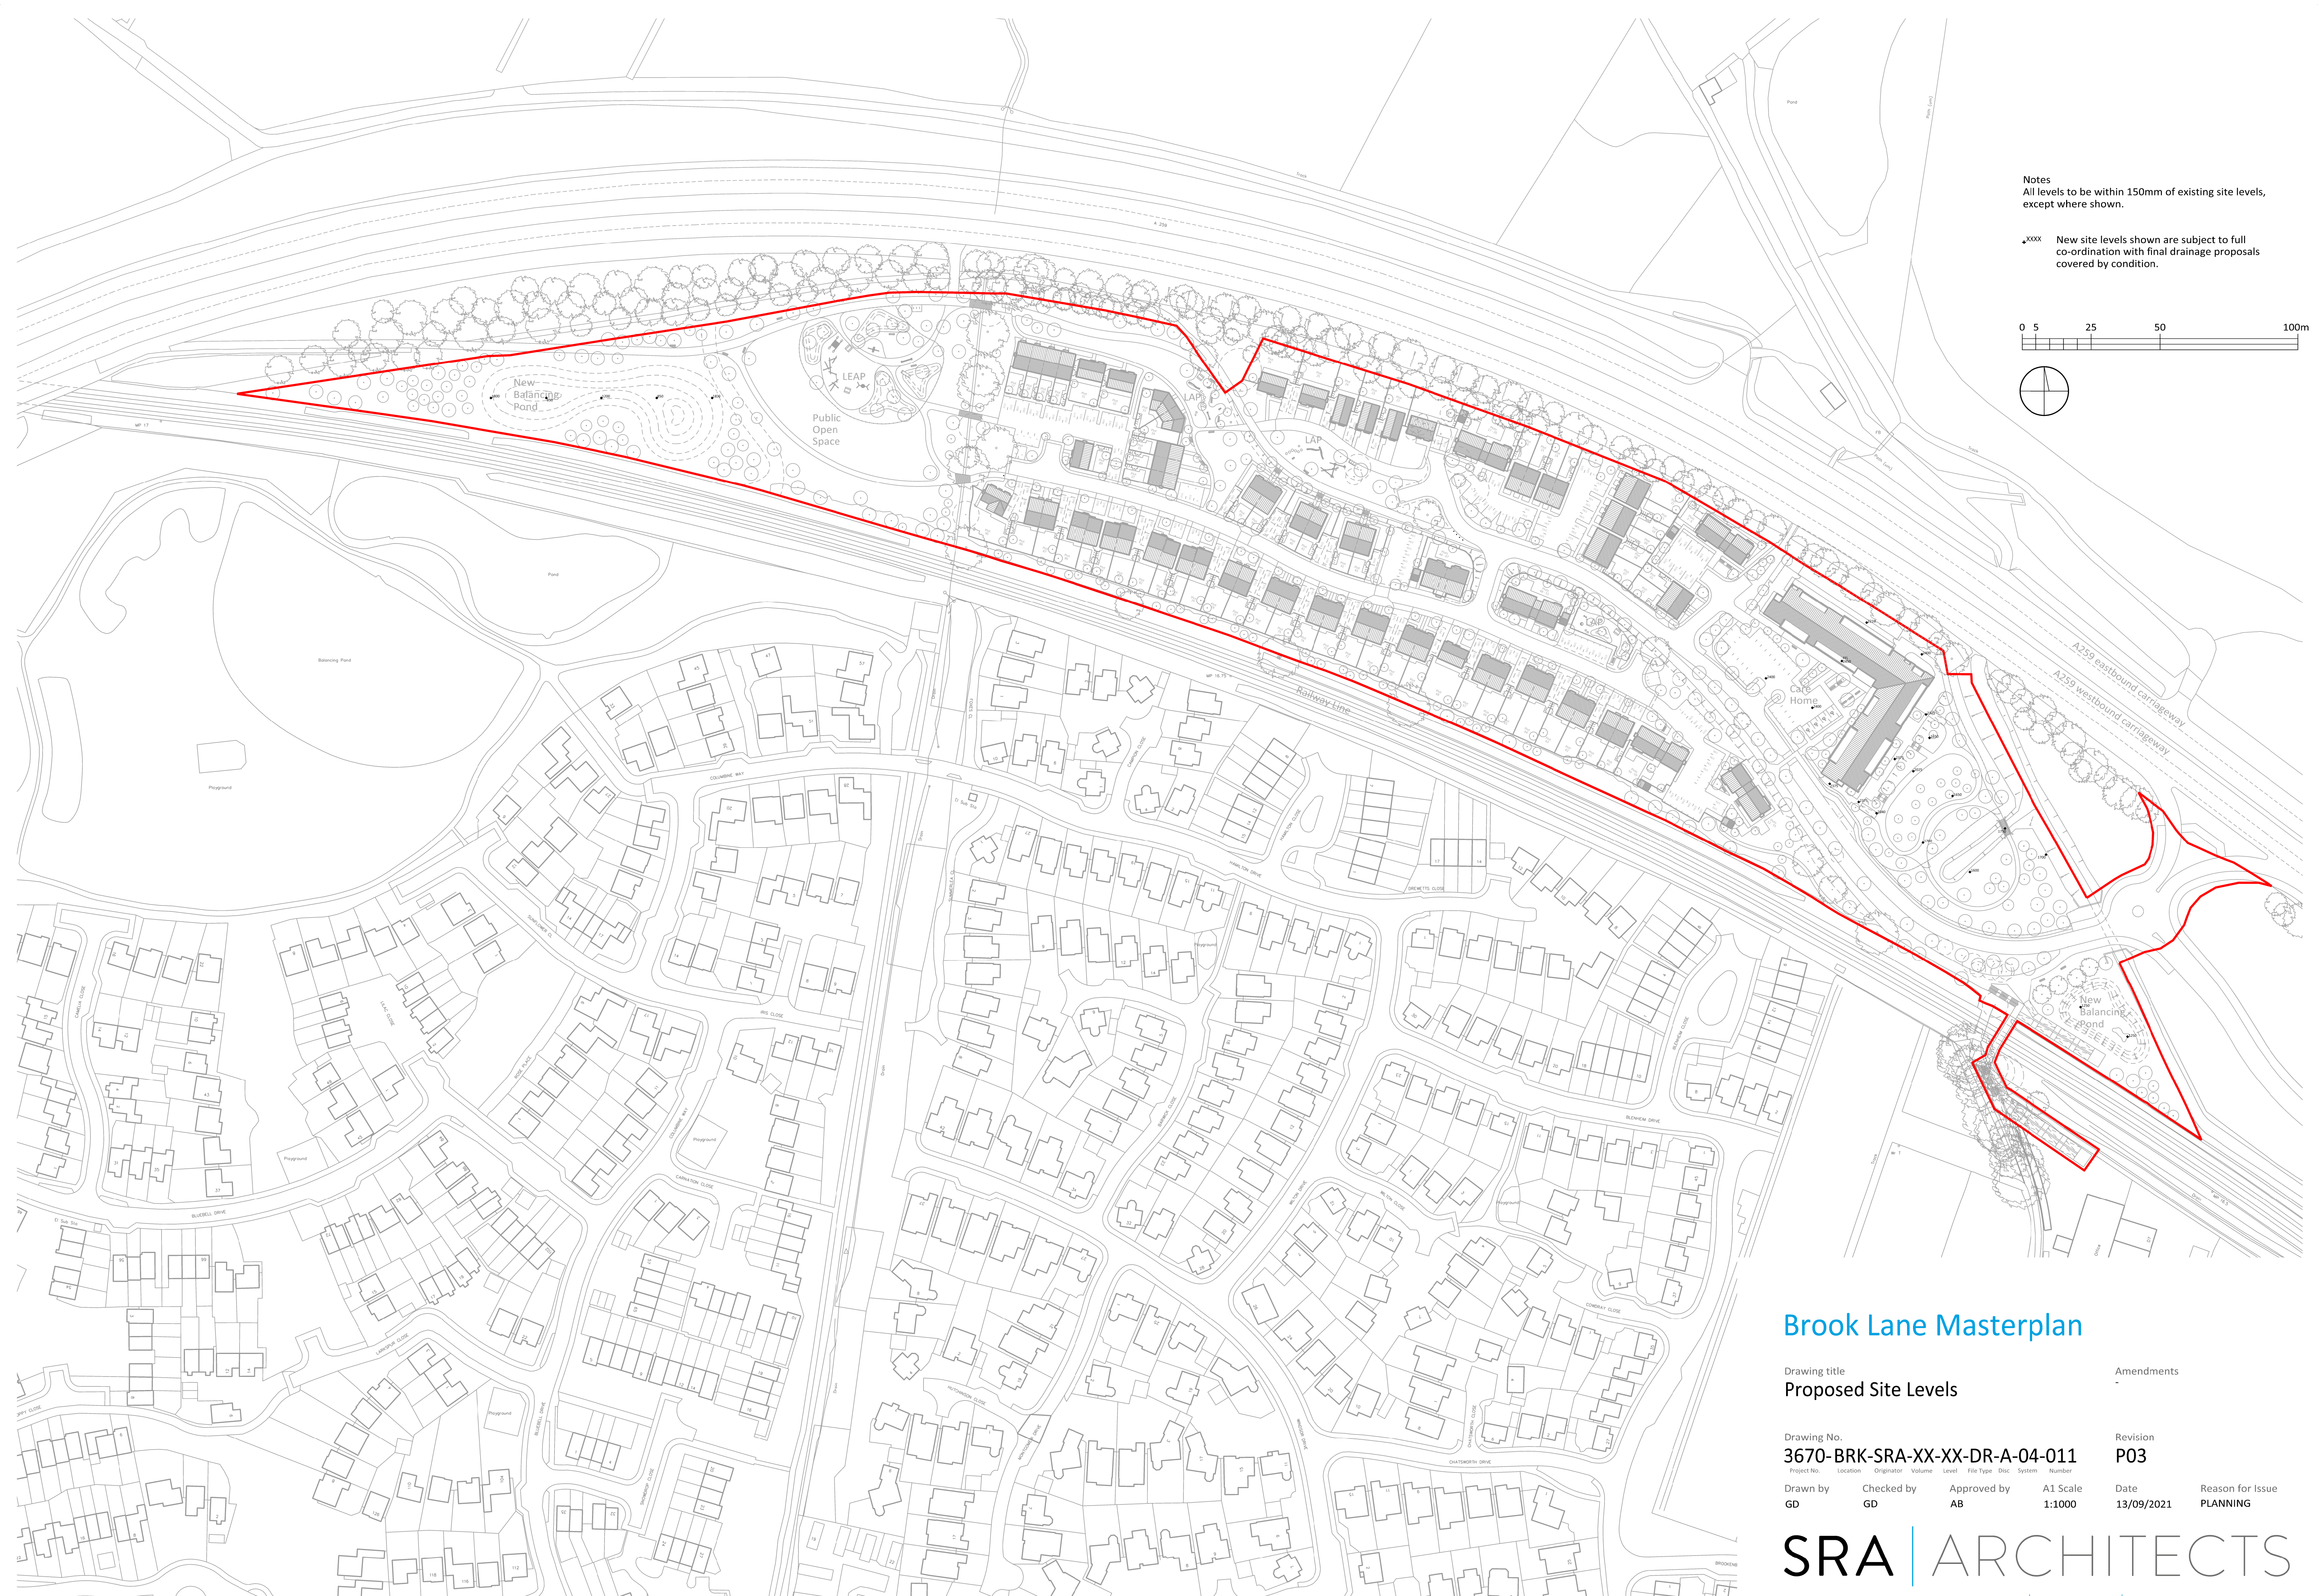


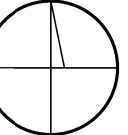

Notes
All levels to be within 150mm of existing site levels, except where shown.

XXXX New site levels shown are subject to full co-ordination with final drainage proposals covered by condition.

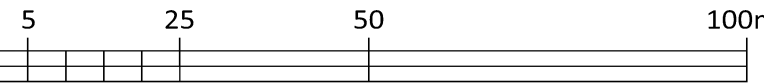

Brook Lane Masterplan

Drawing title
Proposed Site Levels

Amendments

Drawing No.
3670-BRK-SRA-XX-XX-DR-A-04-011

Revision
P03

Project No. Location Originator Volume Level File Type Disc System Number

Drawn by GD Checked by GD Approved by AB A1 Scale 1:1000

Date 13/09/2021 Reason for Issue PLANNING

SRA | ARCHITECTS

Station House Ashley Avenue Bath BA1 3DS | 01225 827444 | www.sra-architects.co.uk
© (UK 2021) SRA Architects LLP. Responsibility is not accepted for errors made by others in scaling from this drawing.