


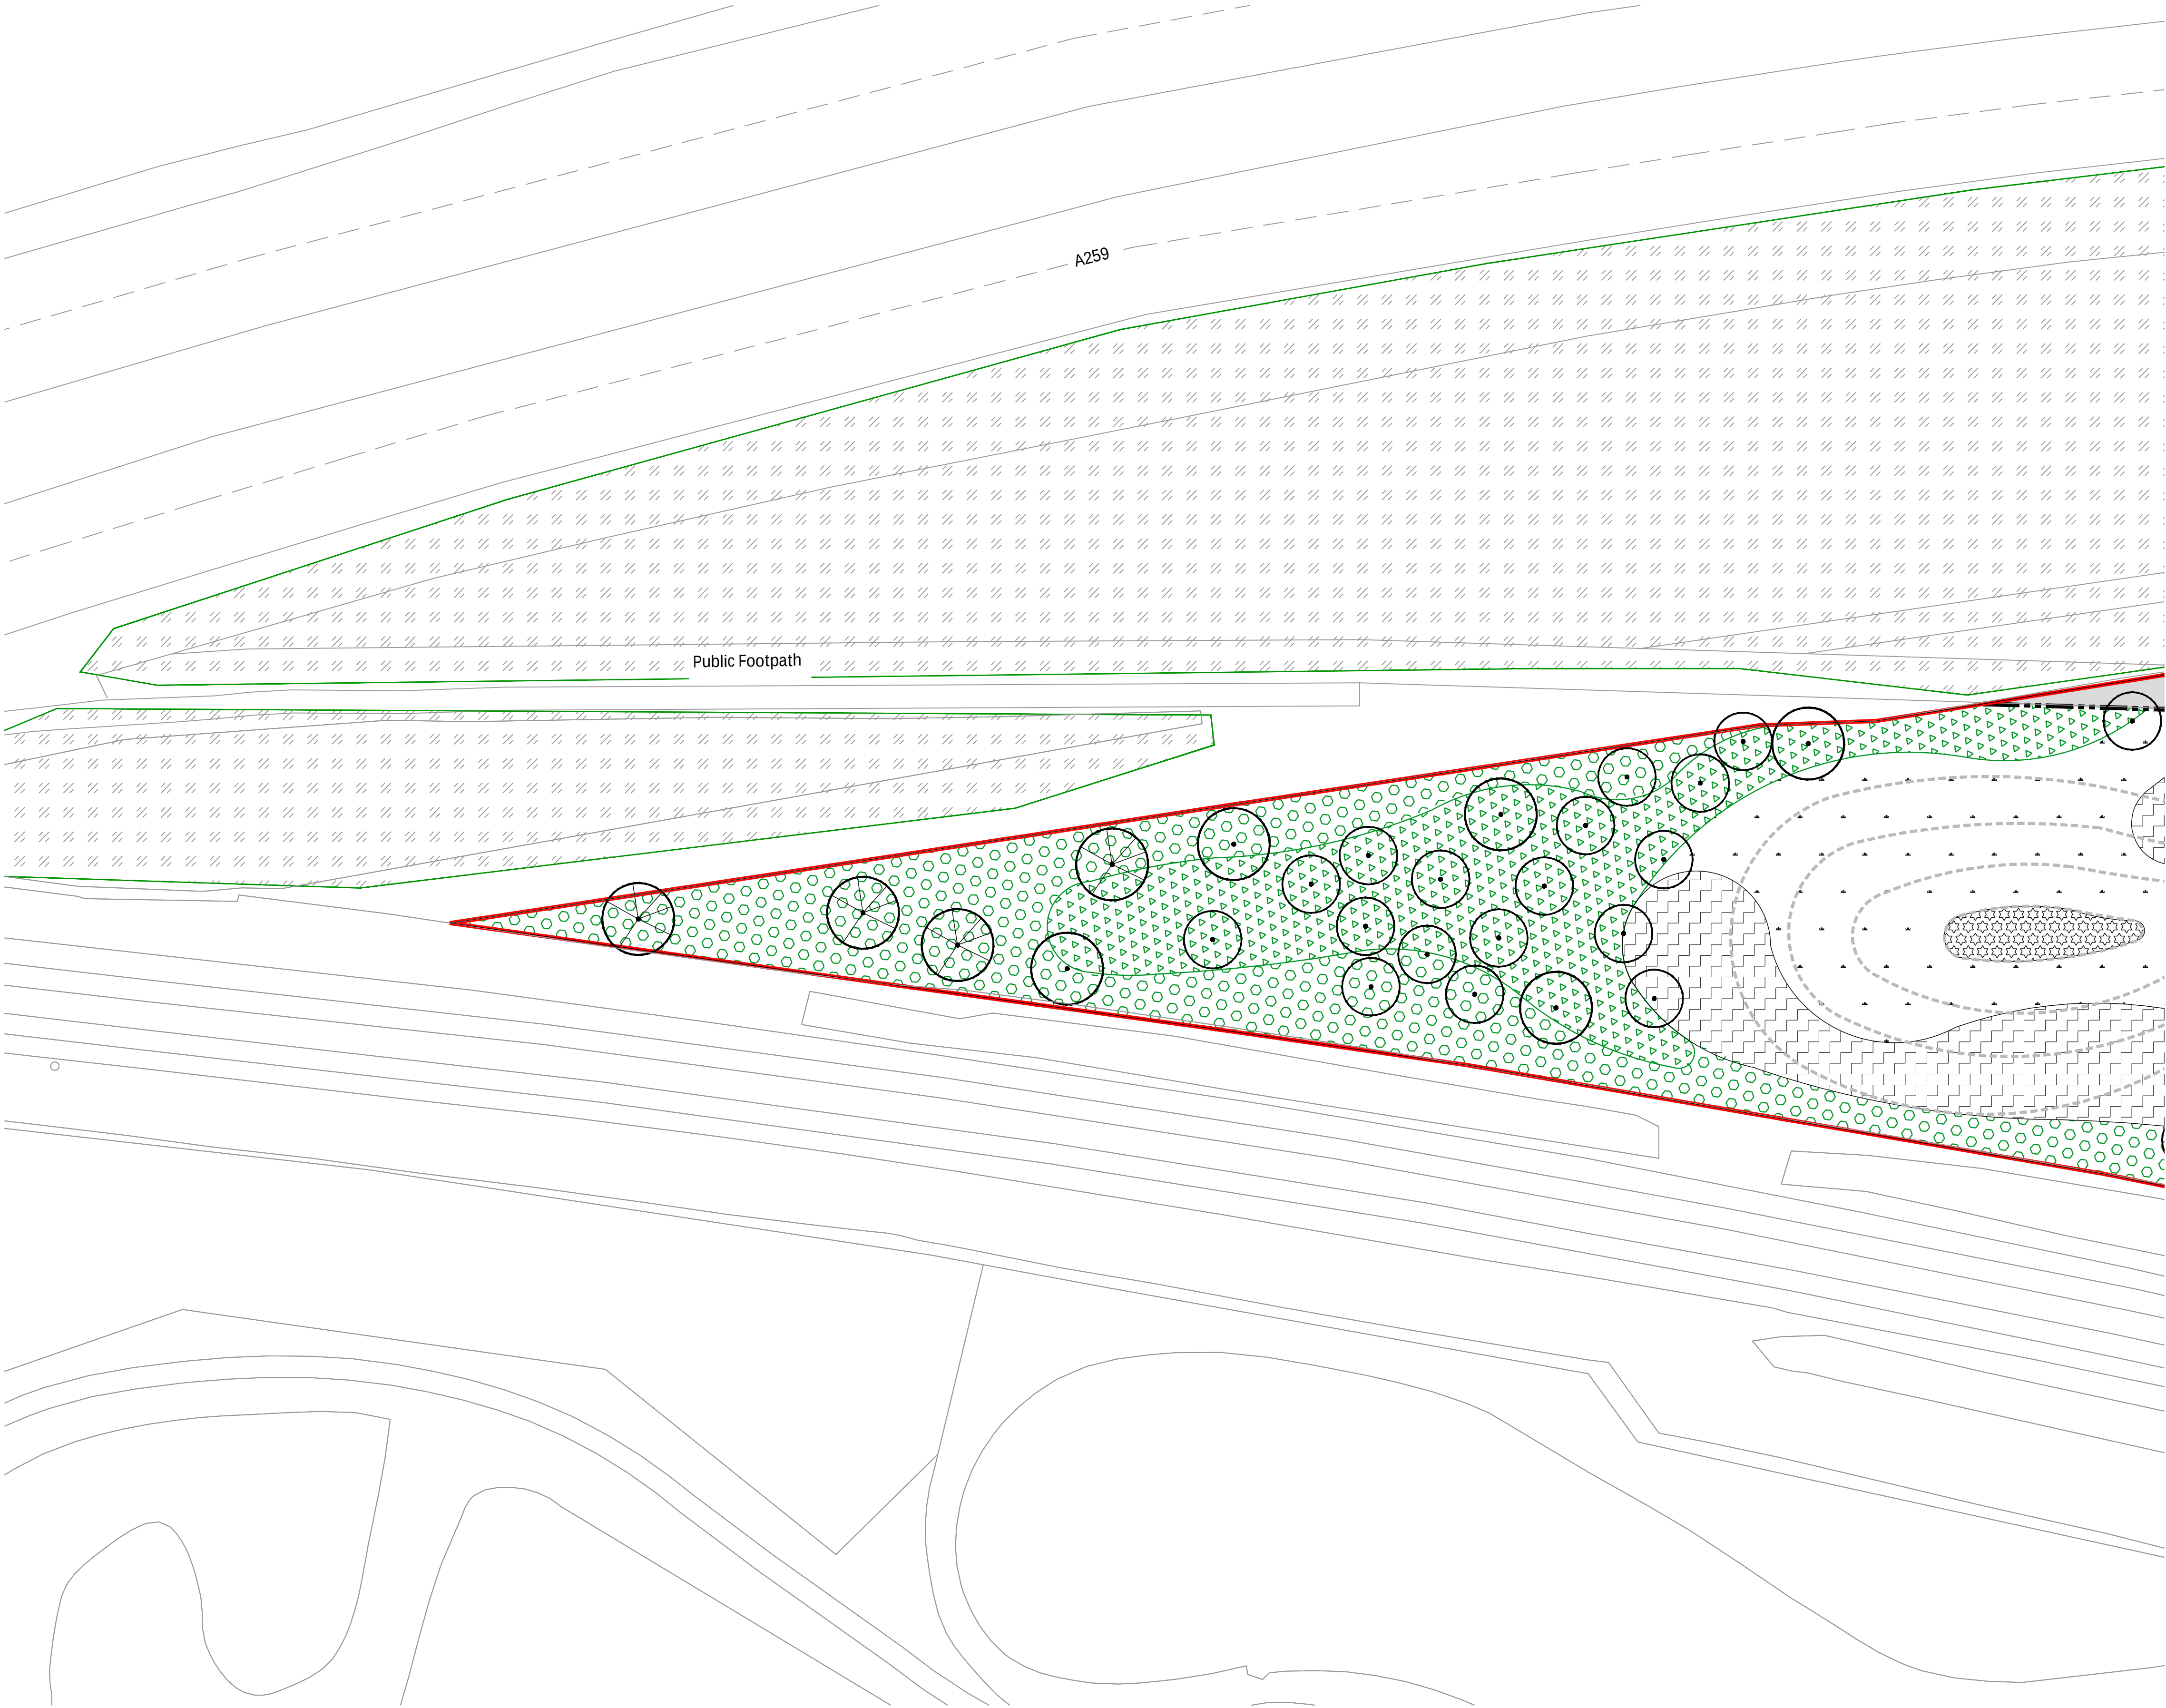

KEY

- Application boundary
- HARD LANDSCAPE - SURFACE FINISHES**
- SF1 - Asphalt - Vehicular
- SF2 - Asphalt - Pedestrian
- SF3 - Shared surface - Vehicular
High quality concrete blocks
- SF4 - Shared surface - Pedestrian/ Cycle path
High quality concrete blocks
- SF5 - Driveways and Parking Courts
High quality concrete blocks
- SF6 - Entrance paths - Pedestrian
High quality concrete blocks
- SF7 - Informal paths
Crushed gravel
- SF8 - Residential garden patios
High quality concrete blocks
- SF9 - Play area surfacing
Tiger mulch
- SF10 - Informal paths
Crushed gravel, no-dig solution
- EDGING AND KERBS**
- E1 - Conservation Kerb - Upstand
- E2 - Conservation Kerb - Flush
- E3 - Edging - 50mm wide
- E4 - Timber Pin Kerb

WALLS AND FENCING

- B1 - Featherboard timber fencing
Refer to detail 176-405
- B2 - Brick walls
Refer to Architects detail and specification
- B3 - Acoustic fencing
Refer to Acoustic Consultant's Report for details on exact location and specification
- B4 - Play area fencing
Refer to detail 176-403
- B5 - Estate railing
Refer to detail 176-404

FURNITURE

- F1 - Bicycle stand
- F2 - Hardwood bin
- F3 - Picnic table
- F4 - Bench with backrest
- F5 - Backless bench
- F6 - Cube seat
- F7 - Dog waste bin
- F8 - Hardwood timber bridge
- F9 - Hardwood timber bollard
4No. with 1.5m spacing

PLAY EQUIPMENT

- P1 - Climbing item
Timberplay- Jackstraws see-saw
- P2 - Social play item
Timberplay- Rope nest
- P3 - Swing item
Timberplay- Cradle swing
- P4 - Slide item
Kompan- Embankment slide
- P5 - Balancing item
Timberplay- Balance blocks, Balancing beam
- P6 - Rocking item
Timberplay- Double see-saw, Small see-saw, Wobble dish
- P7 - Mental stimulation item
Timberplay- Pairs
- P8 - Natural play feature
Stepping logs and tree trunks
- P9 - Sitting item
Timberplay- Sheep standing and Sheep resting

SOFT LANDSCAPE

Refer to Arboricultural Consultant's drawings for Tree Retention and Removal information

- Existing trees
- Existing vegetation, including existing tree groups
- Refer to plant schedule and planting plans for full details for the following:
- Proposed trees
- Native Structure
Planting mix - S
- Wet Woodland Structure
Planting mix - T
- Ornamental hedge mix - F
- Ornamental hedge mix - G
- Native hedge mix - H
- Ornamental hedge mix - I
- Infrastructure landscape
Planting mixes A to D
- Private Plots & Communal Gardens
Planting mixes J to O
- Care Home Planting
Planting mixes U to Y
- Pond planting mix - P
- Pond planting mix - Q
- Pond planting mix - R
- Meadow grass
- Amenity grass seed
- Turf

0m 5m 10m 20m



Rev	Note	Date
A	For Comment	22.01.2021
P1	For Planning	29.01.2021
P2	For Planning	23.06.2021
P3	For Planning	01.07.2021
P4	For Planning	20.10.2021

Greenhalgh

Landscape Architecture

Brook Lane
Rustington

Landscape Plan	
176-002	P4

Date	08.01.2021	Drawn by	WP/JM
Scale	1:250@A1	Checked by	IG