


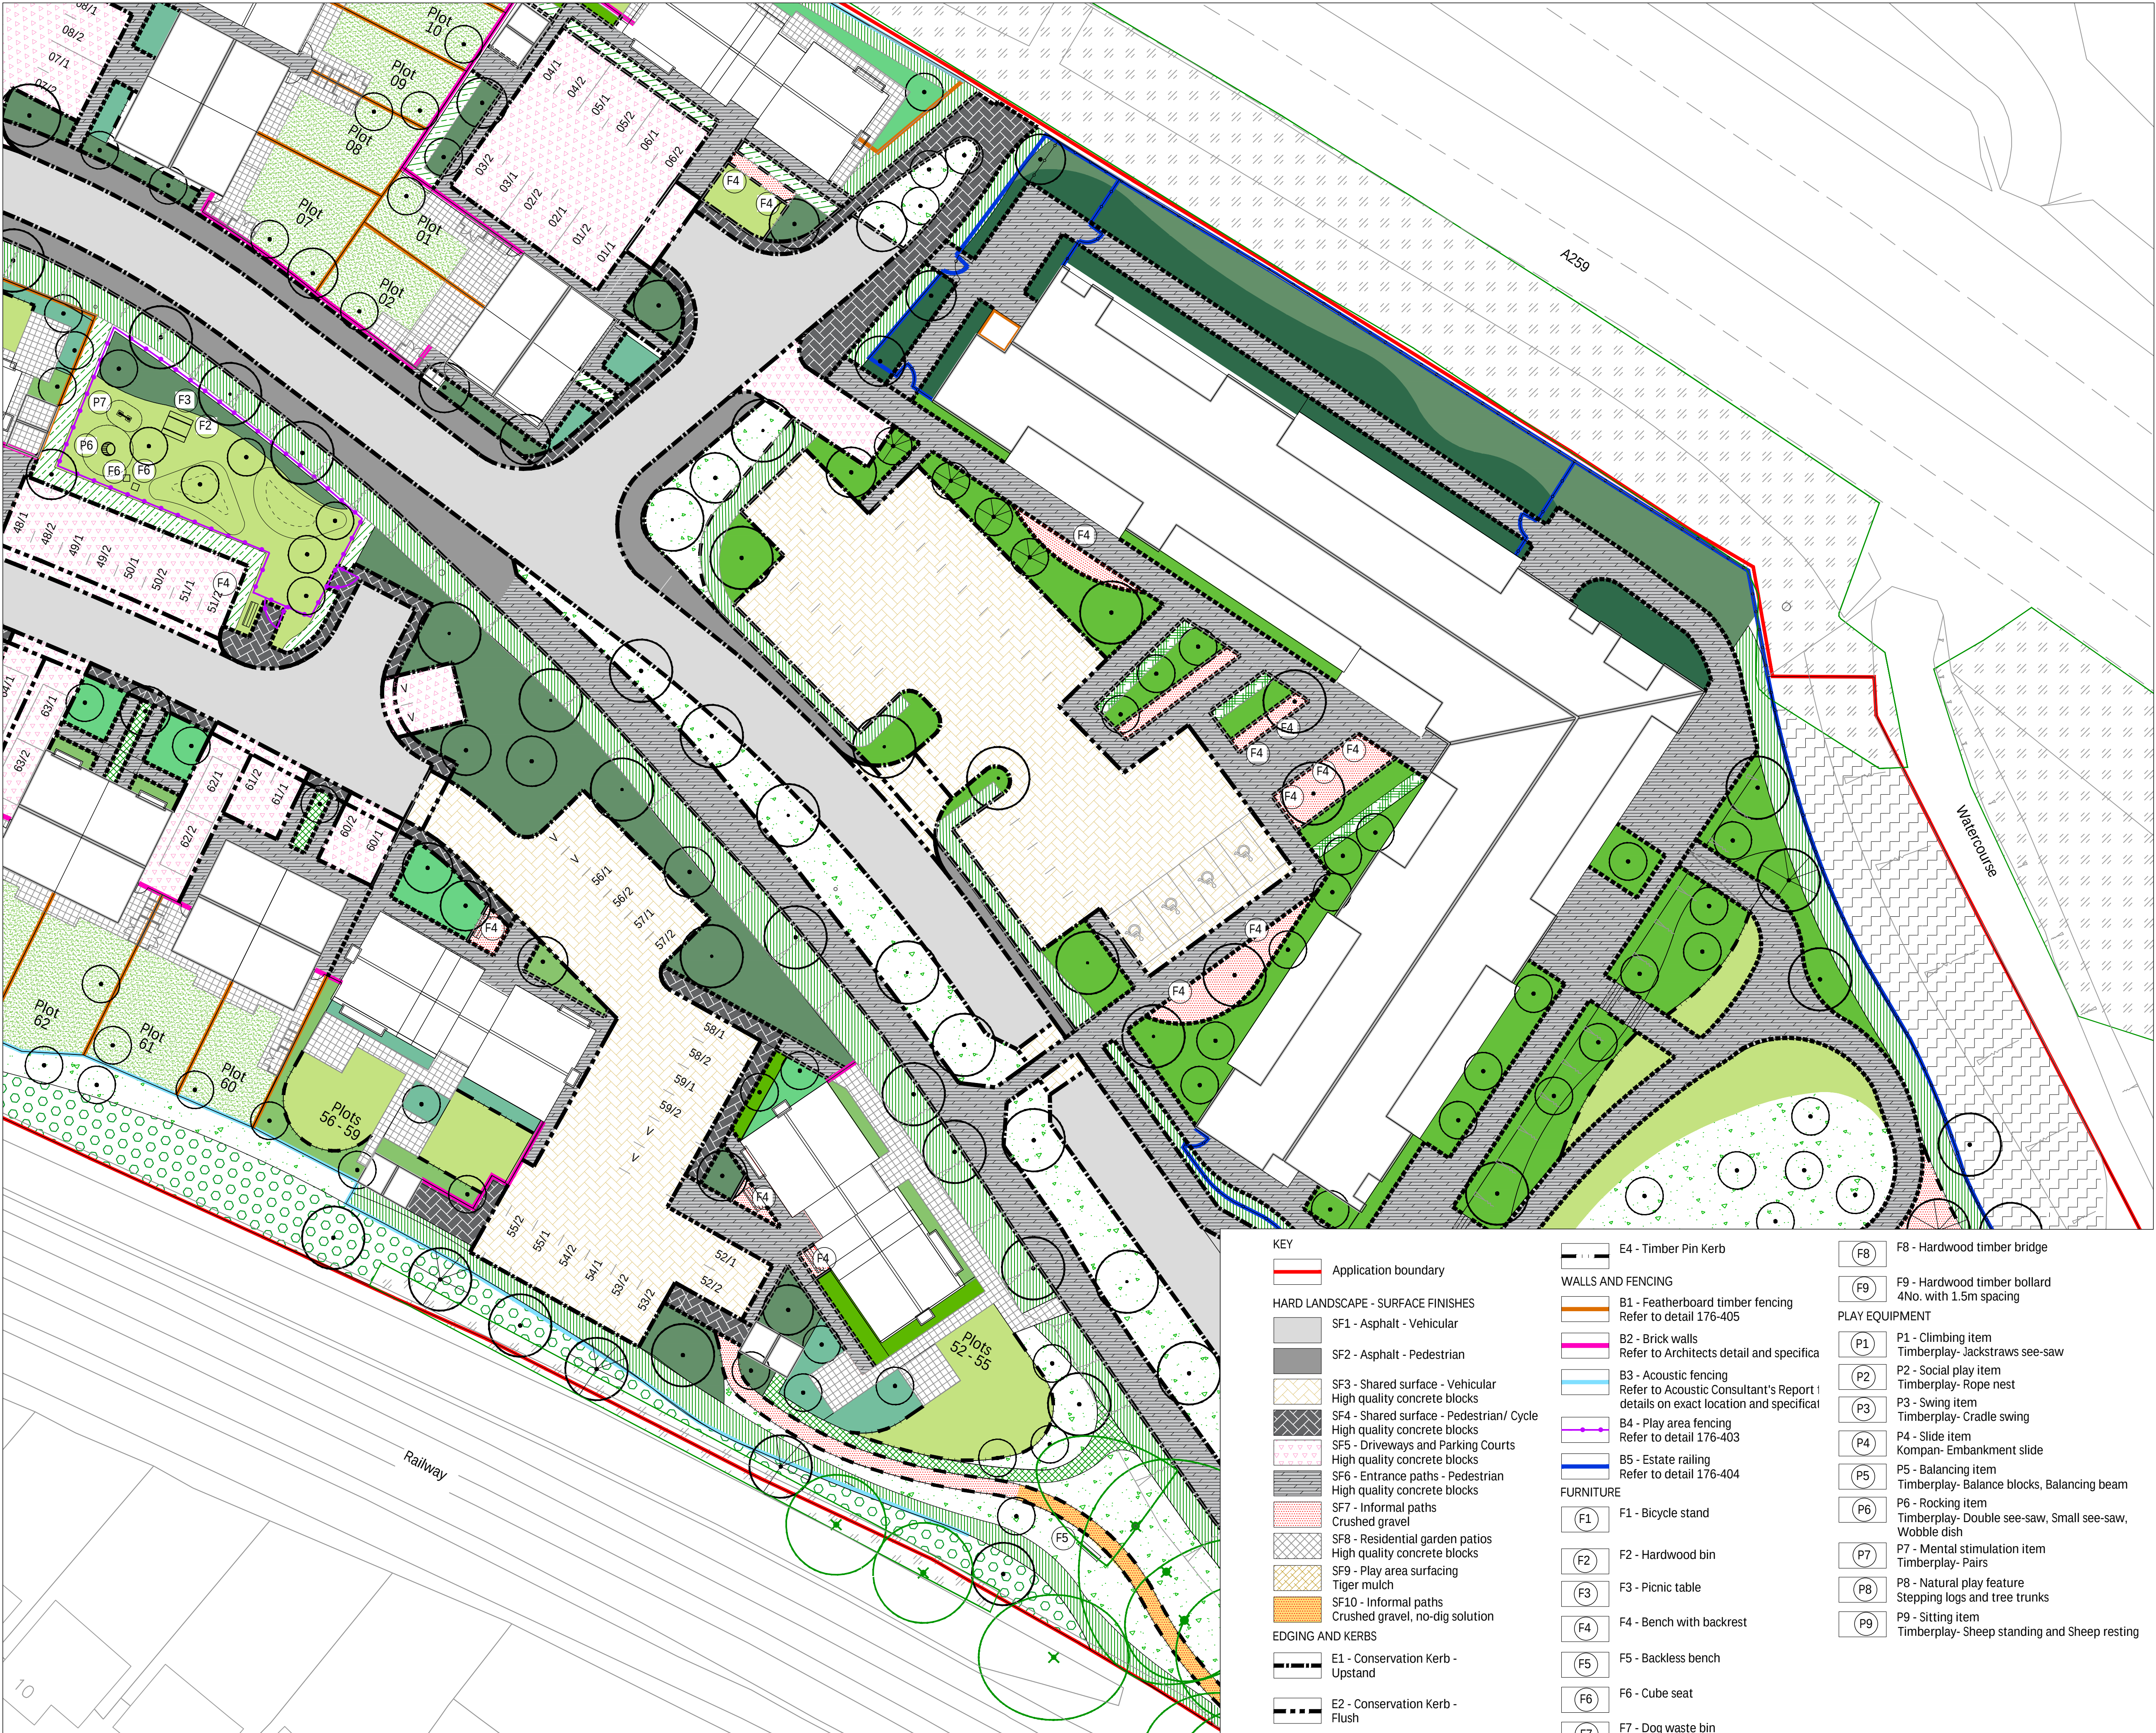

**SOFT LANDSCAPE**  
Refer to Arboricultural Consultant's drawings for Tree Retention and Removal information

Existing trees

Existing vegetation, including existing tree groups

Refer to plant schedule and planting plans for full details for the following:

Proposed trees

Native Structure Planting mix - S

Wet Woodland Structure Planting mix - T

Ornamental hedge mix - F

Ornamental hedge mix - G

Native hedge mix - H

Ornamental hedge mix - i

Infrastructure landscape Planting mixes A to D

Private Plots & Communal Gardens Planting mixes J to O

Care Home Planting Planting mixes U to Y

Pond planting mix - P

Pond planting mix - Q

Pond planting mix - R

Meadow grass

Amenity grass seed

Turf

**KEY**

Application boundary

**HARD LANDSCAPE - SURFACE FINISHES**

SF1 - Asphalt - Vehicular

SF2 - Asphalt - Pedestrian

SF3 - Shared surface - Vehicular High quality concrete blocks

SF4 - Shared surface - Pedestrian/ Cycle High quality concrete blocks

SF5 - Driveways and Parking Courts High quality concrete blocks

SF6 - Entrance paths - Pedestrian High quality concrete blocks

SF7 - Informal paths Crushed gravel

SF8 - Residential garden patios High quality concrete blocks

SF9 - Play area surfacing Tiger mulch

SF10 - Informal paths Crushed gravel, no-dig solution

**EDGING AND KERBS**

E1 - Conservation Kerb - Upstand

E2 - Conservation Kerb - Flush

E3 - Edging - 50mm wide

E4 - Timber Pin Kerb

**WALLS AND FENCING**

B1 - Featherboard timber fencing Refer to detail 176-405

B2 - Brick walls Refer to Architects detail and specifica

B3 - Acoustic fencing Refer to Acoustic Consultant's Report 1 details on exact location and specifical

B4 - Play area fencing Refer to detail 176-403

B5 - Estate railing Refer to detail 176-404

**FURNITURE**

F1 - Bicycle stand

F2 - Hardwood bin

F3 - Picnic table

F4 - Bench with backrest

F5 - Backless bench

F6 - Cube seat

F7 - Dog waste bin

F8 - Hardwood timber bridge

F9 - Hardwood timber bollard 4No. with 1.5m spacing

**PLAY EQUIPMENT**

P1 - Climbing item Timberplay- Jackstraws see-saw

P2 - Social play item Timberplay- Rope nest

P3 - Swing item Timberplay- Cradle swing

P4 - Slide item Kompan- Embankment slide

P5 - Balancing item Timberplay- Balance blocks, Balancing beam

P6 - Rocking item Timberplay- Double see-saw, Small see-saw, Wobble dish

P7 - Mental stimulation item Timberplay- Pairs

P8 - Natural play feature Stepping logs and tree trunks

P9 - Sitting item Timberplay- Sheep standing and Sheep resting

0m 5m 10m 20m

N

| Rev | Note         | Date       |
|-----|--------------|------------|
| A   | For Comment  | 22.01.2021 |
| P1  | For Planning | 29.01.2021 |
| P2  | For Planning | 23.06.2021 |
| P3  | For Planning | 01.07.2021 |
| P4  | For Planning | 20.10.2021 |

# Greenhalgh

Landscape Architecture

Brook Lane  
Rustington

Landscape Plan

176-006 P4

|       |            |            |       |
|-------|------------|------------|-------|
| Date  | 08.01.2021 | Drawn by   | WP/JM |
| Scale | 1:250@A1   | Checked by | IG    |